




SCALE 1:100



FRONT (NORTH) ELEVATION

SCALE 1:100

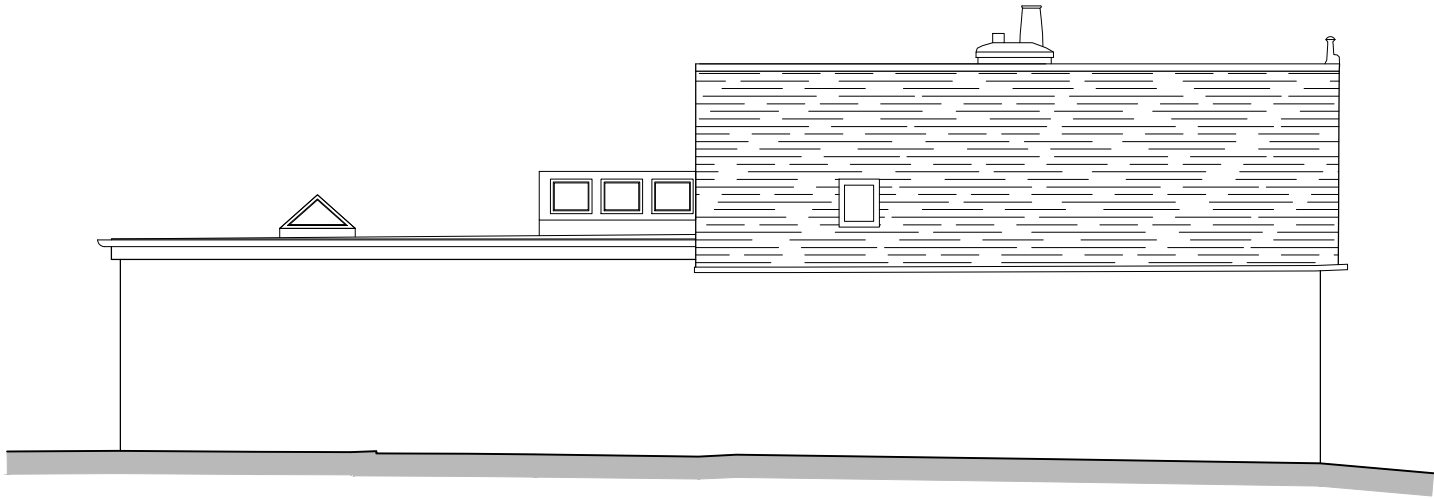


SIDE (EAST) ELEVATION

SCALE 1:100



REAR (SOUTH) ELEVATION

SCALE 1:100

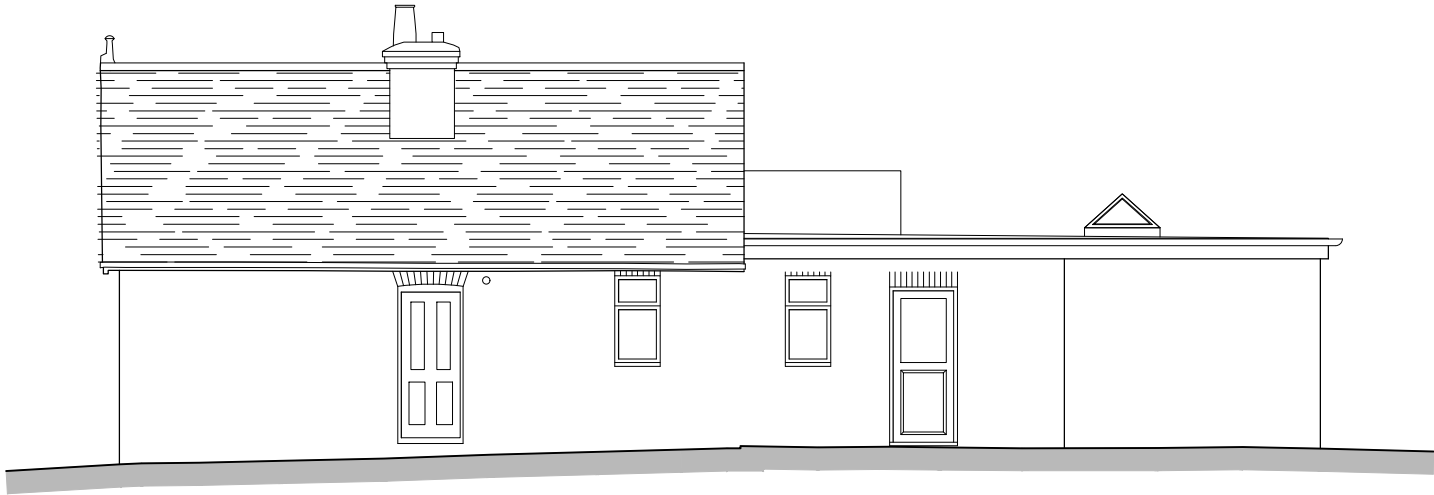

SIDE (WEST) ELEVATION

SCALE 1:100

REV.	DATE	REVISIONS:	REV.	DATE	REVISIONS:	CLIENT:	PROJECT:	20-21 NEW Architecture Technical Vision +44 (0) 1344 513514 admin@2020architecture.co.uk www.2020architecture.co.uk Old Boundary House, London Road, Sunningdale, Berkshire, SL5 0DJ	
A	22.01.25	MINOR AMENDMENTS MADE TO REDUCE ROOF STRUCTURE.				MR & MRS I WEBB	13 ELLIS ROAD, CROWTHORNE, WOKINGHAM, RG45 6PU		
B	16.04.25	MINOR AMENDMENTS MADE TO SIMPLIFY ROOF STRUCTURE.				SCALE:	DRAWING:		
C	06.11.25	MINOR AMENDMENTS MADE TO SIMPLIFY ROOF STRUCTURE.				1:100 (A3 ORIGINAL)	ELEVATIONS AS PROPOSED		
D	07.01.26	CHIMNEY REINTRODUCED AS REQUESTED.				DRAWN:	DRAWING NO:	REVISION:	
						BM	JOB NO:	P02	D
						DATE:	21 - F0699		
						NOV '24			