

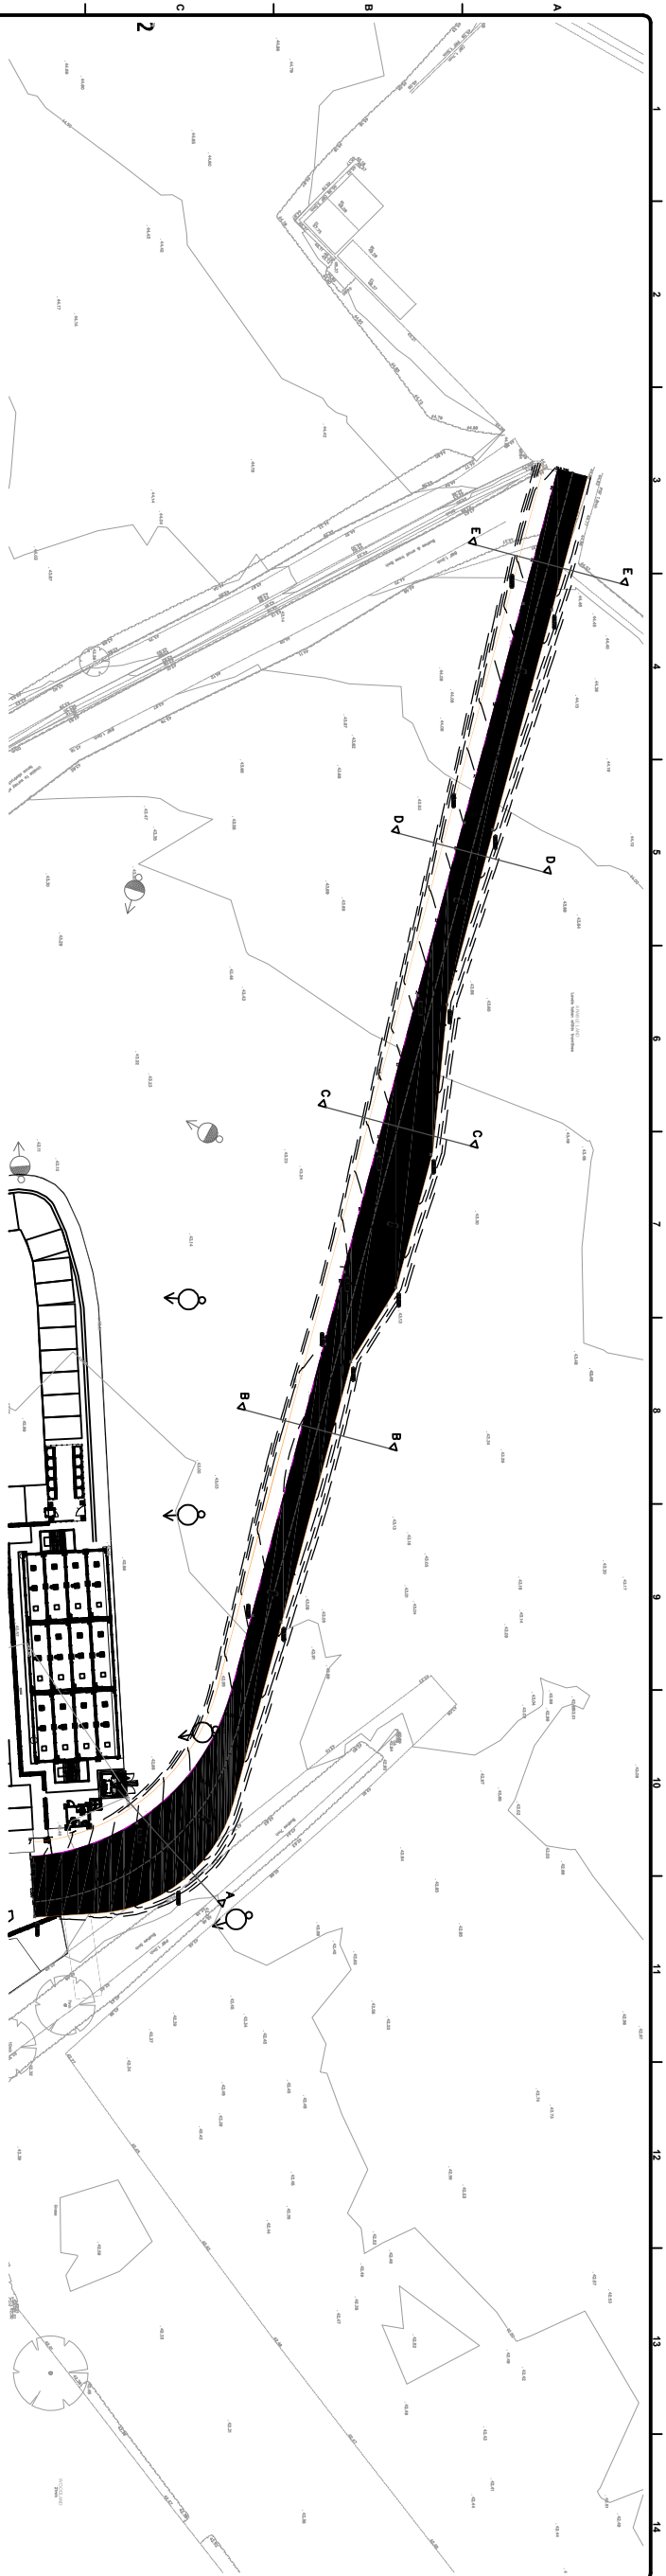


Section A - A

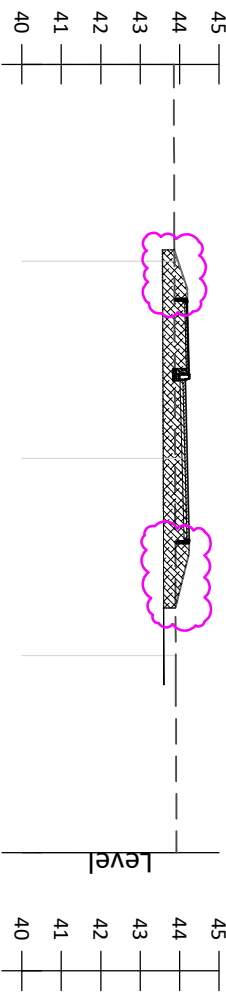

Section B - B

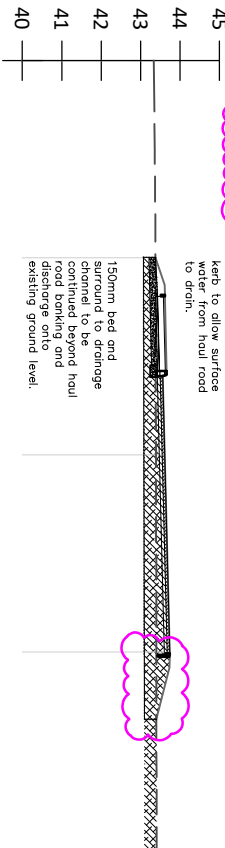

Section C - C

Timber posts to be omitted locally to drainage channel.

Marshall's Bitco 150 O/O drainage channel to be built up to back of side offset kerb. To side surface water from haul road to drain.

150mm bed and 150mm drainage channel to be continued beyond haul road banking and existing ground level.

P2		Carriageway widening adjusted		RDC	AJT	18/03/25
P1		Initial Issue		CB	DJR	28/03/24
Rev.	Description	By	CHK'd	Date		
© COPYRIGHT OF BRIDGES POUND LIMITED. THIS DRAWING MUST NOT BE COPIED, TRANSMITTED OR PASSED TO A THIRD PARTY, WITHOUT PRIOR WRITTEN CONSENT.						
BRIDGES POUND CONSULTING ENGINEERS		ISO 9001 REGISTERED FIRM				
701 The Churchyard 50 Westminster Bridge Road London SE1 7QY Tel: 020 7353 7361		Bridge House 141 Albany Road Coveyry CV3 5ND Tel: 02477 718247		Pennyhow West Office 1 Wharfedale Mills Ilkley Road, Otley Leeds LS21 3LJ Tel: 0113 274 0721		
Email: general@bridgespound.co.uk						
Client: MACE						
Project: The Natural History Museum						
Title: Haul Road						
Long Section and Cross Sections						
Drawing Status: Information						
Date: March 2024	Drawn: CB	Chkd: DJR				
Scale: 1:500 1:100	A1	BPL Ref: TW1870	Rev			
Project - Originator - Zone - Level - Type - Discipline - Number		TW1870 - BPL - 00 - XX - DR - C - 0014				
P2						