
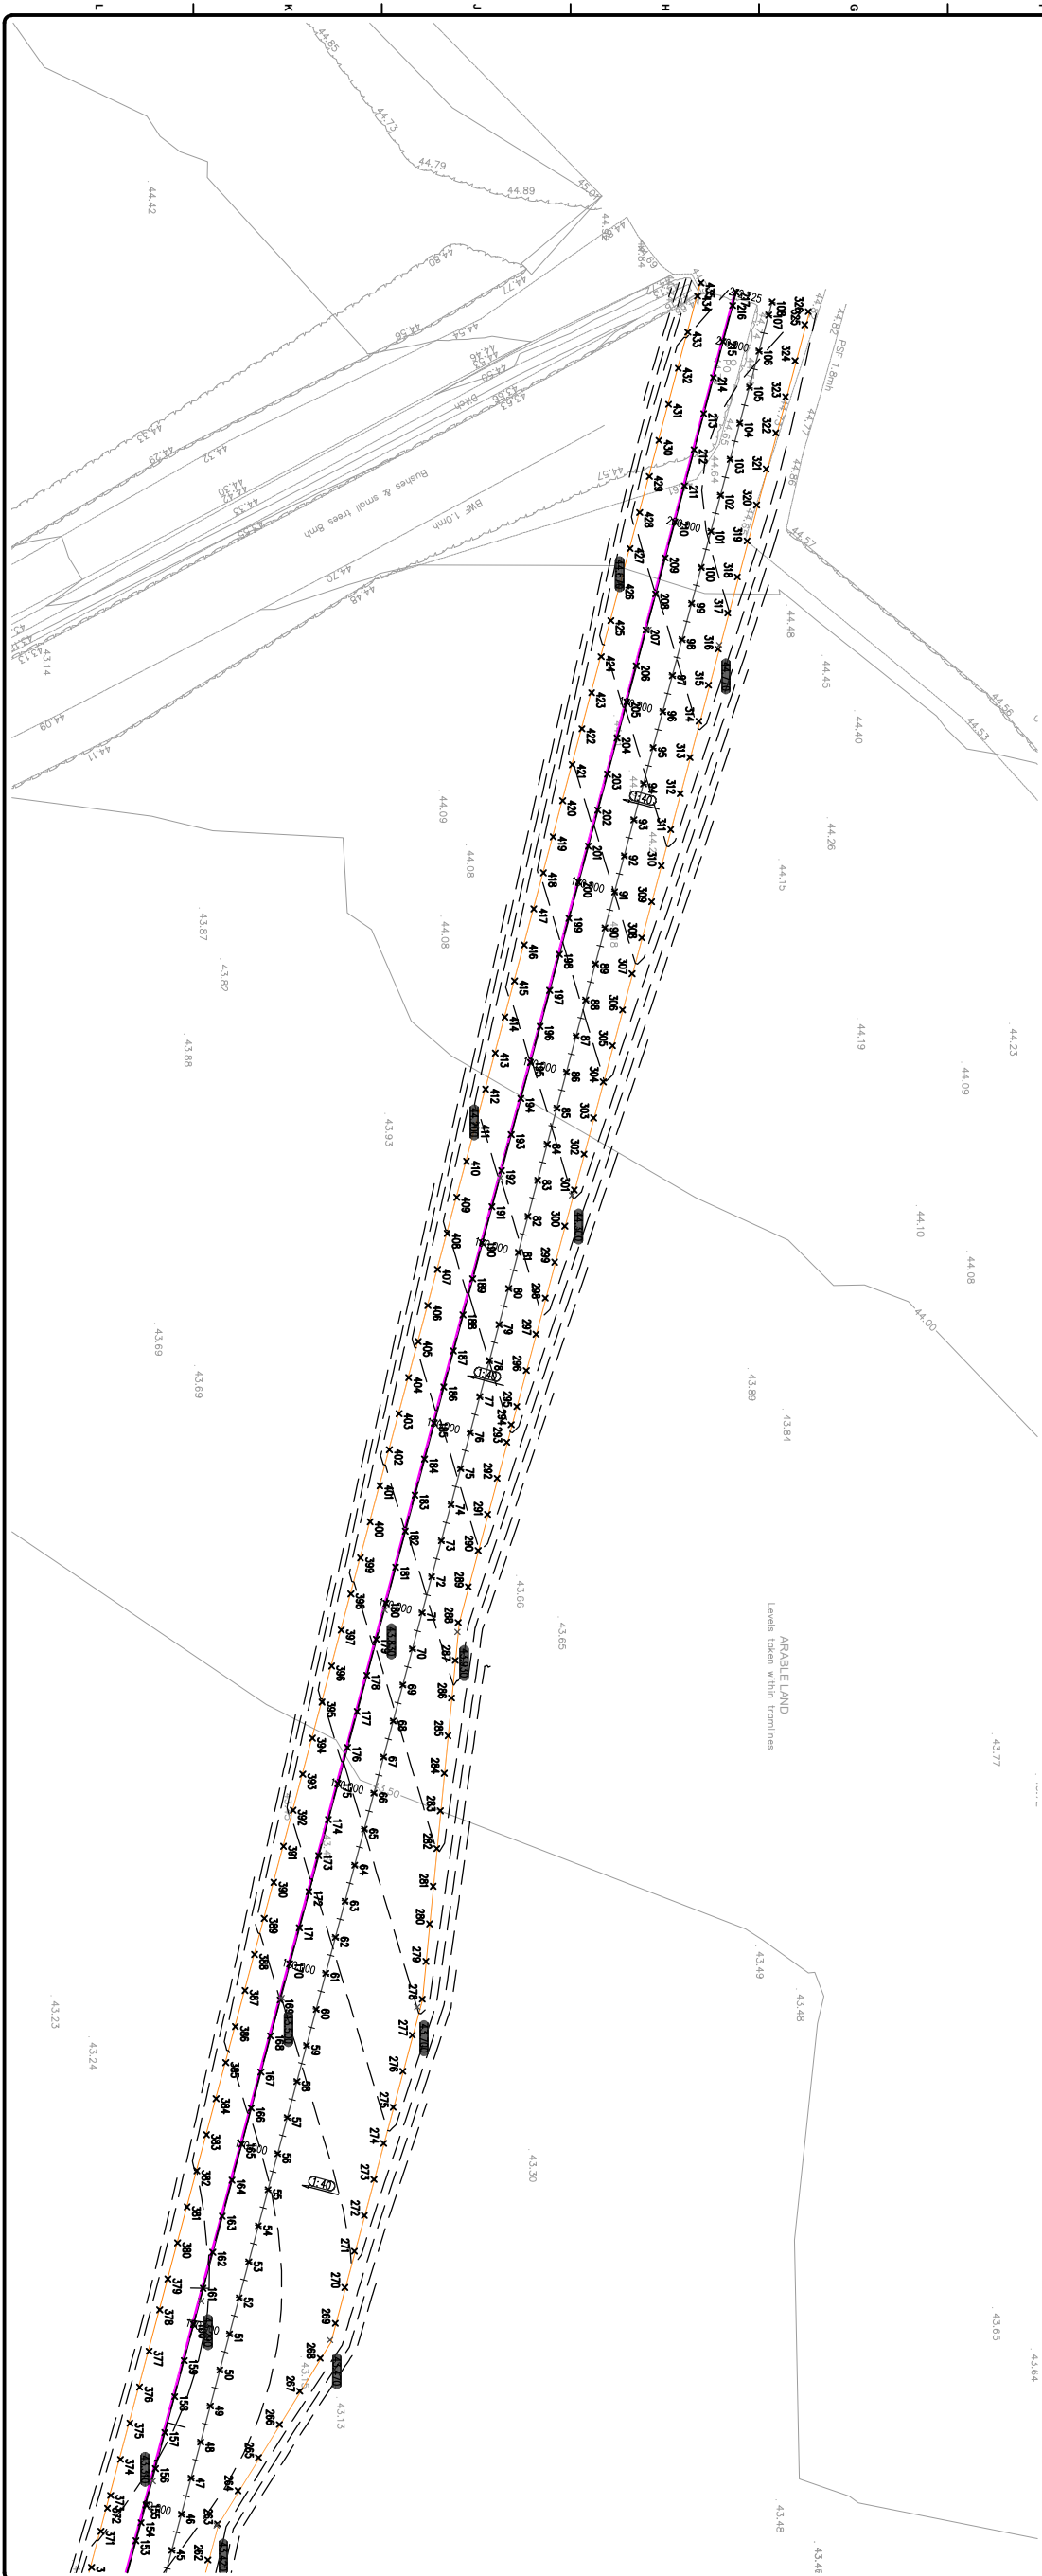


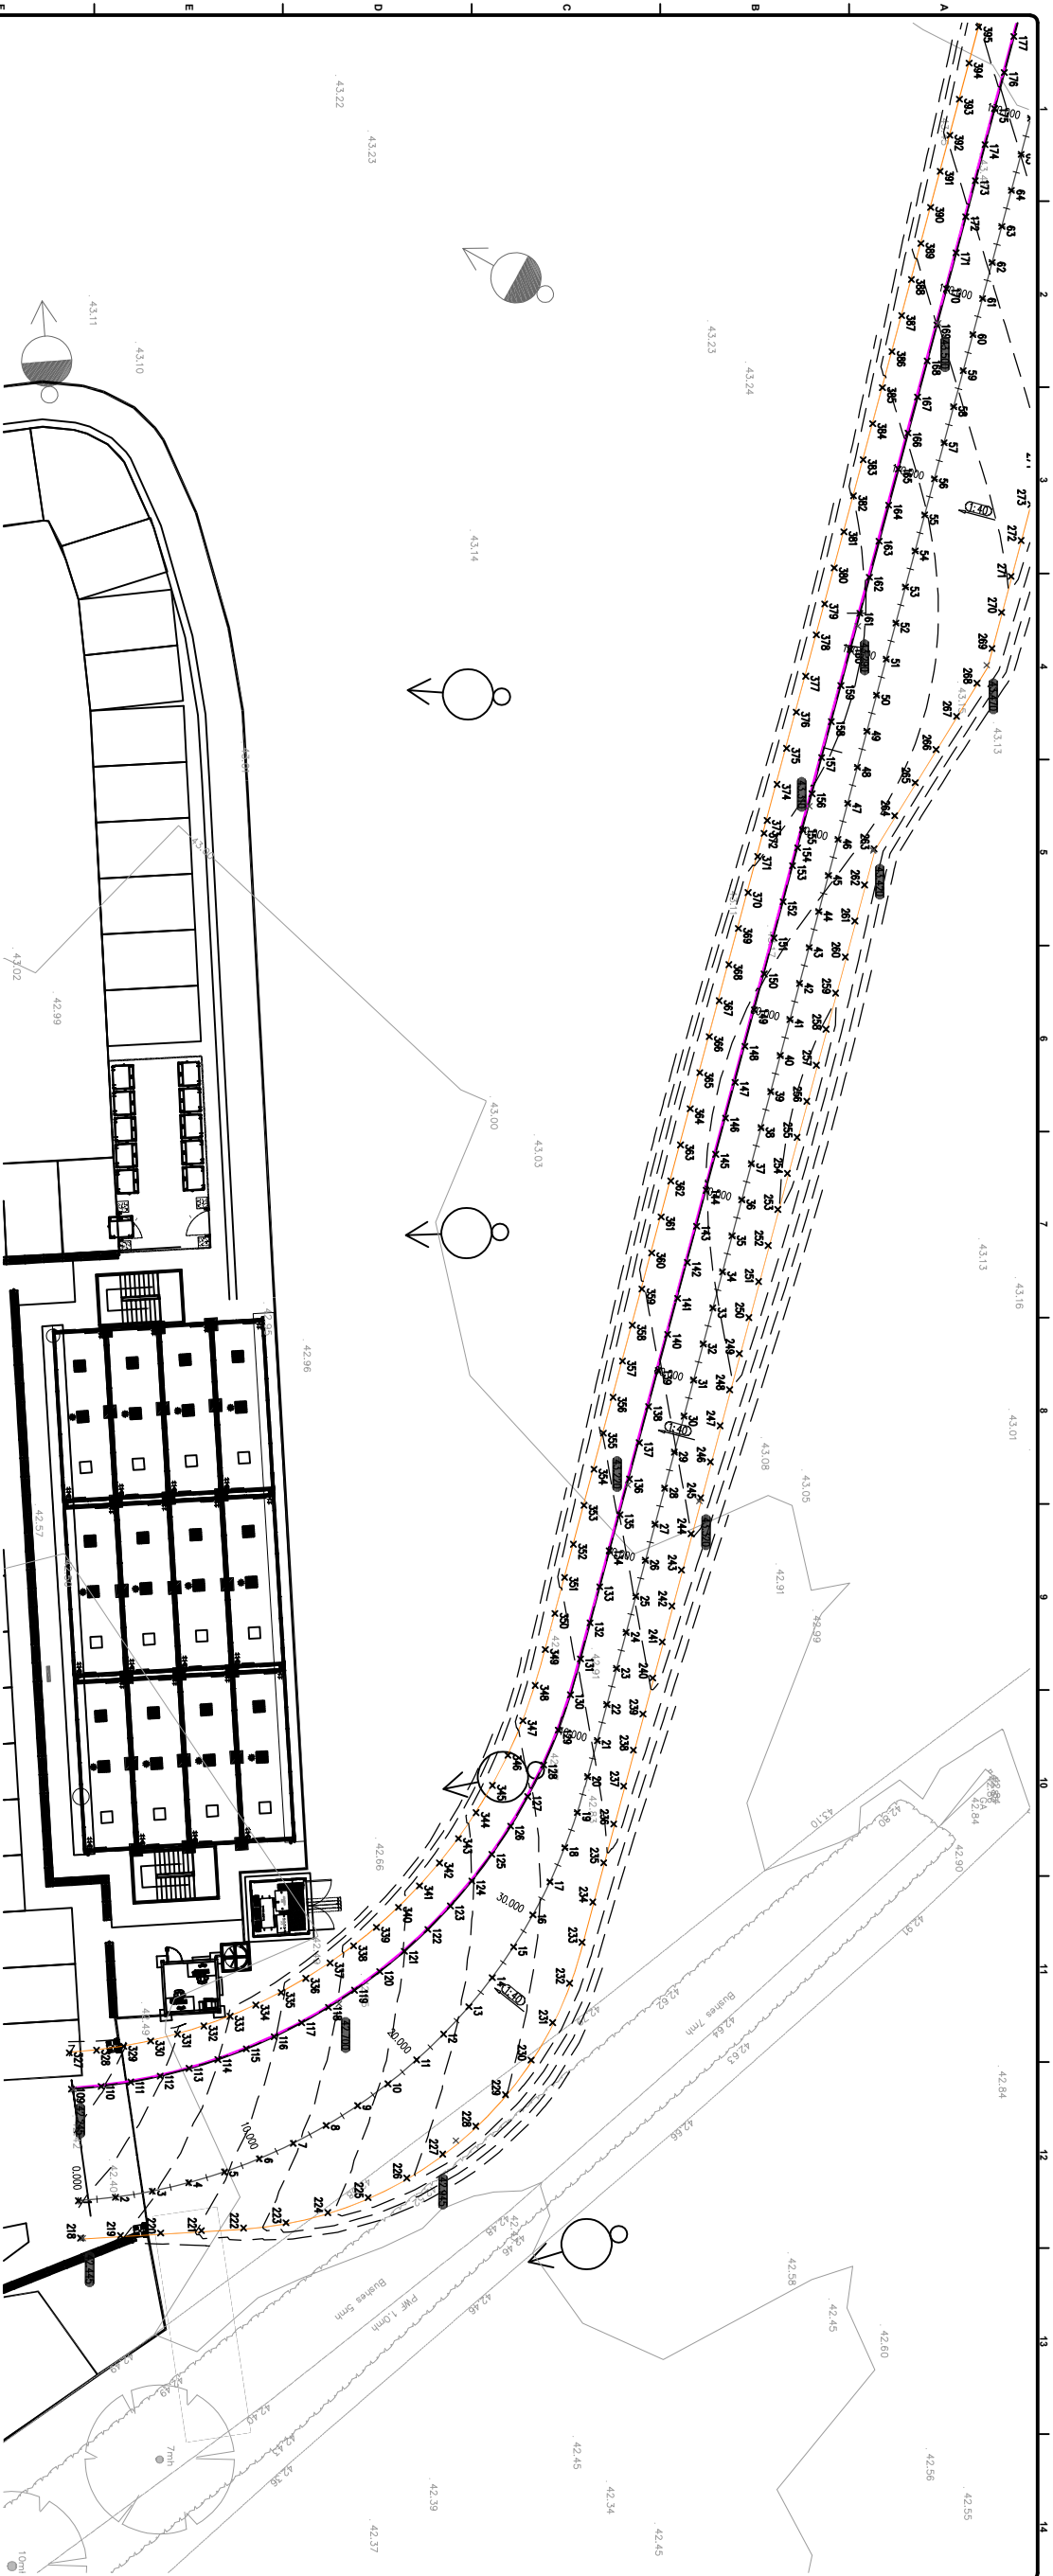

Project: The Natural History Museum		Client: MACE	
Title: Haul Road Setting Out Points		Information	
Drawing Status: Date: March 2024 Drawn: CB		Checked: DJR	
Project: - Originator - Zone - Level - Type - Discipline - Number		Scale: 1:200	
TW/870 - BPL - 00 - XX - DR - C - 0017		P2	

P2	Carriageway widening indicated	RDC	AJT	18/03/25
P1	Initial issue	CB	DJR	28/03/24
Rev.	Description	By	CHK'd	Date

© COPYRIGHT OF BRIDGES POUND LIMITED.
THIS DRAWING MUST NOT BE COPIED,
TRANSMITTED OR PASSED
TO A THIRD PARTY WITHOUT PRIOR
WRITTEN CONSENT.

ISO 9001
REGISTERED FIRM

BRIDGES POUND
CONSULTING ENGINEERS

701 The Chandlery
50 Westminster Bridge Road
London SE1 7QY
Tel: 020 7551 7561

Bridge House
141 Albany Road
Coveyry CV3 5ND
Tel: 02477 718247

Pennyhow West Office 1
Wharfedale Mills
Ilkley Road, Olney
Tel: 0113 274 0721

Email: general@bridgespound.co.uk