




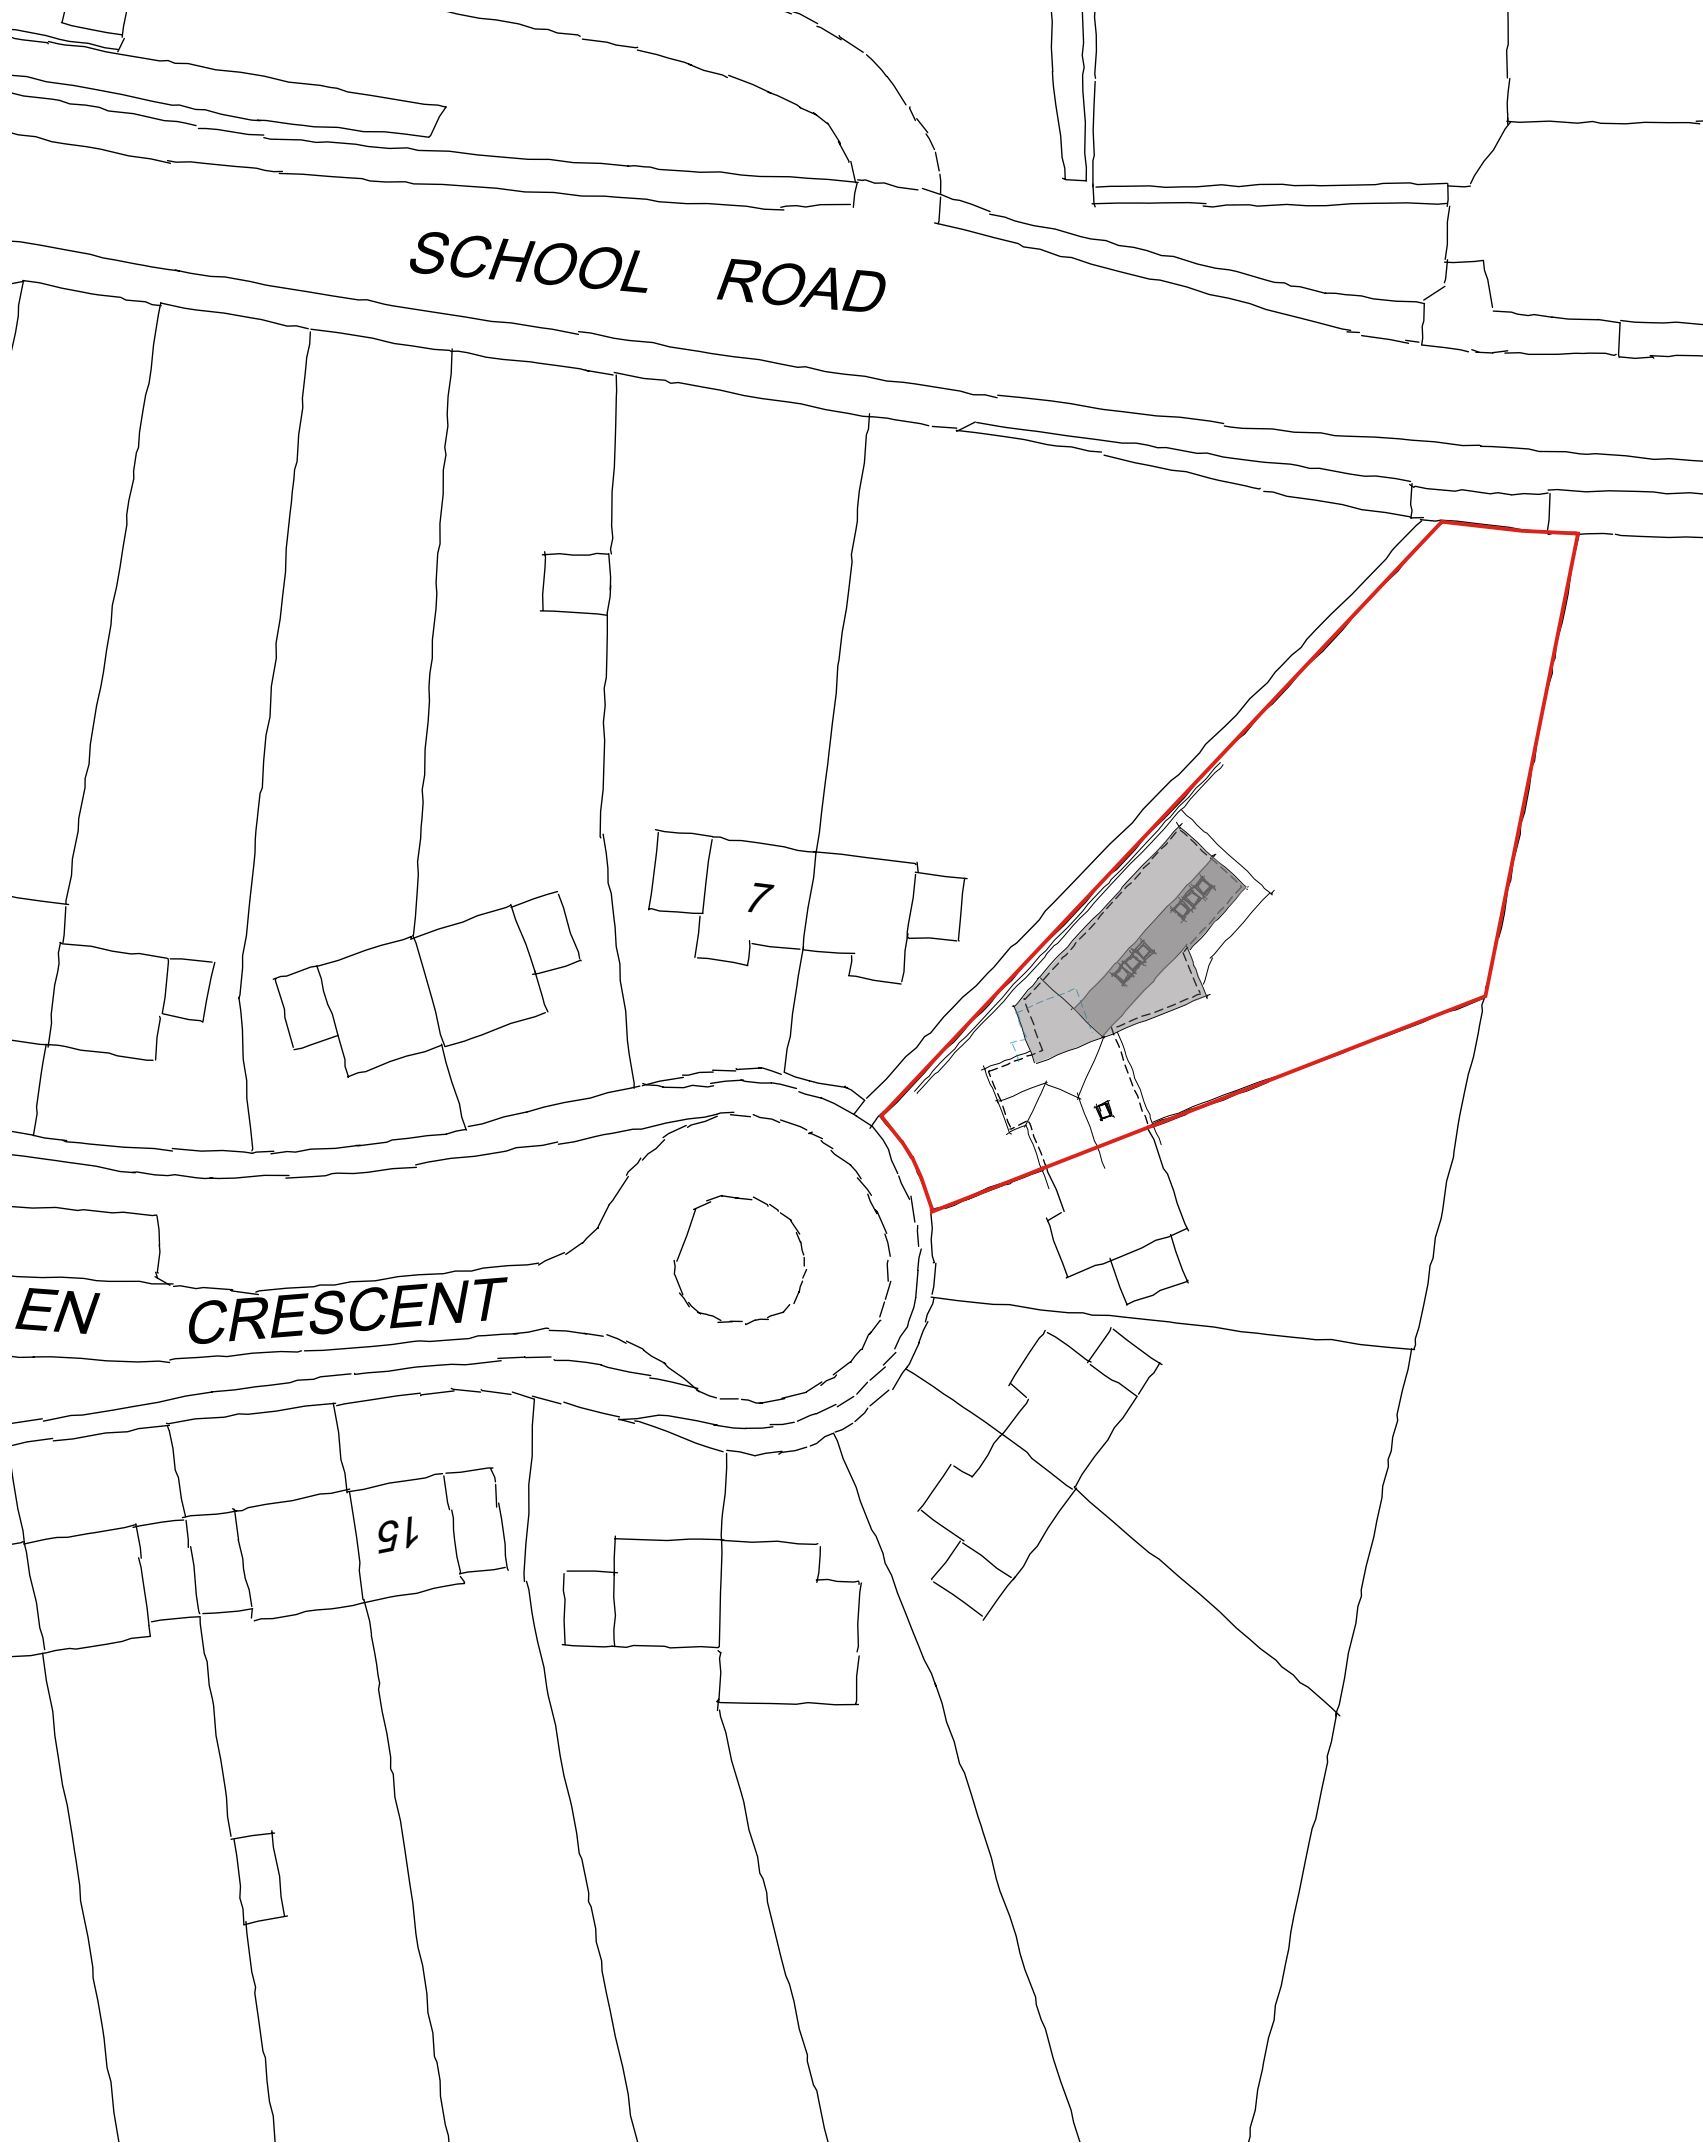

© Crown copyright 2024 Ordnance Survey 100053143

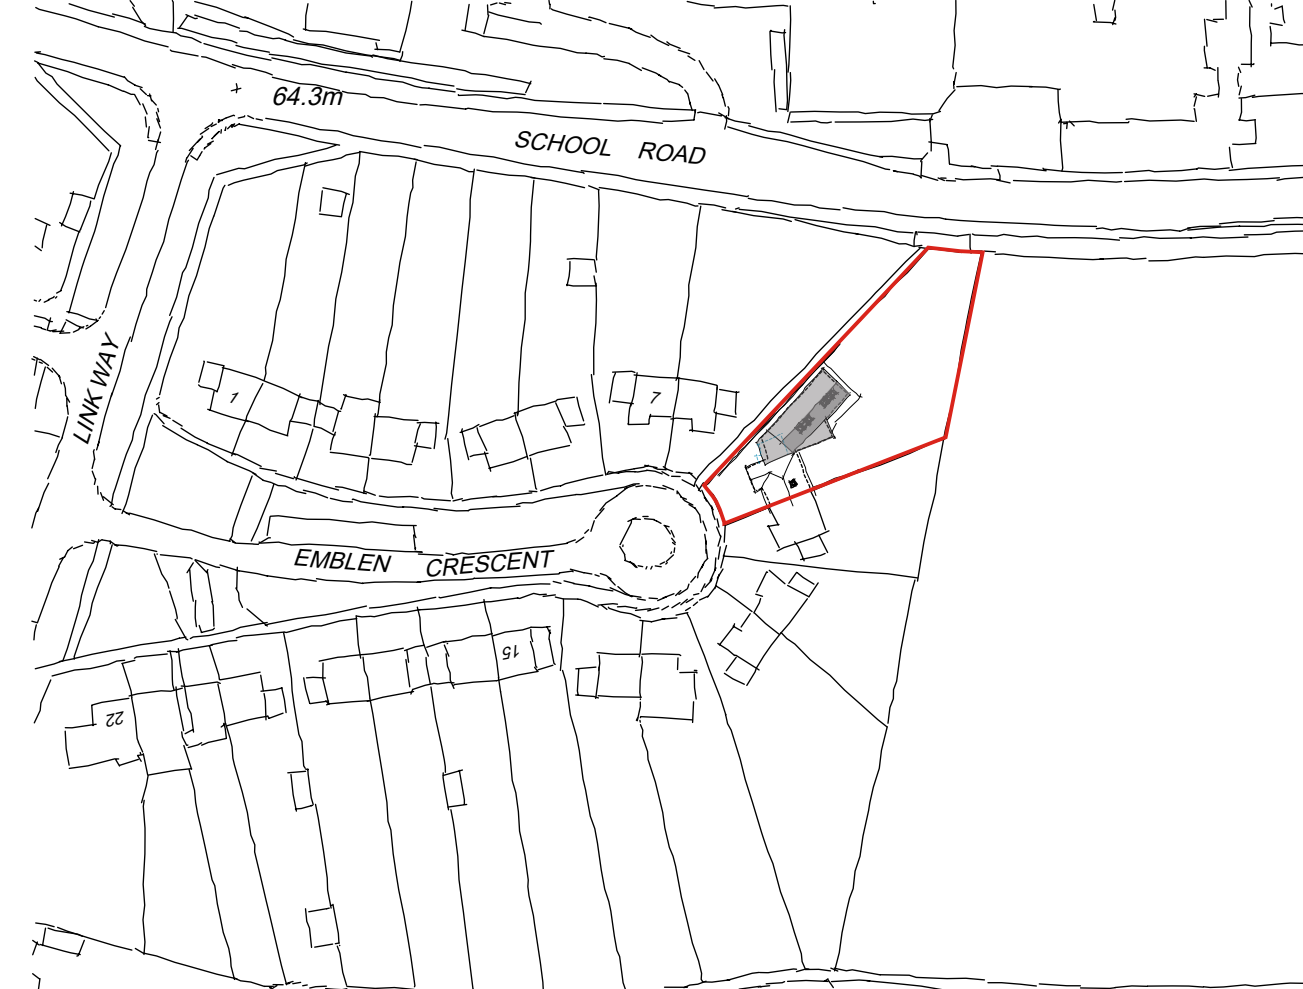

1:500 scale Bar
This Drawing has been produced for printing onto A3 size paper,

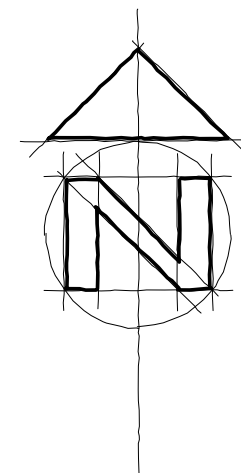

REV	COMMENTS	DATE
-----	----------	------

TCB

TC Biggin Architecture
ARCHITECTURE & PLANNING
www.tcbarchitecture.co.uk • info@tcbarchitecture.co.uk • 07889 218936

CLIENT Mr S Bashir
PROJECT 9 Emble Crescent, Arborfield Cross,
Reading, RG2 9PA
DRAWING EXISTING SITE AND LOCATION PLANS - PHASE 2

DATE Nov 24 **DWG SCALE** 1:500/1250 **DRAWN** TB **DWG No.** 175/102 **REV** B

VERIFY ALL DIMENSIONS BEFORE SETTING OUT, COMMENCING WORK OR PRODUCTION OF FABRICATION DRAWINGS. REPORT ANY DISCREPANCIES TO THE SITE SUPERVISOR IMMEDIATELY. ©