
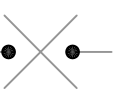
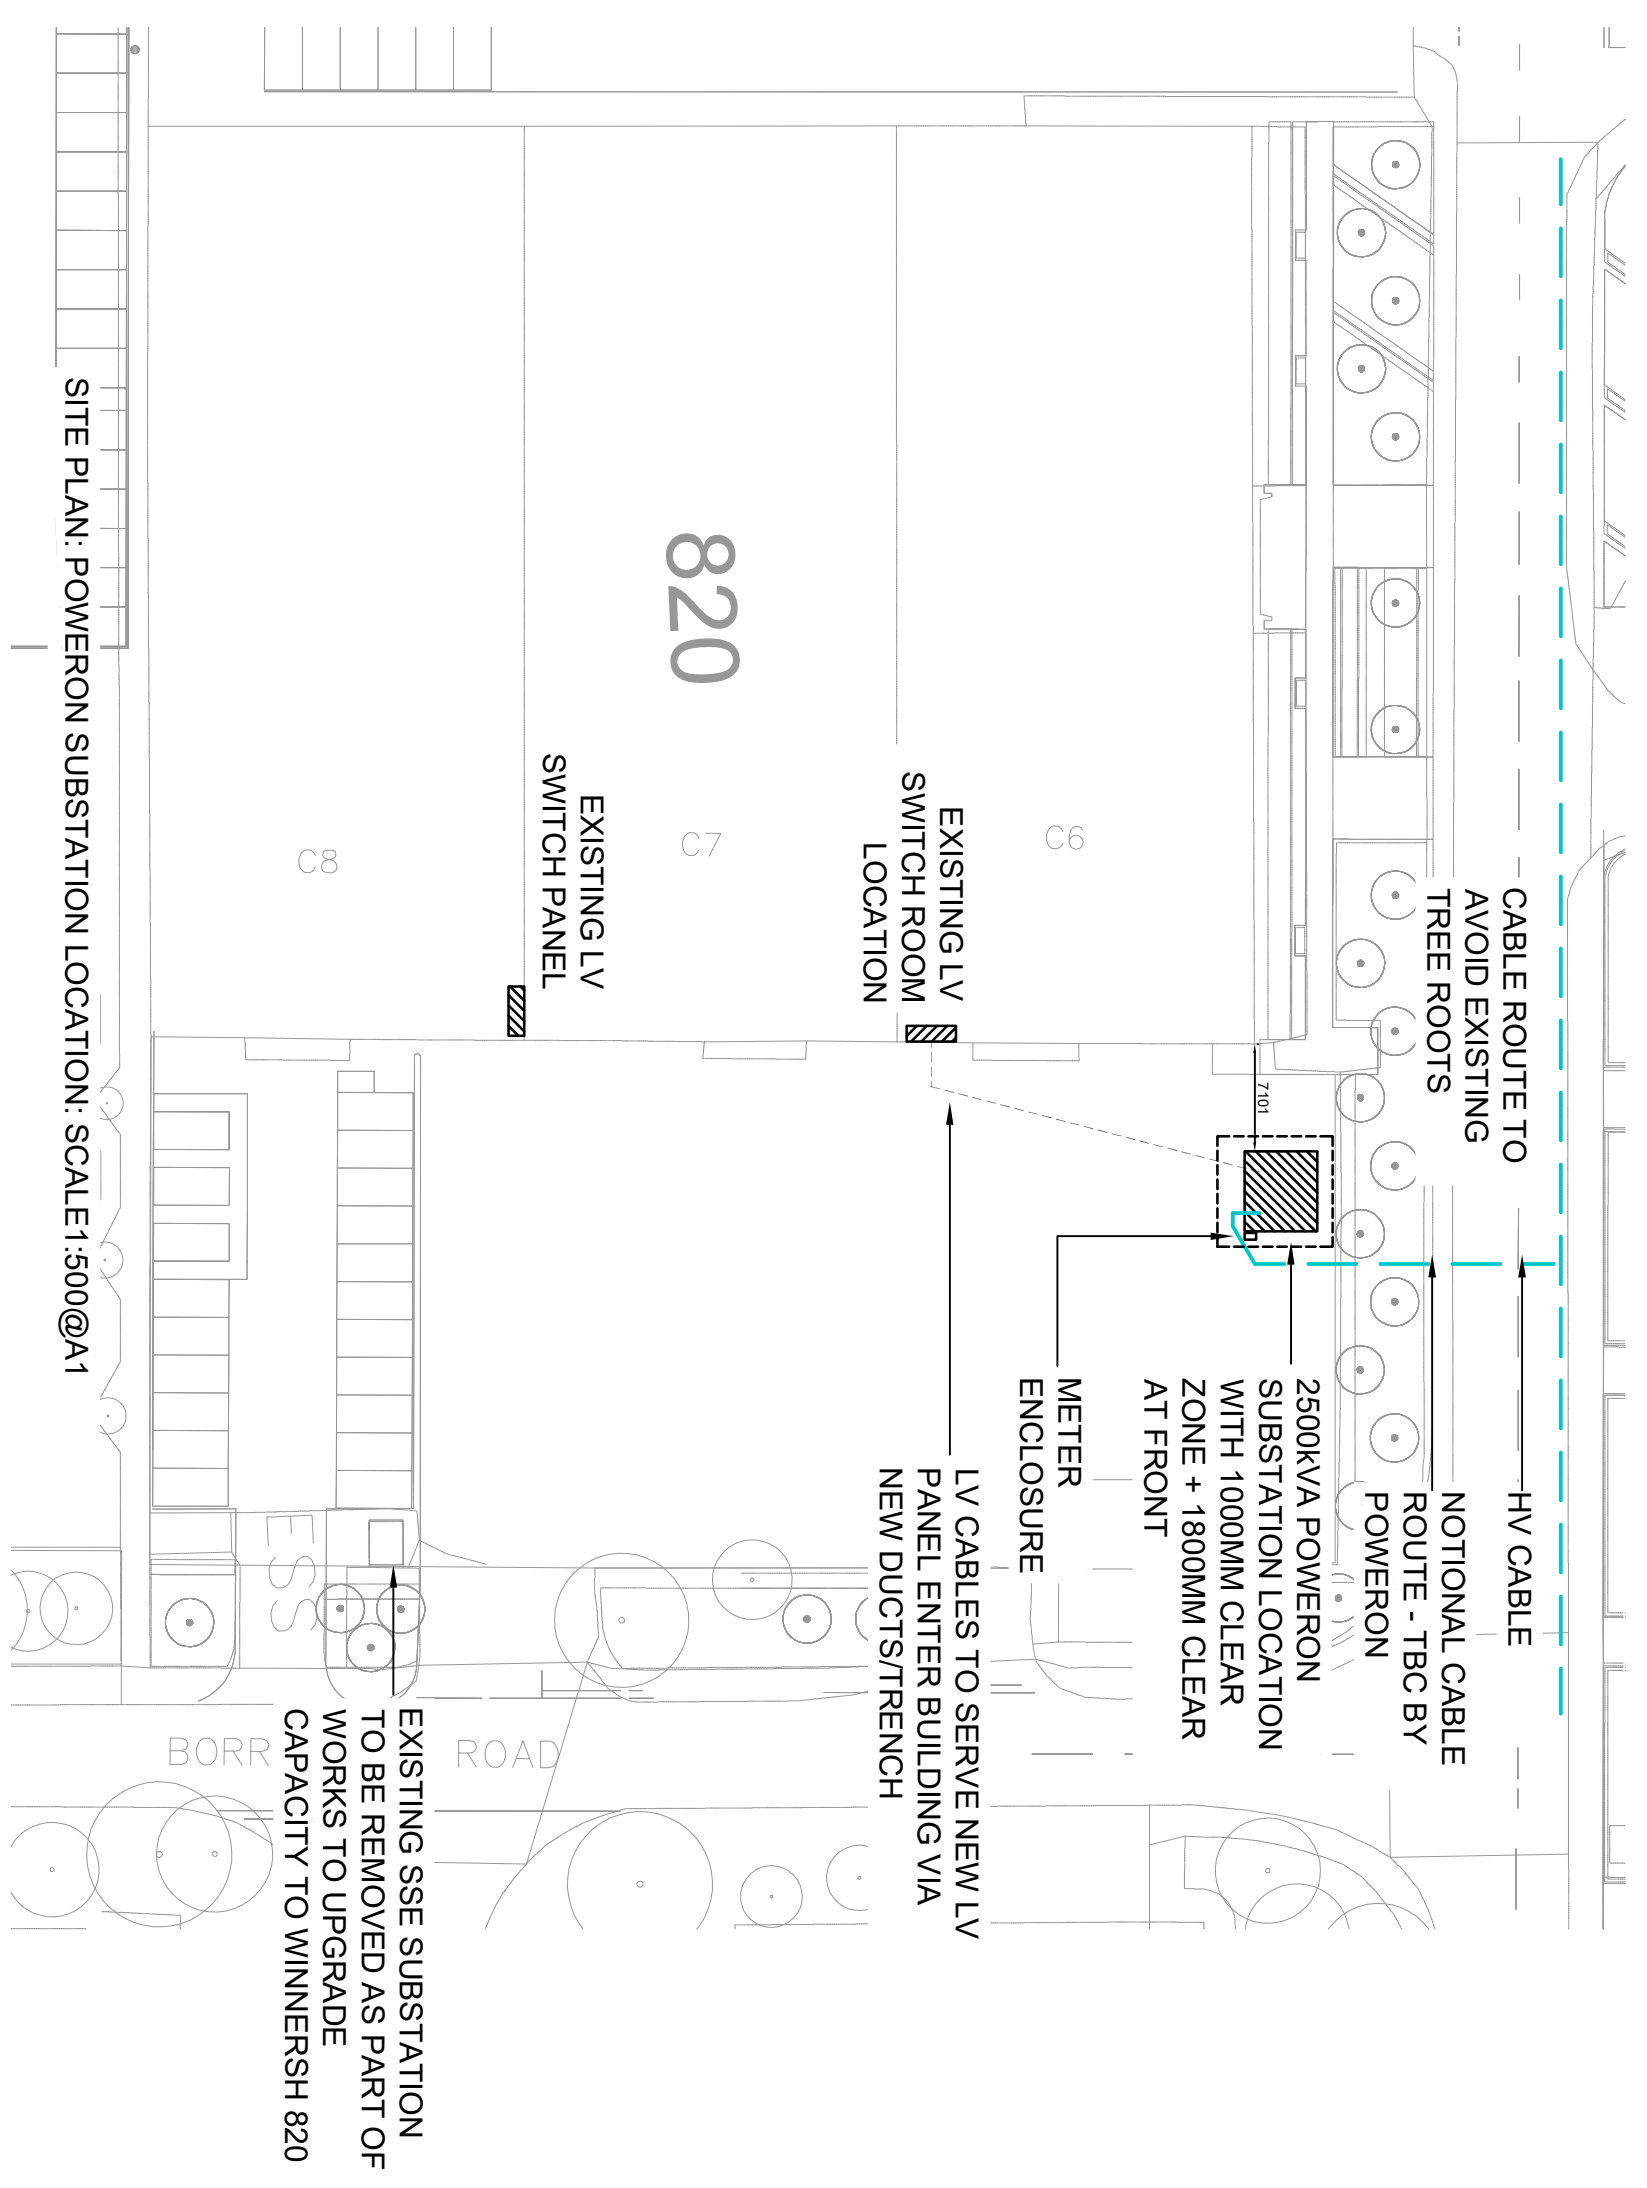
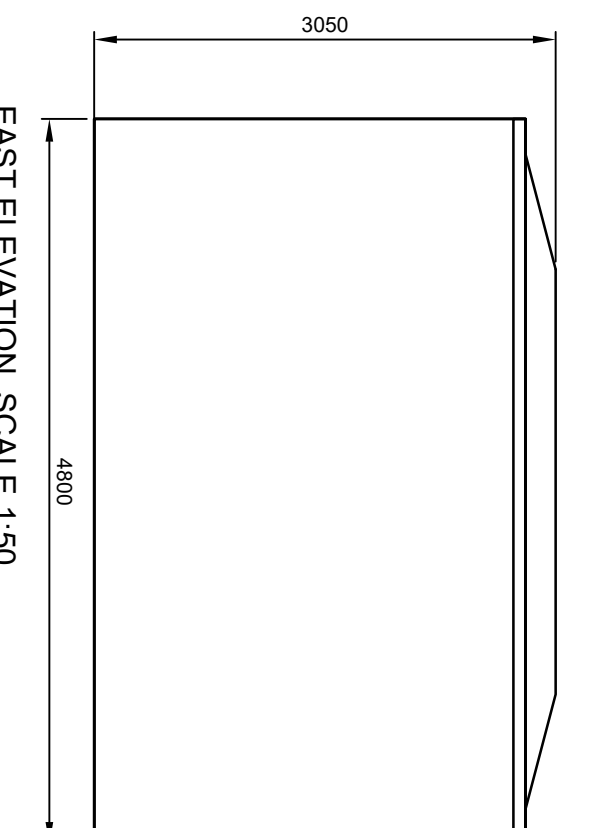
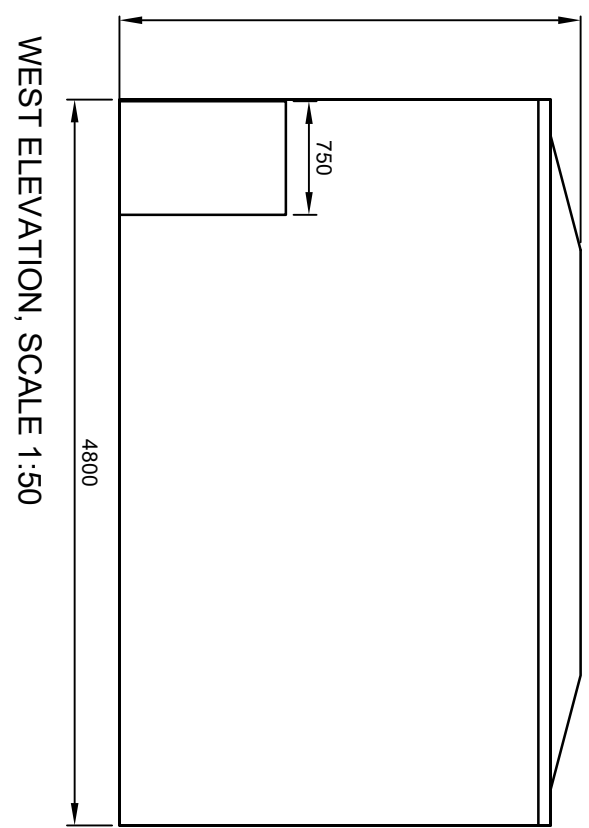
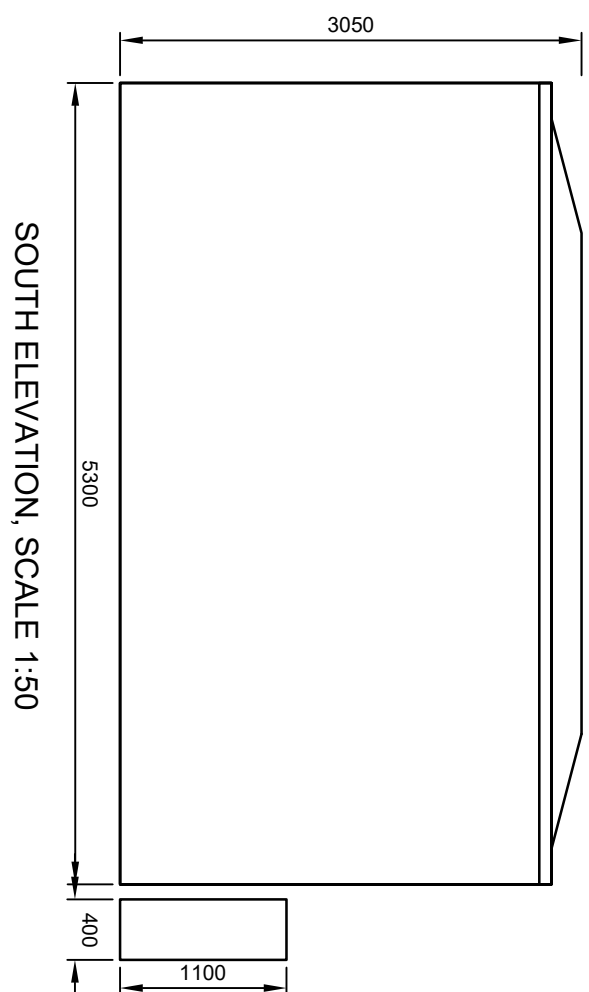
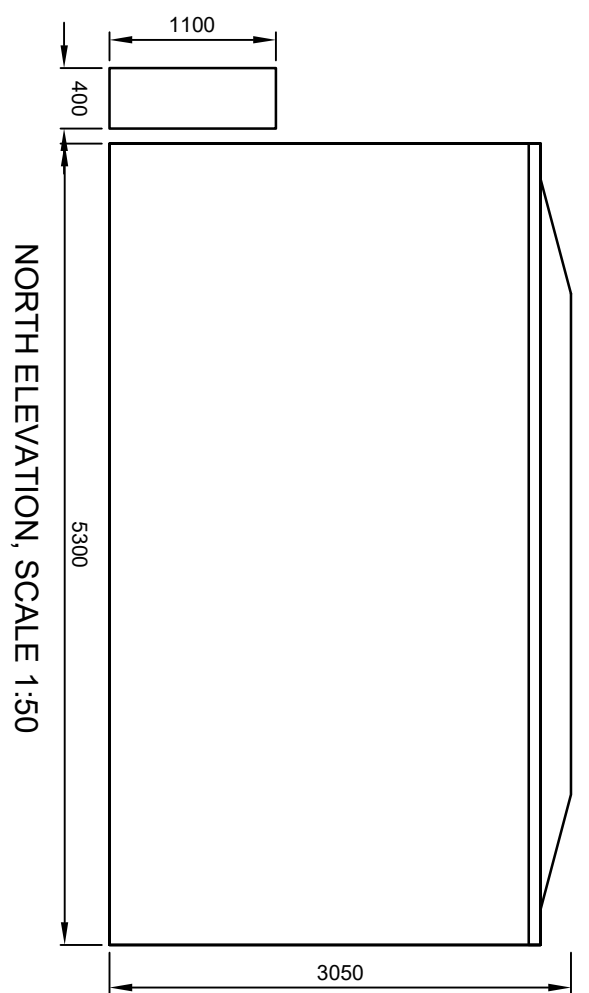
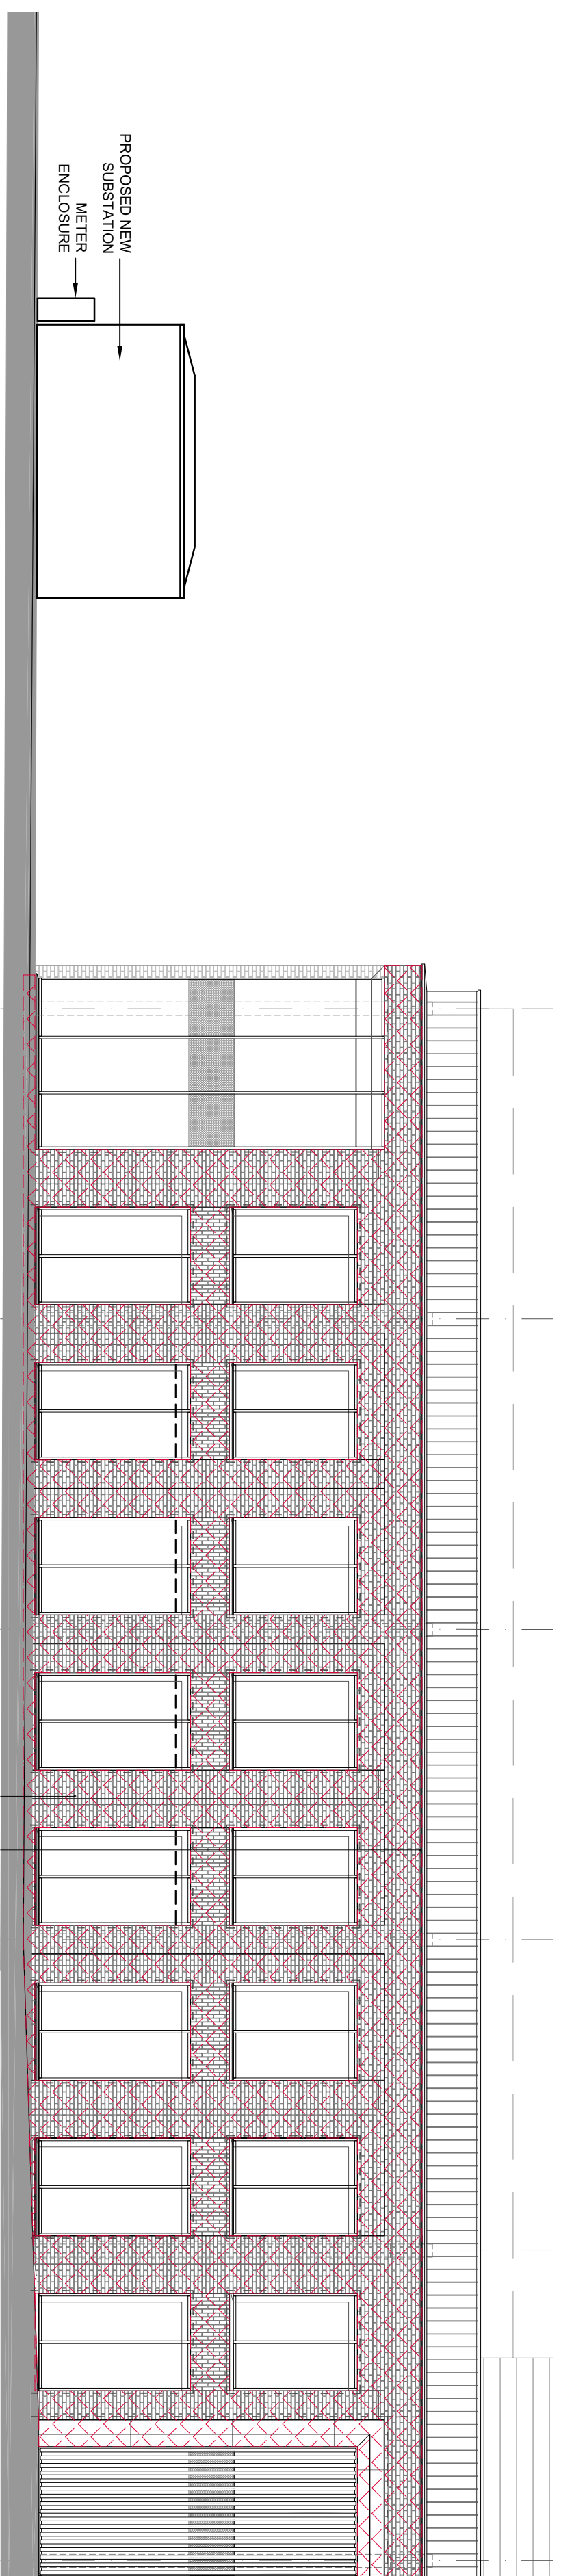



This drawing shall not be scaled.

Work from the dimensions shown in the drawing or given in relevant specifications.


- LEGEND**
-  CIRCUIT BREAKER
 -  CHECK METER
 -  METER BY OPERATOR
 -  TRANSFORMER

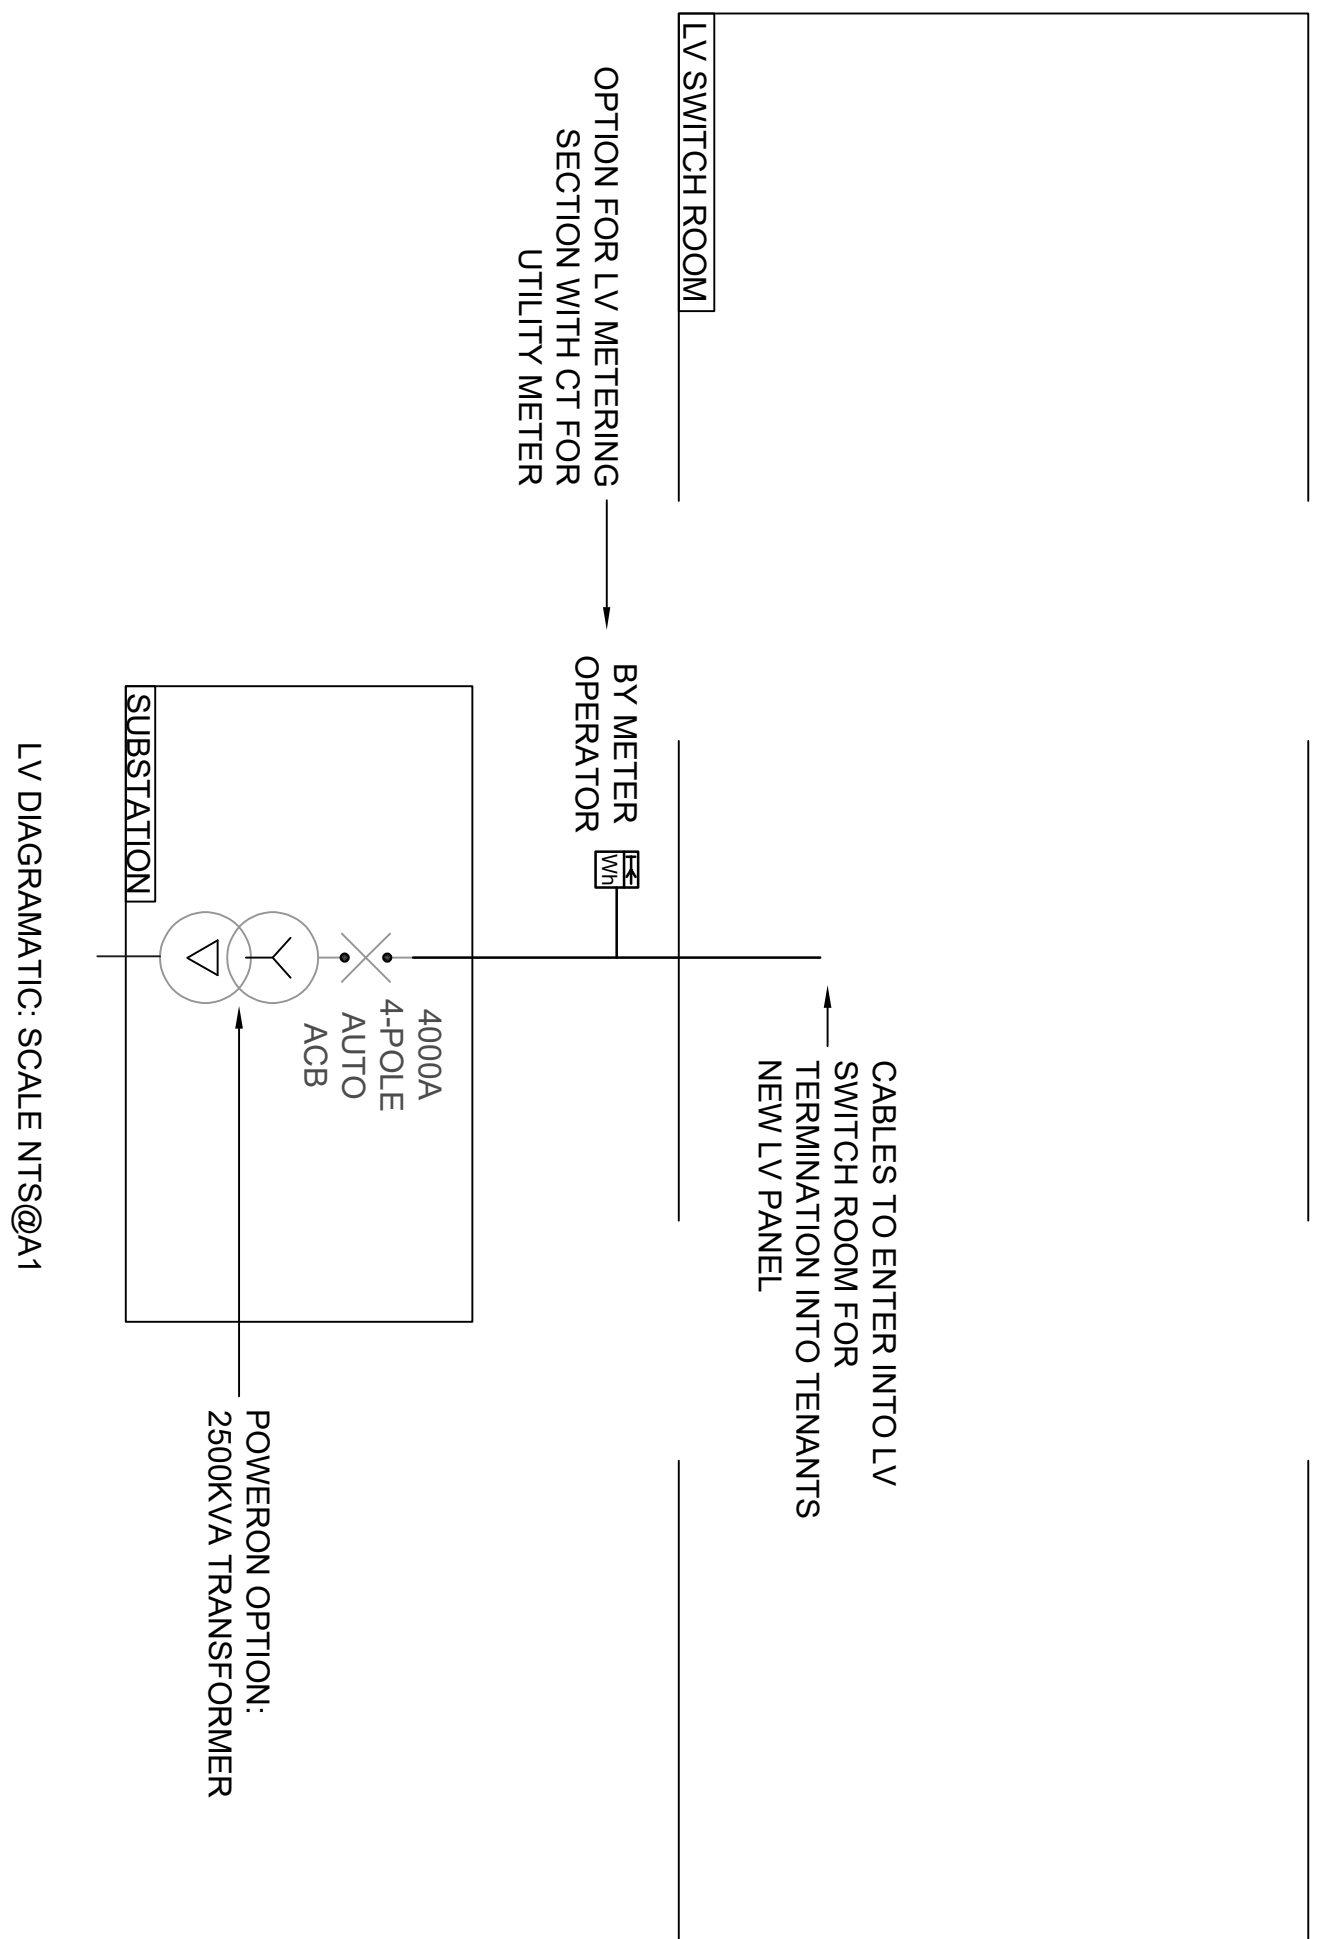

- EXTERNAL SERVICES NOTES:**
1. REINSTATEMENT OF ALL SURFACE FINISHES TO BE LIKE FOR LIKE AS AGREED WITH POWERON
 2. POWERON TO CARRY OUT ALL INSTALLATION OFFSITE AND ONSITE
 3. MANAGEMENT OF SSE TO BE CARRIED OUT BY POWERON

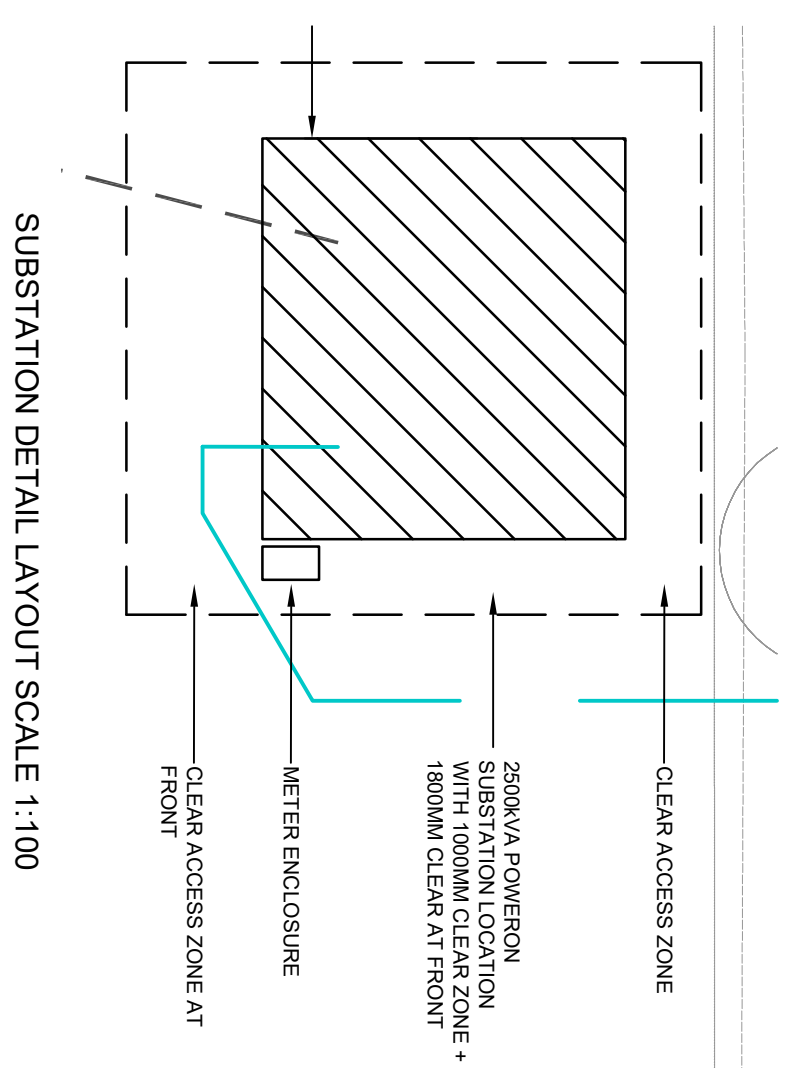

- SUBSTATION & METER ENCLOSURE**
1. SUBSTATION AND METER ENCLOSURES ARE TO BE GRP IN MATCHING COLOUR
 2. COLOUR OF GRP ENCLOSURE TO BE GREEN INLINE WITH SUBSTATION ENCLOSURES ACROSS THE WINNERSH BUSINESS PARK

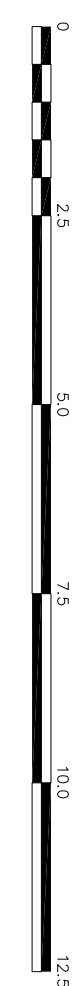

CDM Regulations:

In addition to any information included in this drawing or the model from which it is derived, refer also to the project CDM Risk Register for information on residual risks.

General Notes:

- The drawing does not necessarily show all the information needed to interpret the design intent or the construction details.
- The drawing contains information from more than one source and must be read in conjunction with all relevant specifications.
- Any apparent drafting errors and differences between other drawings and specifications shall be brought to our attention.

Project Notes:

1. FINAL LOCATION OF SUBSTATION TO BE AGREED WITH FIRE
2. MINIMUM OF 7.1M SEPARATION BETWEEN SUBSTATION AND BUILDING ENCLOSURE BY POWERON LOCATED ADJACENT
3. METERING ENCLOSURE BY POWERON LOCATED ADJACENT
4. ROUTING OF HV AND LV CABLES ARE NOTIONAL AND TO BE CONFIRMED ON SITE
5. CABLE SIZES SHOWN FOR SERVING EXISTING PANELS TO BE REMOVED AS PART OF WORKS TO UPGRADE CAPACITY TO WINNERSH 820

INFORMATION GIVEN ON THIS DRAWING IS INTENDED TO ILLUSTRATE THE CONCEPT OF THE SERVICES REQUIREMENTS. THE DETAILED DESIGN OF THE SERVICES INCLUDING THE PROVISION OF BUILDERS WORK DETAILS ETC. SHALL BE THE TOTAL RESPONSIBILITY OF THE SERVICES CONTRACTOR AND NOT HOARE LEA. HOARE LEA WILL RELIEVE THEM OF THIS RESPONSIBILITY.

Rev	Description	Designed	Checked	Issued	Date
P06	FOR INFORMATION	JCM	ML	MB	09/26
P05	FOR INFORMATION	JCM	ML	MB	09/26
P04	FOR INFORMATION	JCM	ML	MB	09/26
P03	FOR INFORMATION	JCM	ML	MB	09/26
P02	FOR INFORMATION	JCM	ML	MB	09/26
P01	FOR INFORMATION	JCM	ML	MB	09/26

HOARE LEA 

ARCHITECT:

CLIENT:
FRASERS PROPERTY UK

PROJECT TITLE:
BUILDING 820, WINNERSH TRIANGLE READING

DRAWING TITLE:
ELECTRICAL SERVICES
820 INCOMING LV SUPPLY

FOR INFORMATION

PERSON RESPONSIBLE FOR:

Design	Review	Authorising	Issue:
JCM	ML	MB	

Project No:	Date:	Scale @ A1:
0445626	MAY 2026	NTS

DRAWING NUMBER:	Scale:	Rev:
HLE-445626-HLE-XX-XX-DR-E-701001	S4	P05