



Contractors and consultants are not to scale
dimensions from this drawing

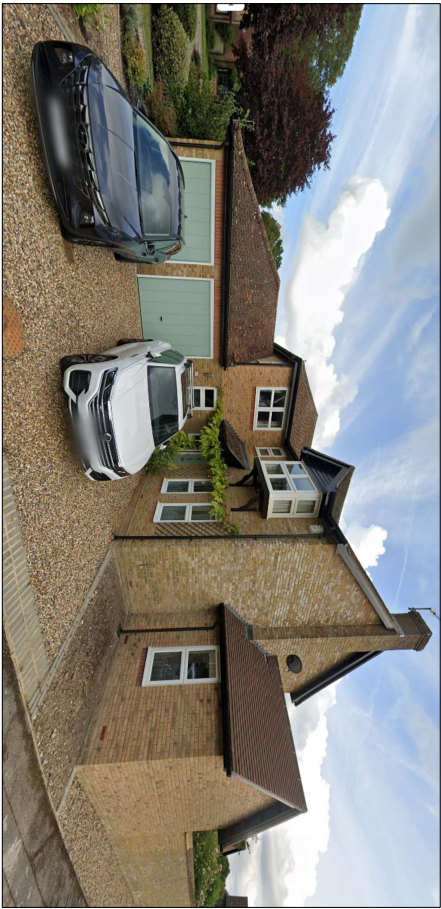

Street view

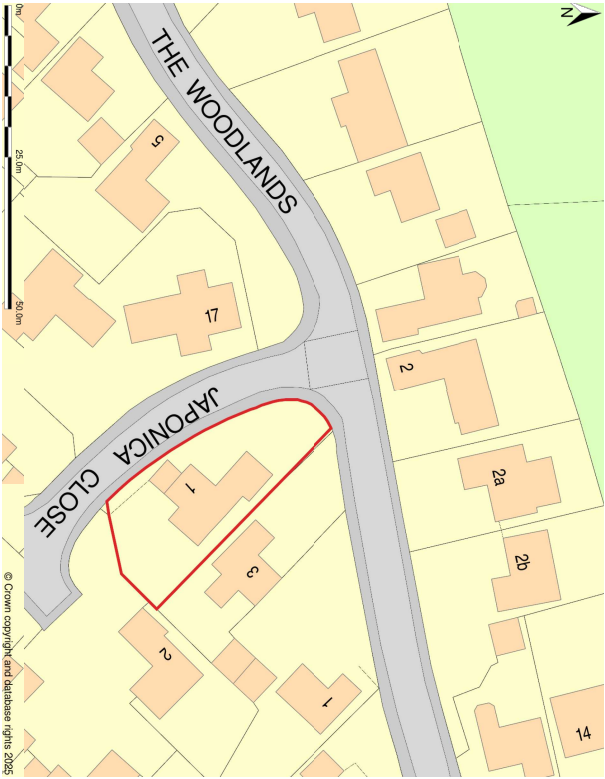

Location plan 1:12500@A3



Block plan showing indicative
development area 1:500@A3

SCALE BAR 1:500

Client

Mr & Mrs Meers

Project

1 Japonica Close, Wokingham

Description

Location plan & Block plan

Status

LDC application

Scale 1:500@A3 & SG

Drawn By 1:1250@A3

Job Number 067

Drawing Number 02-01

Date

Aug 25

Revision

-

Revision	Date	Description
-	20-08-25	LDC application