




Contractors and consultants are not to scale dimensions from this drawing

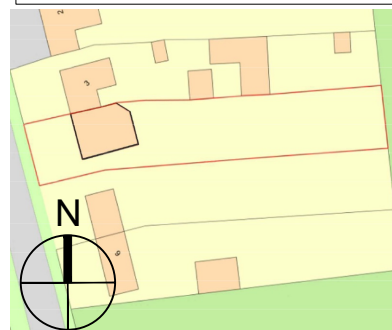


Location plan (not to scale)

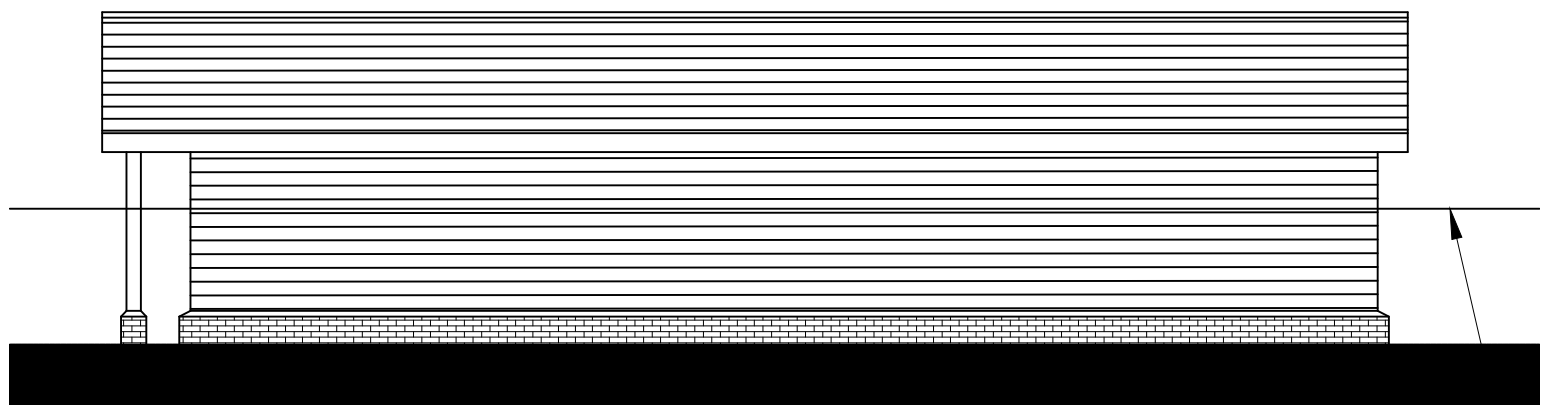

South elevation

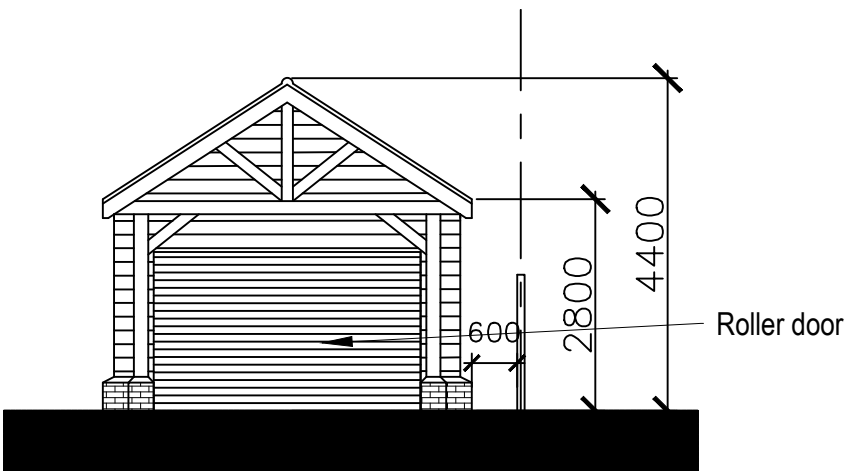


West elevation

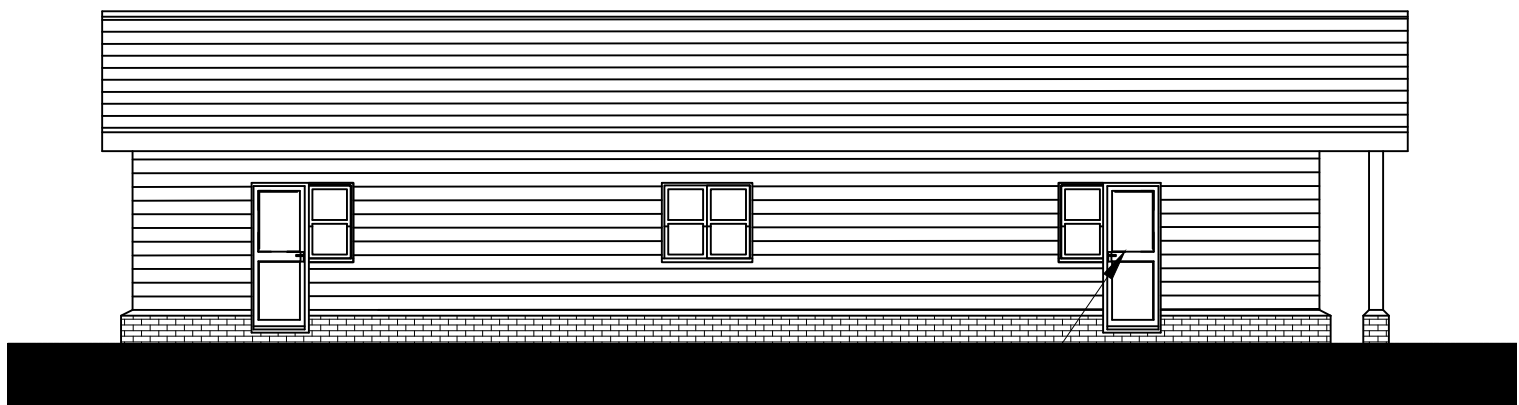

North elevation

Doors & windows to match existing house

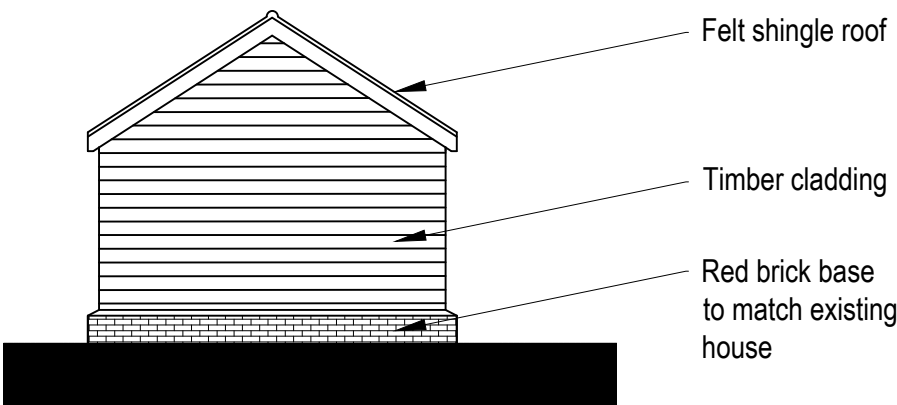

East elevation

1.8m timber fence to boundary