
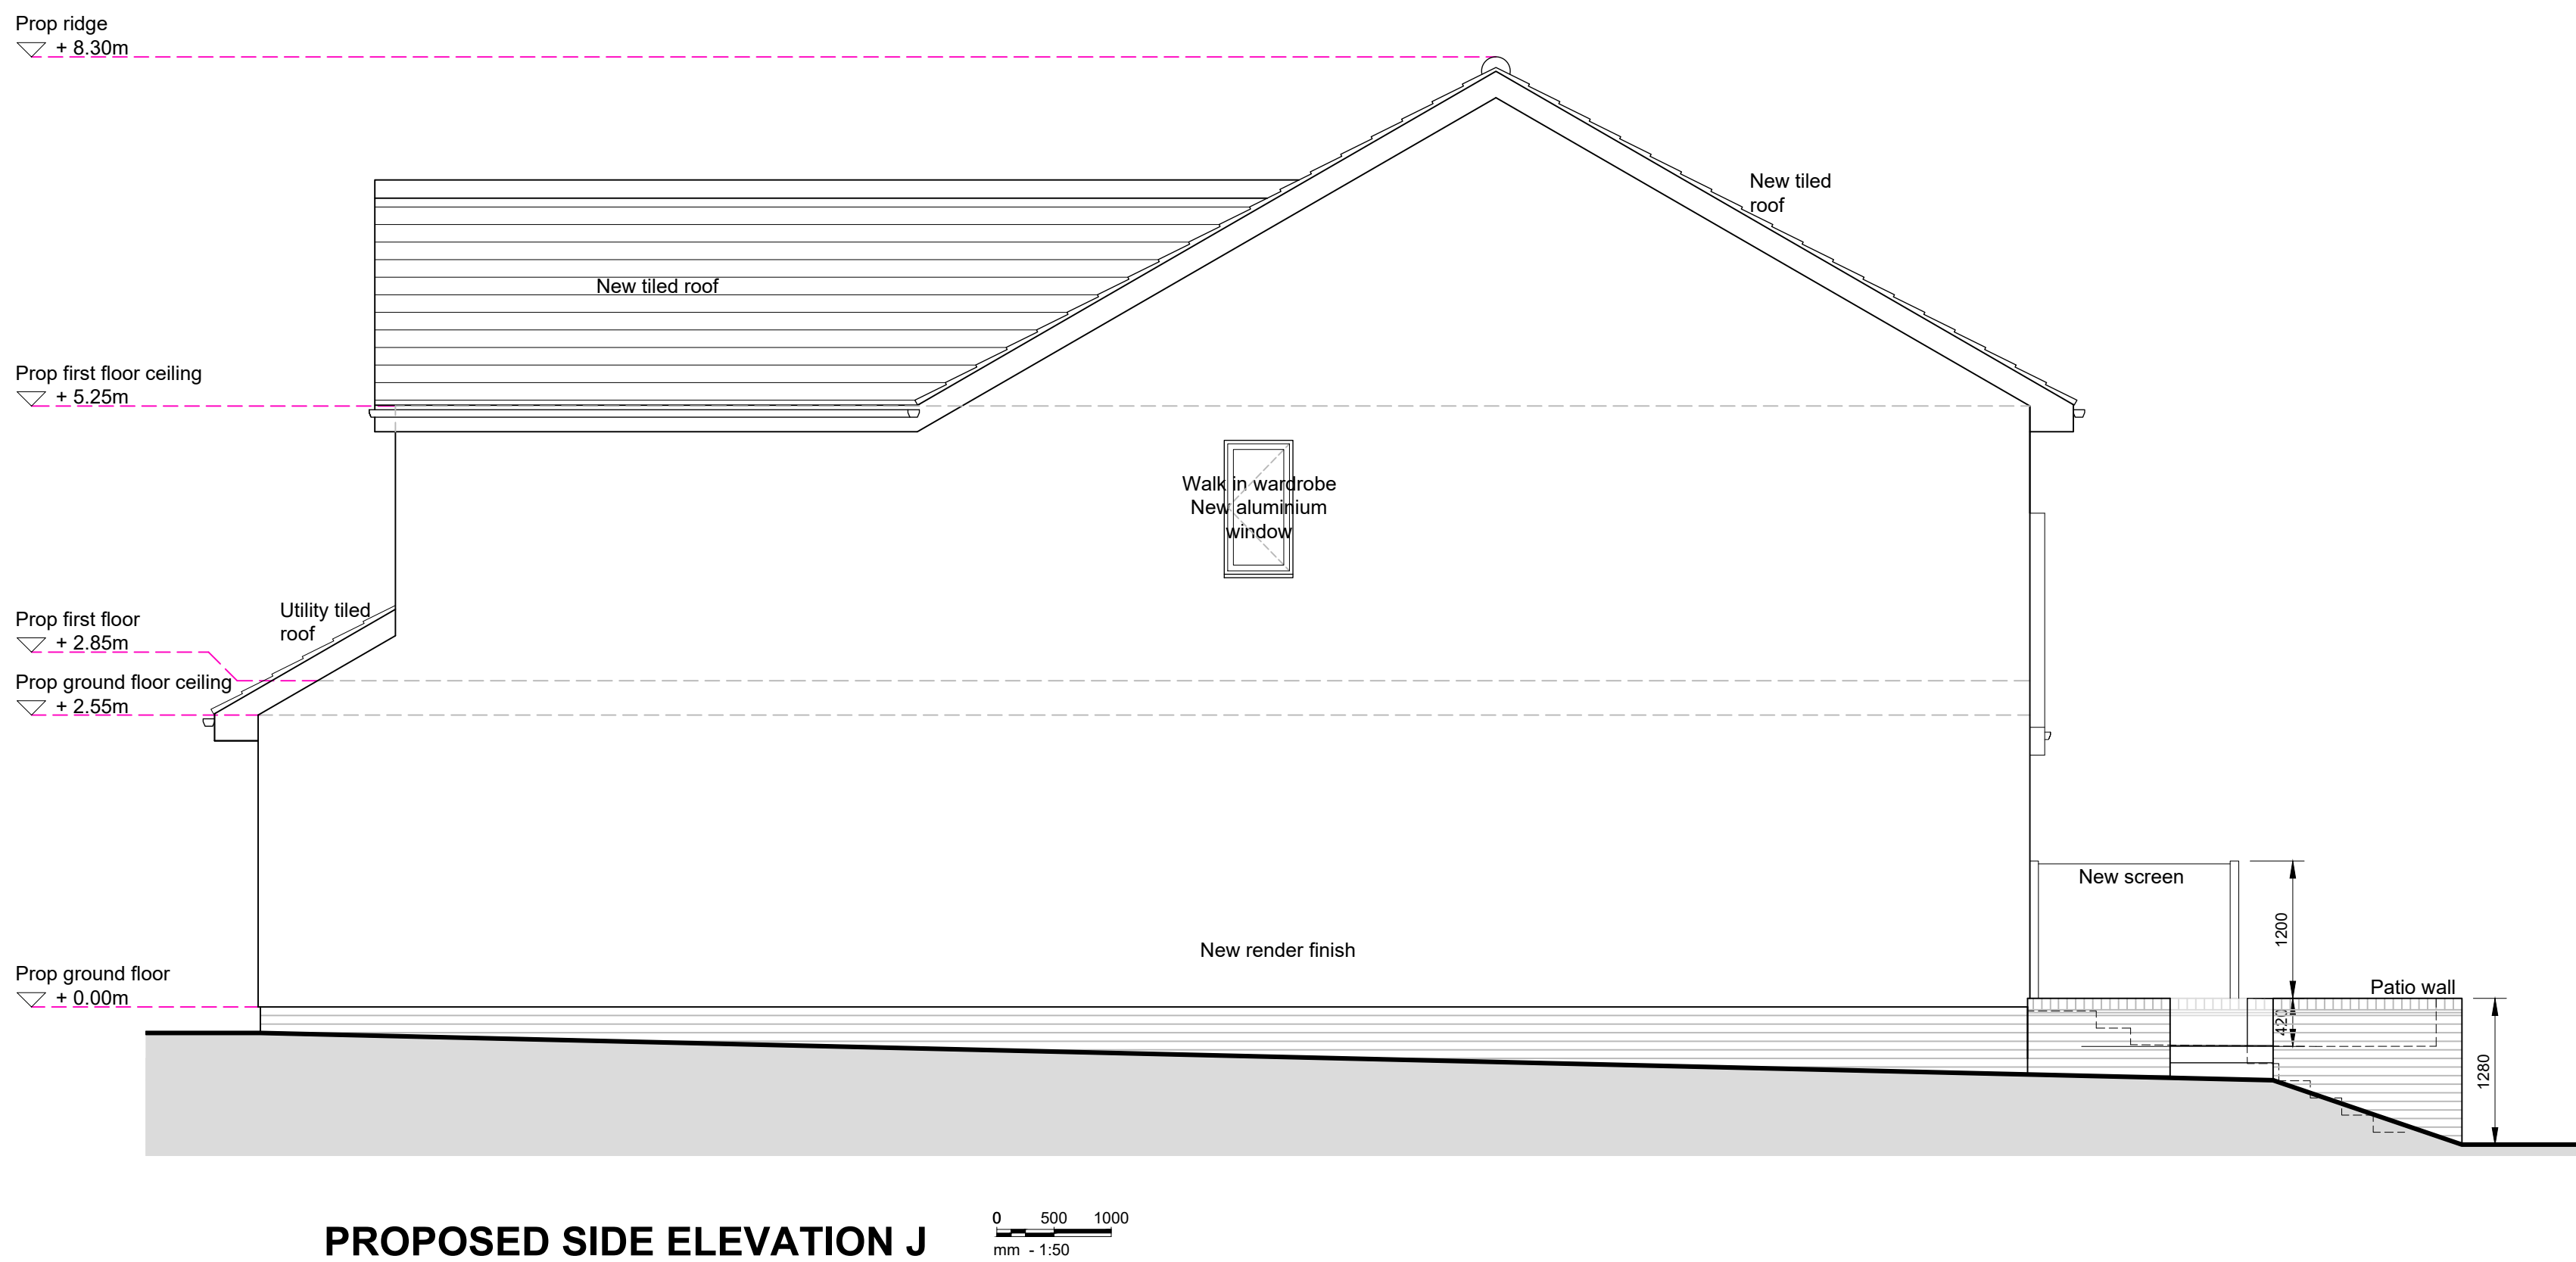


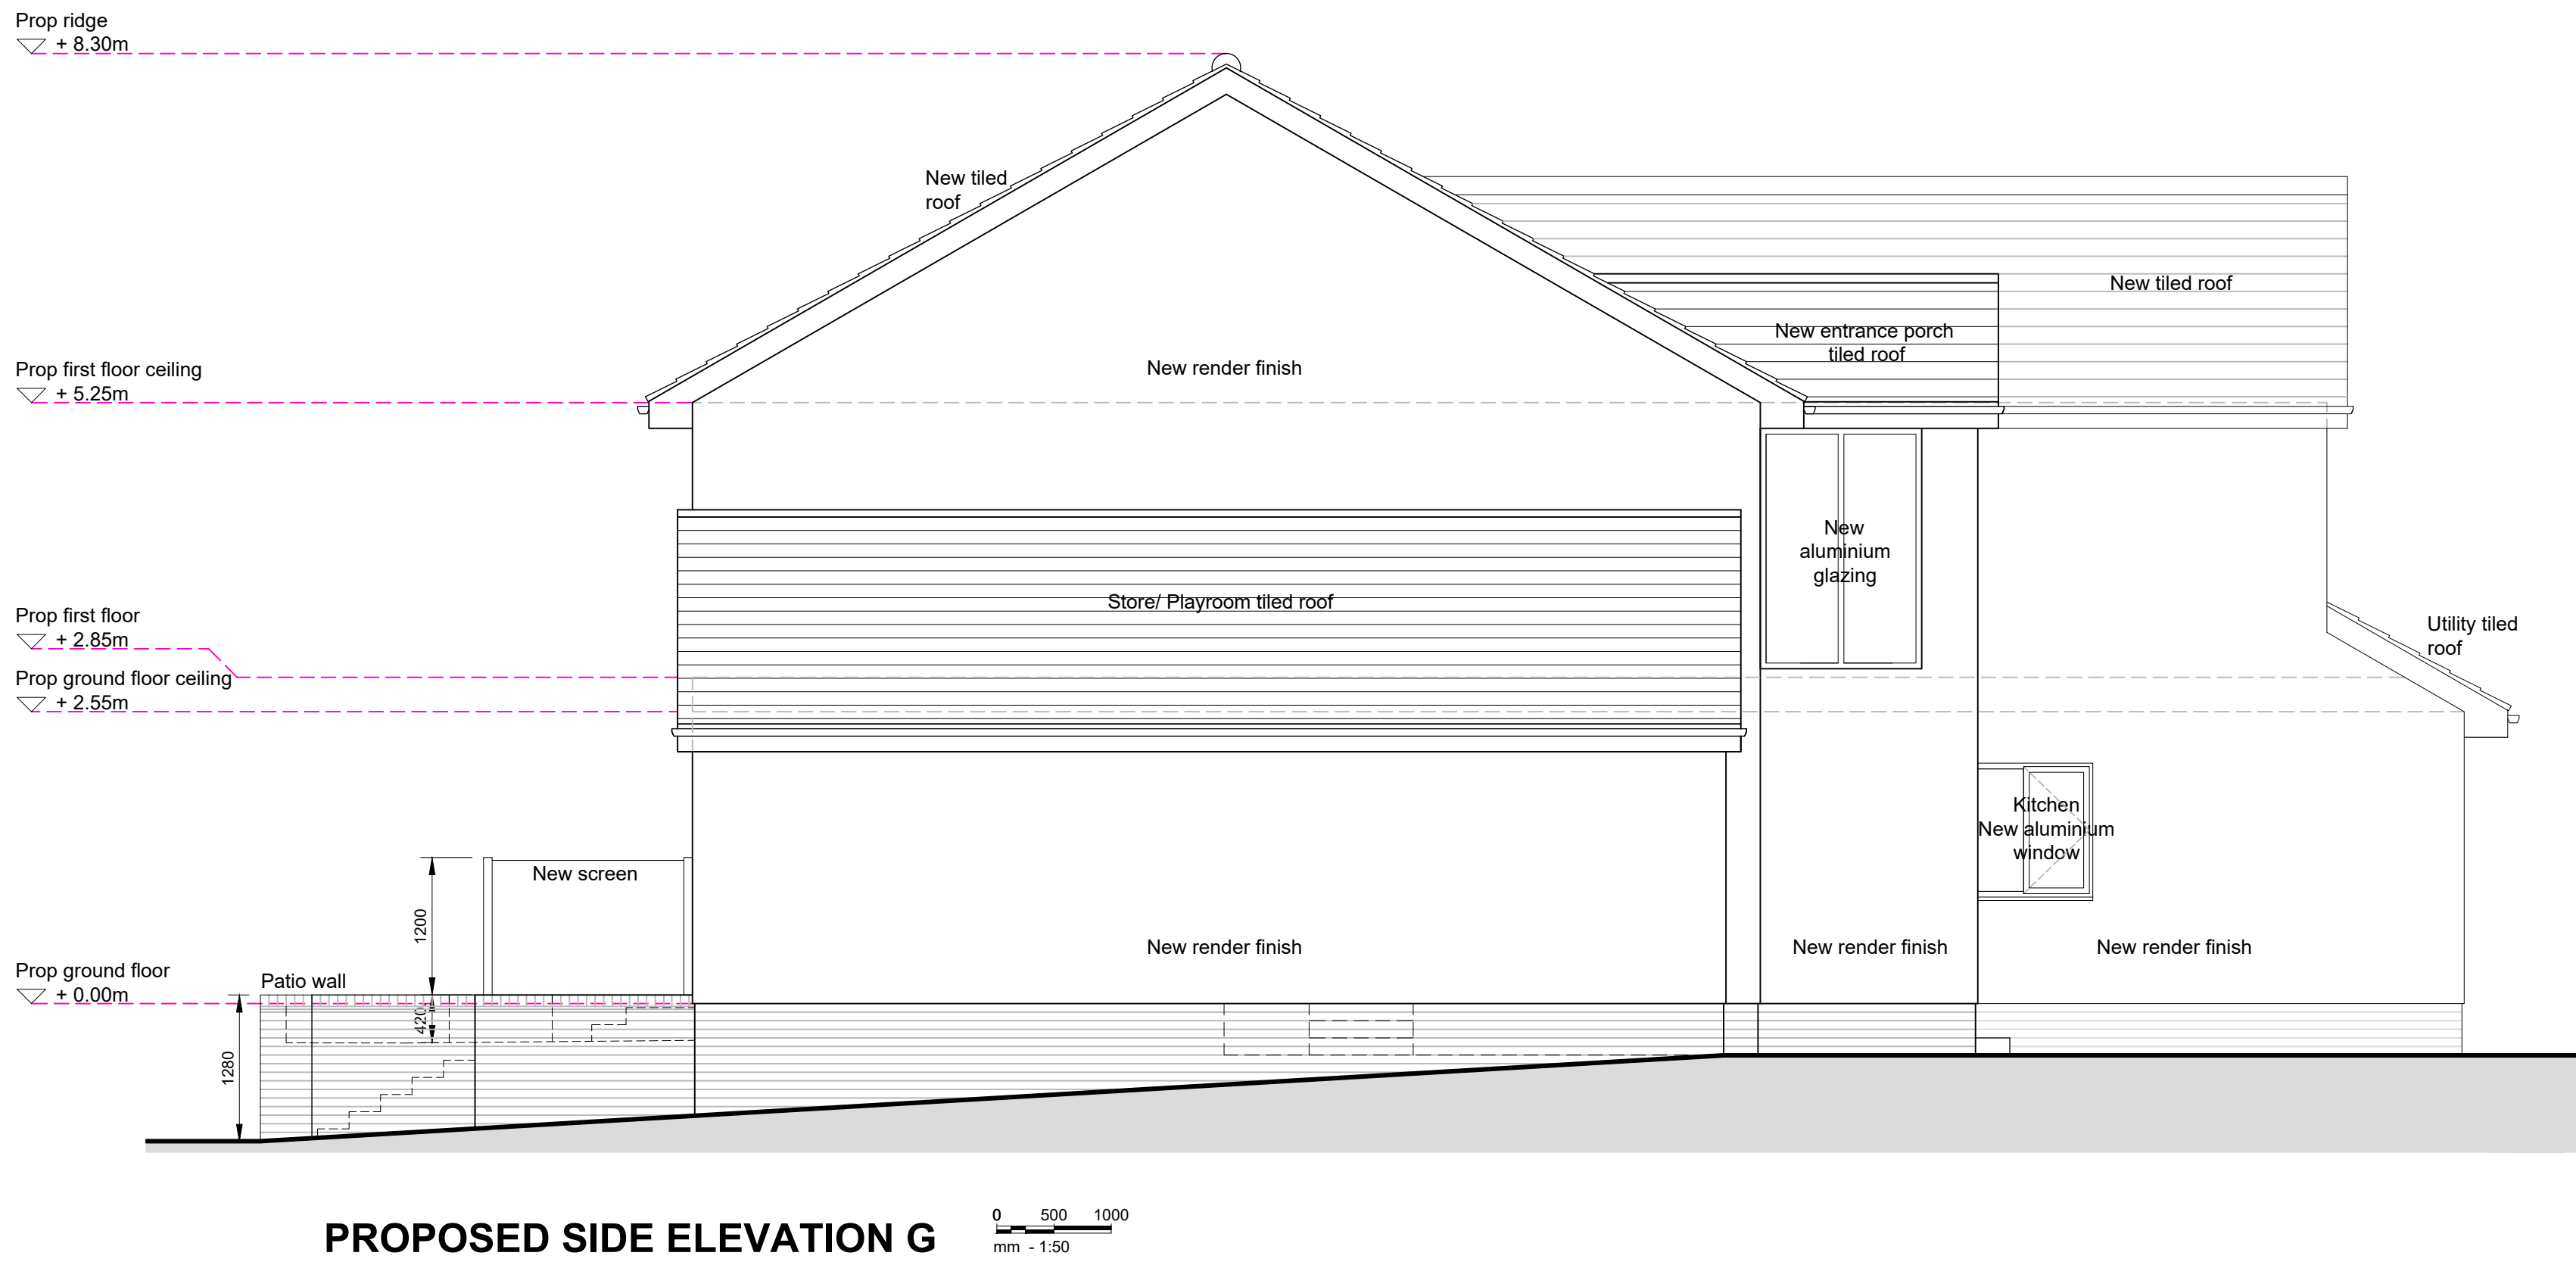

26.06.26	Patio area revised. New steps & screen added.	Rev B
11.03.26	Drawing scale bar revised	Rev A

PROPOSED SIDE ELEVATIONS G & J

MR & MRS KEDIA
SINGLE & DOUBLE STOREY EXTENSION
162, READING ROAD
WOKINGHAM RG41 1LH

SCALE- 1:50 @ A1	FEBRUARY 2026	V KOTHARI
------------------	---------------	-----------

12/P-24	B
---------	---