


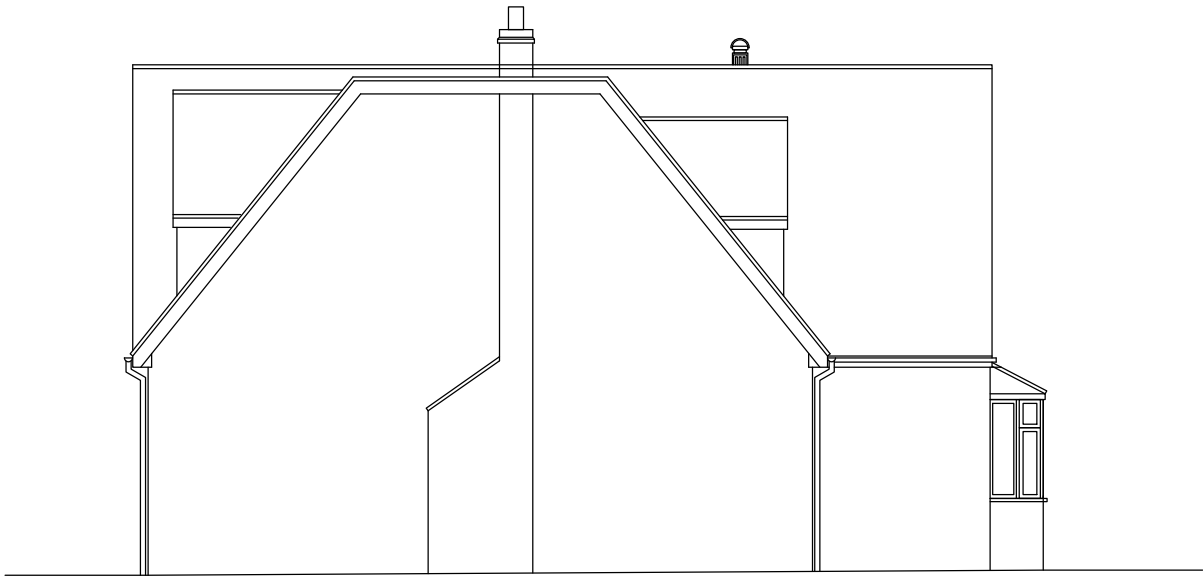


Existing North-East Elevation




Existing South-East Elevation




Existing South-West Elevation

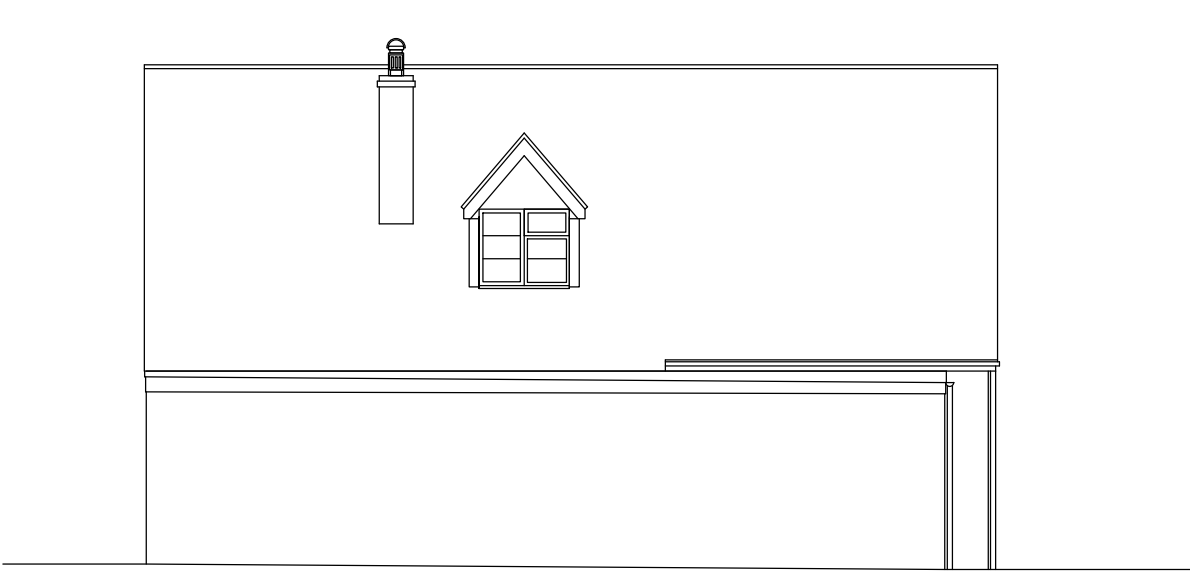

Existing North-West Elevation

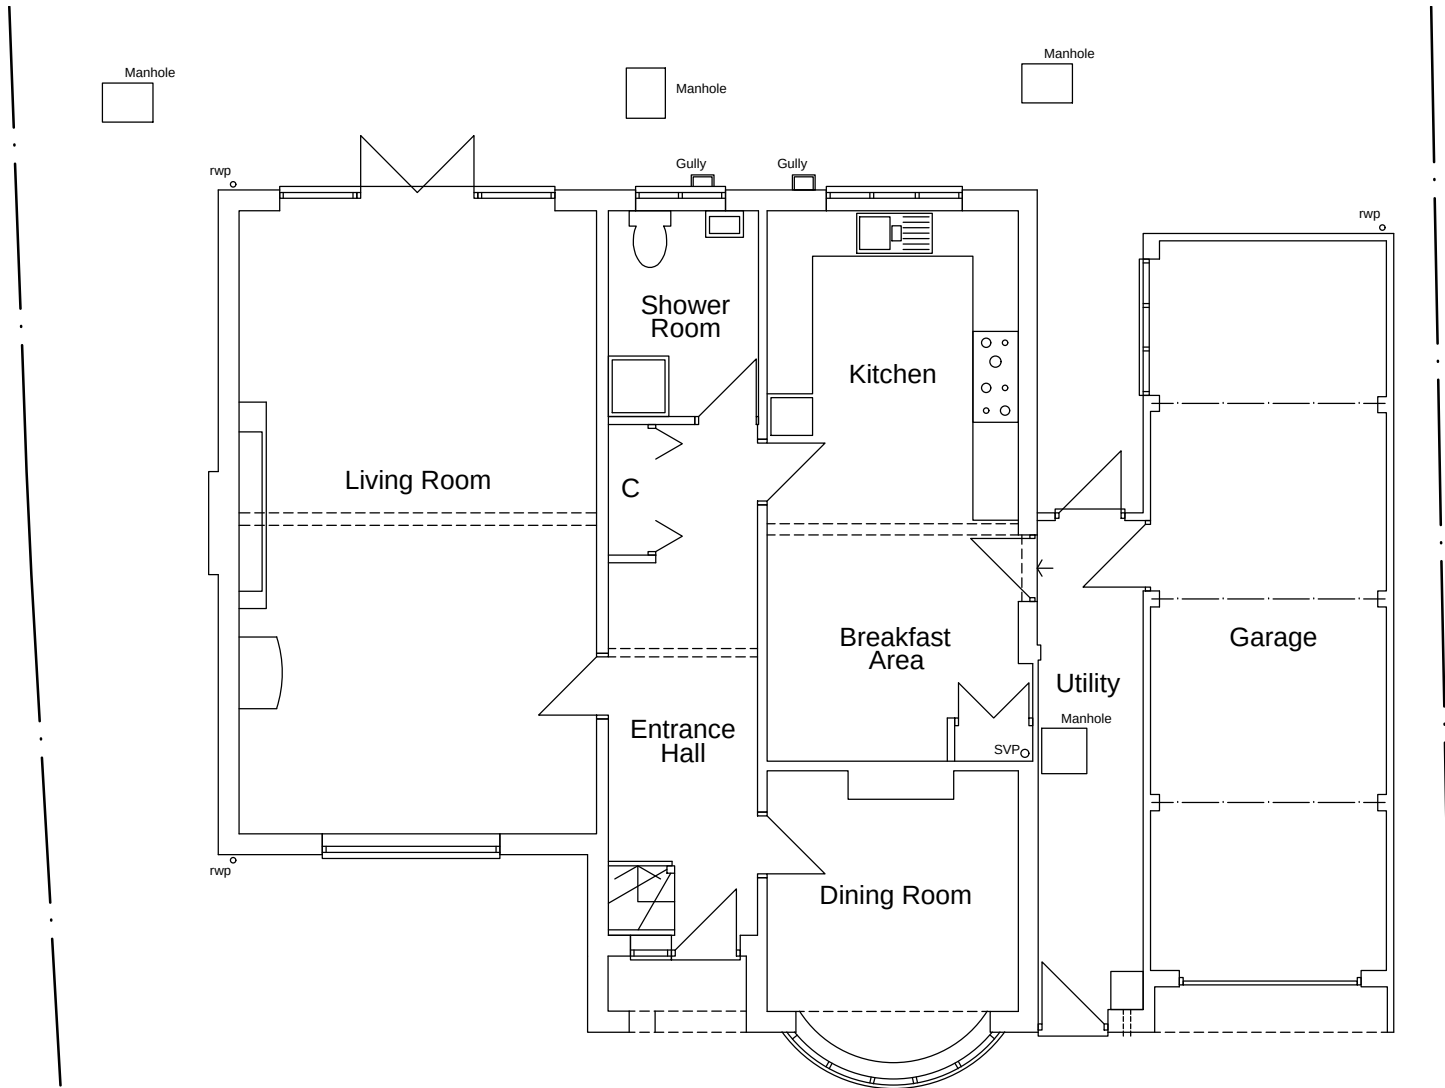

Existing Ground Floor Plan

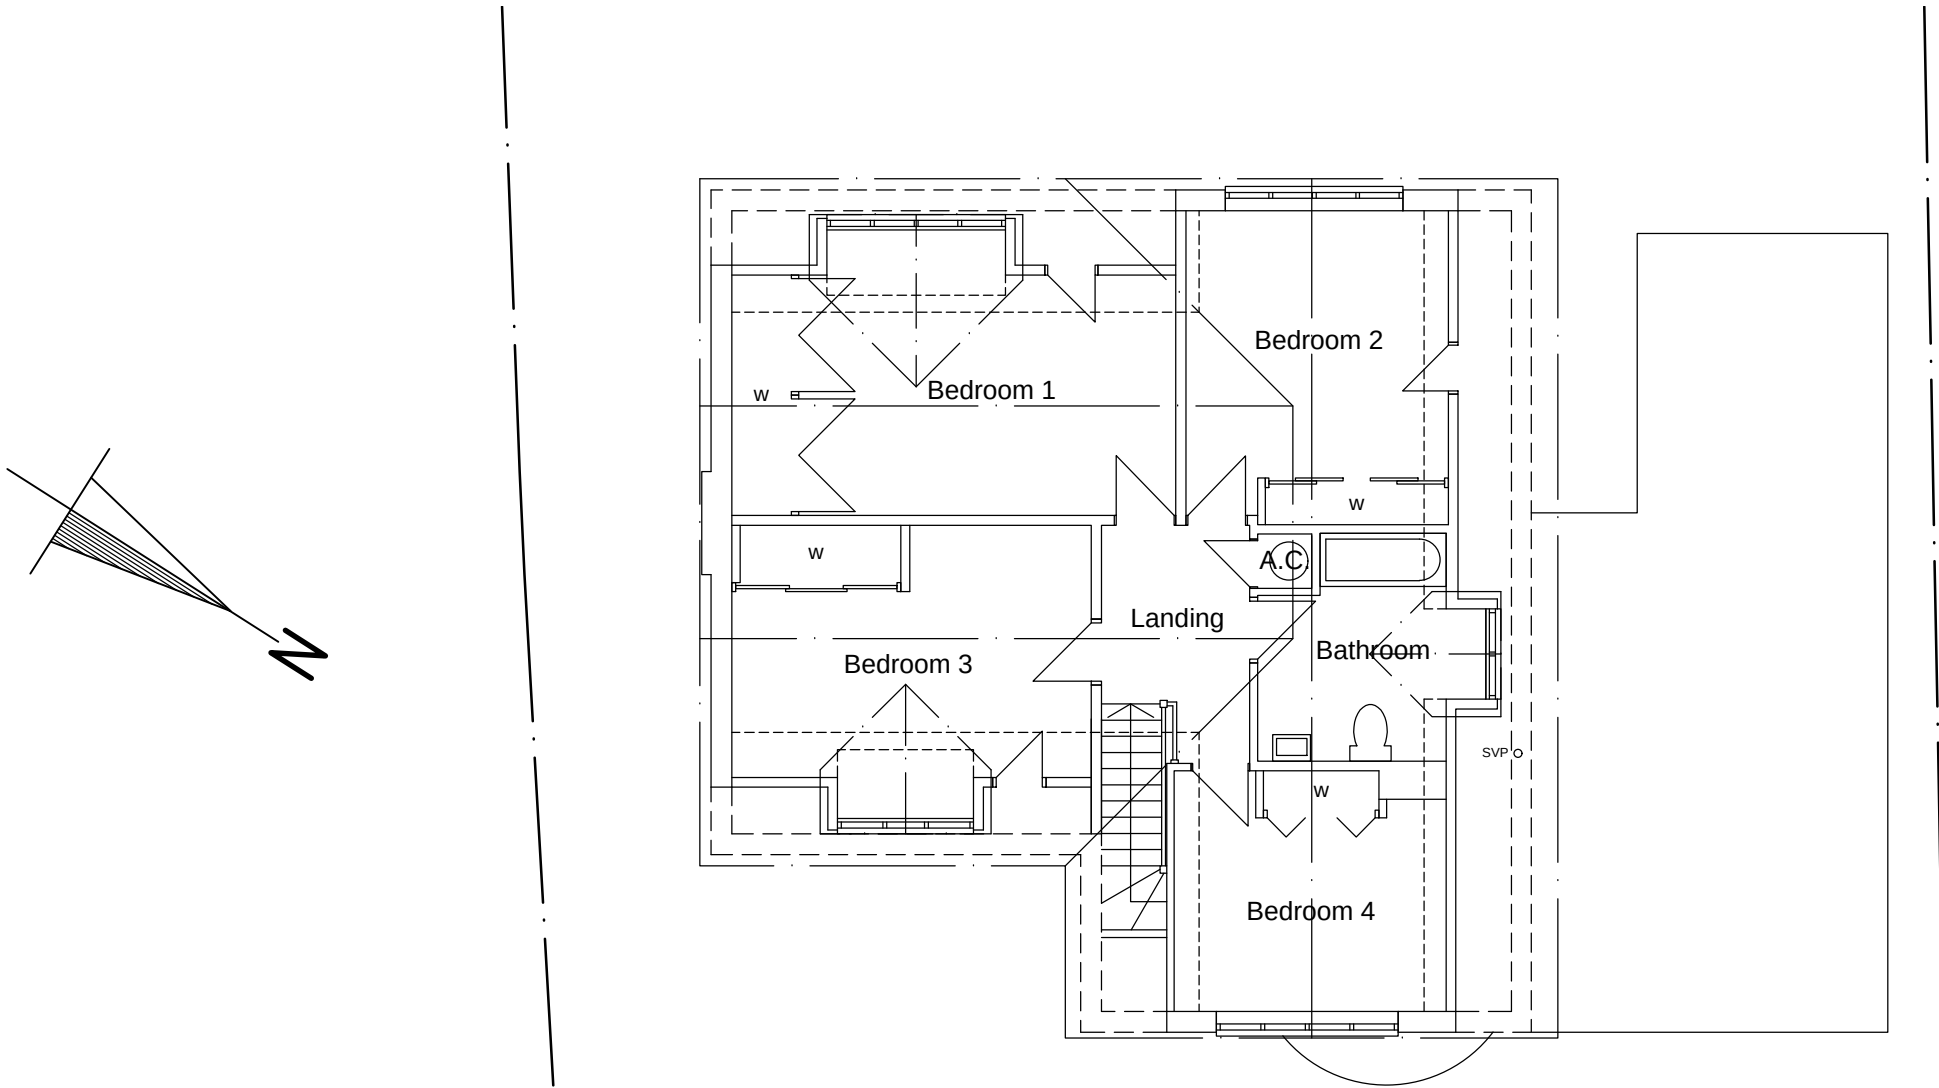


Existing First Floor Plan

PROPOSED MATERIALS:-
Walls - Facing brickwork to match existing.
Roof - Replicate cill and head details to match existing.
Windows - Plain clay roof tiles to match existing.
Doors - White u-PVC to match existing.
Doors - White u-PVC/powder coated Aluminium to match the existing composite front entrance door.



Proposed North-East Elevation

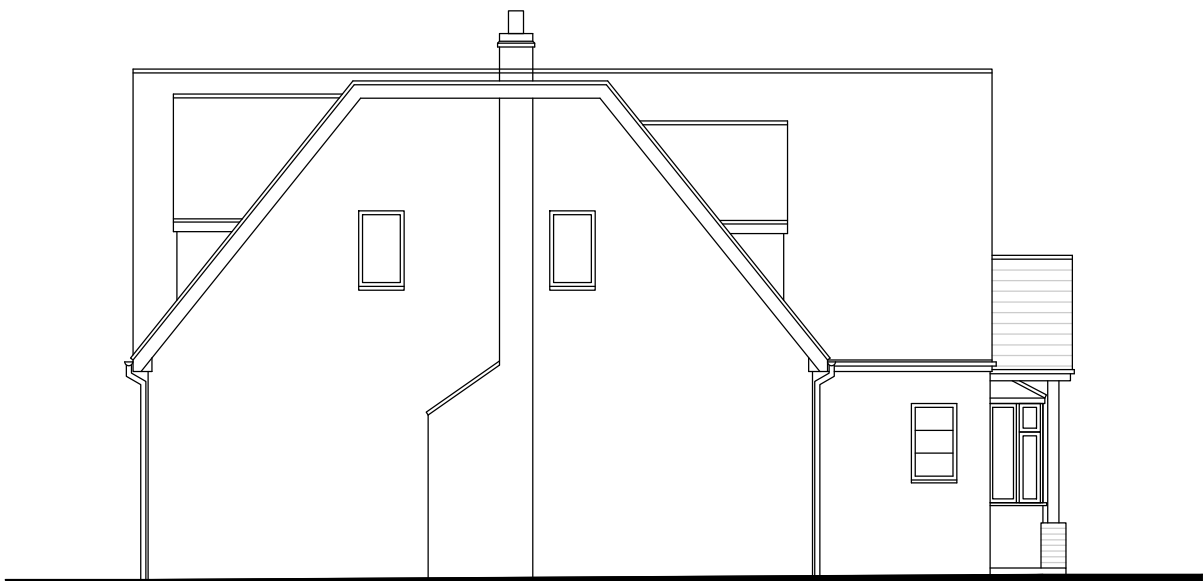


Proposed South-East Elevation




Proposed South-West Elevation



Proposed North-West Elevation

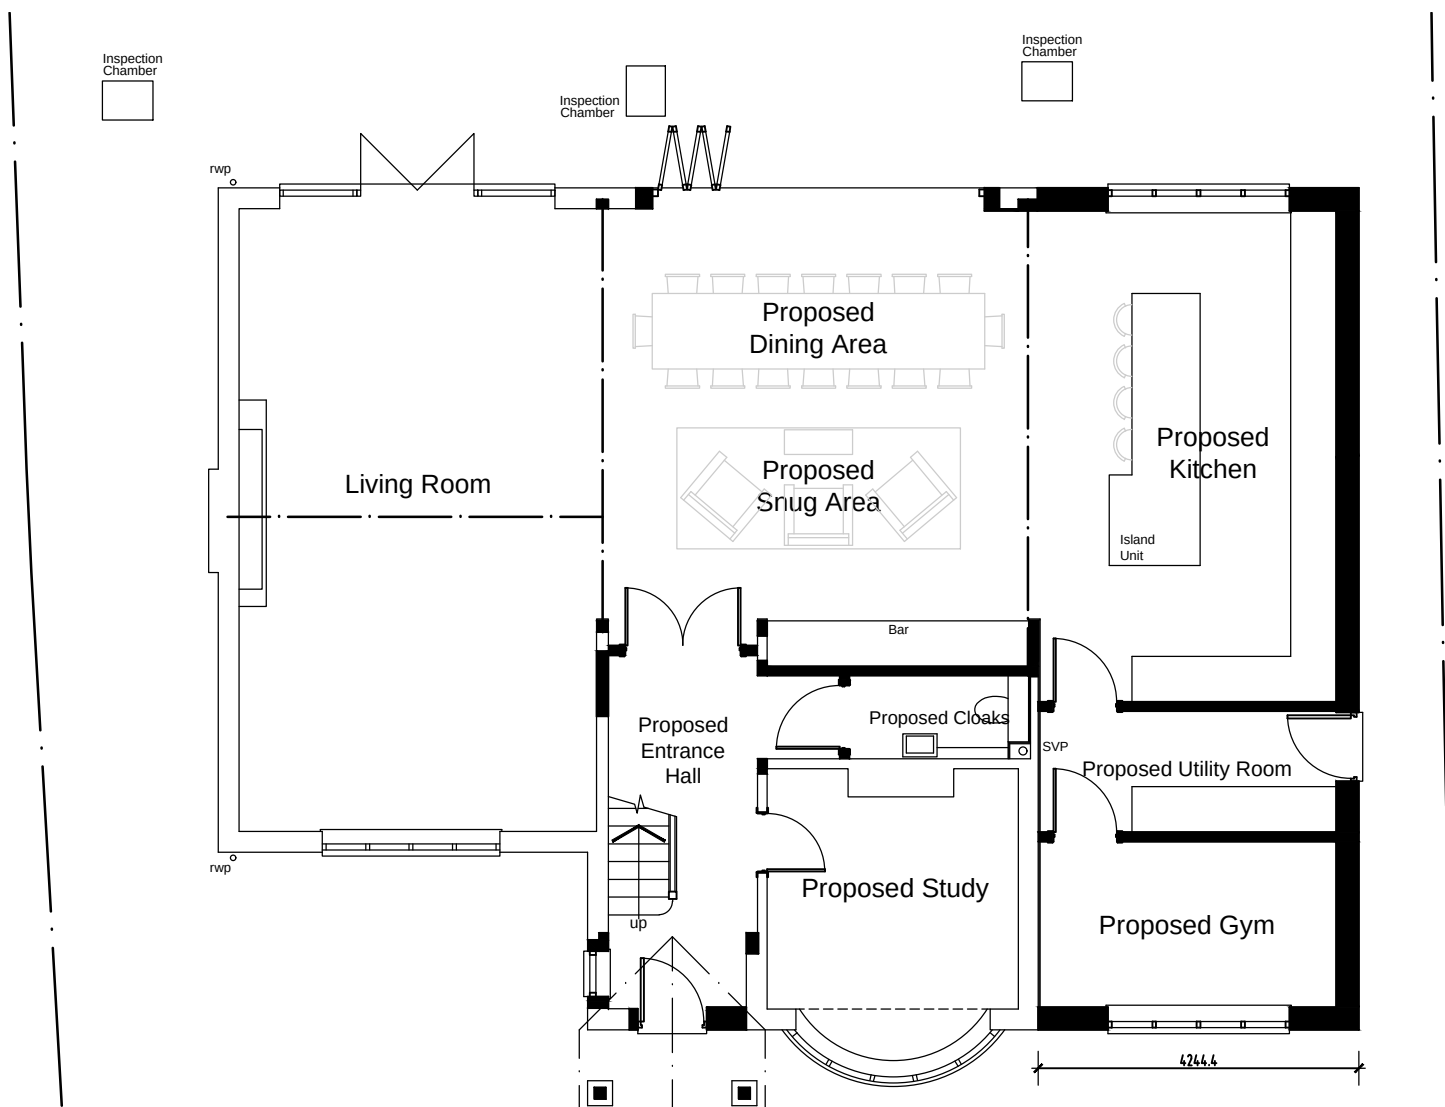

Proposed Ground Floor Plan

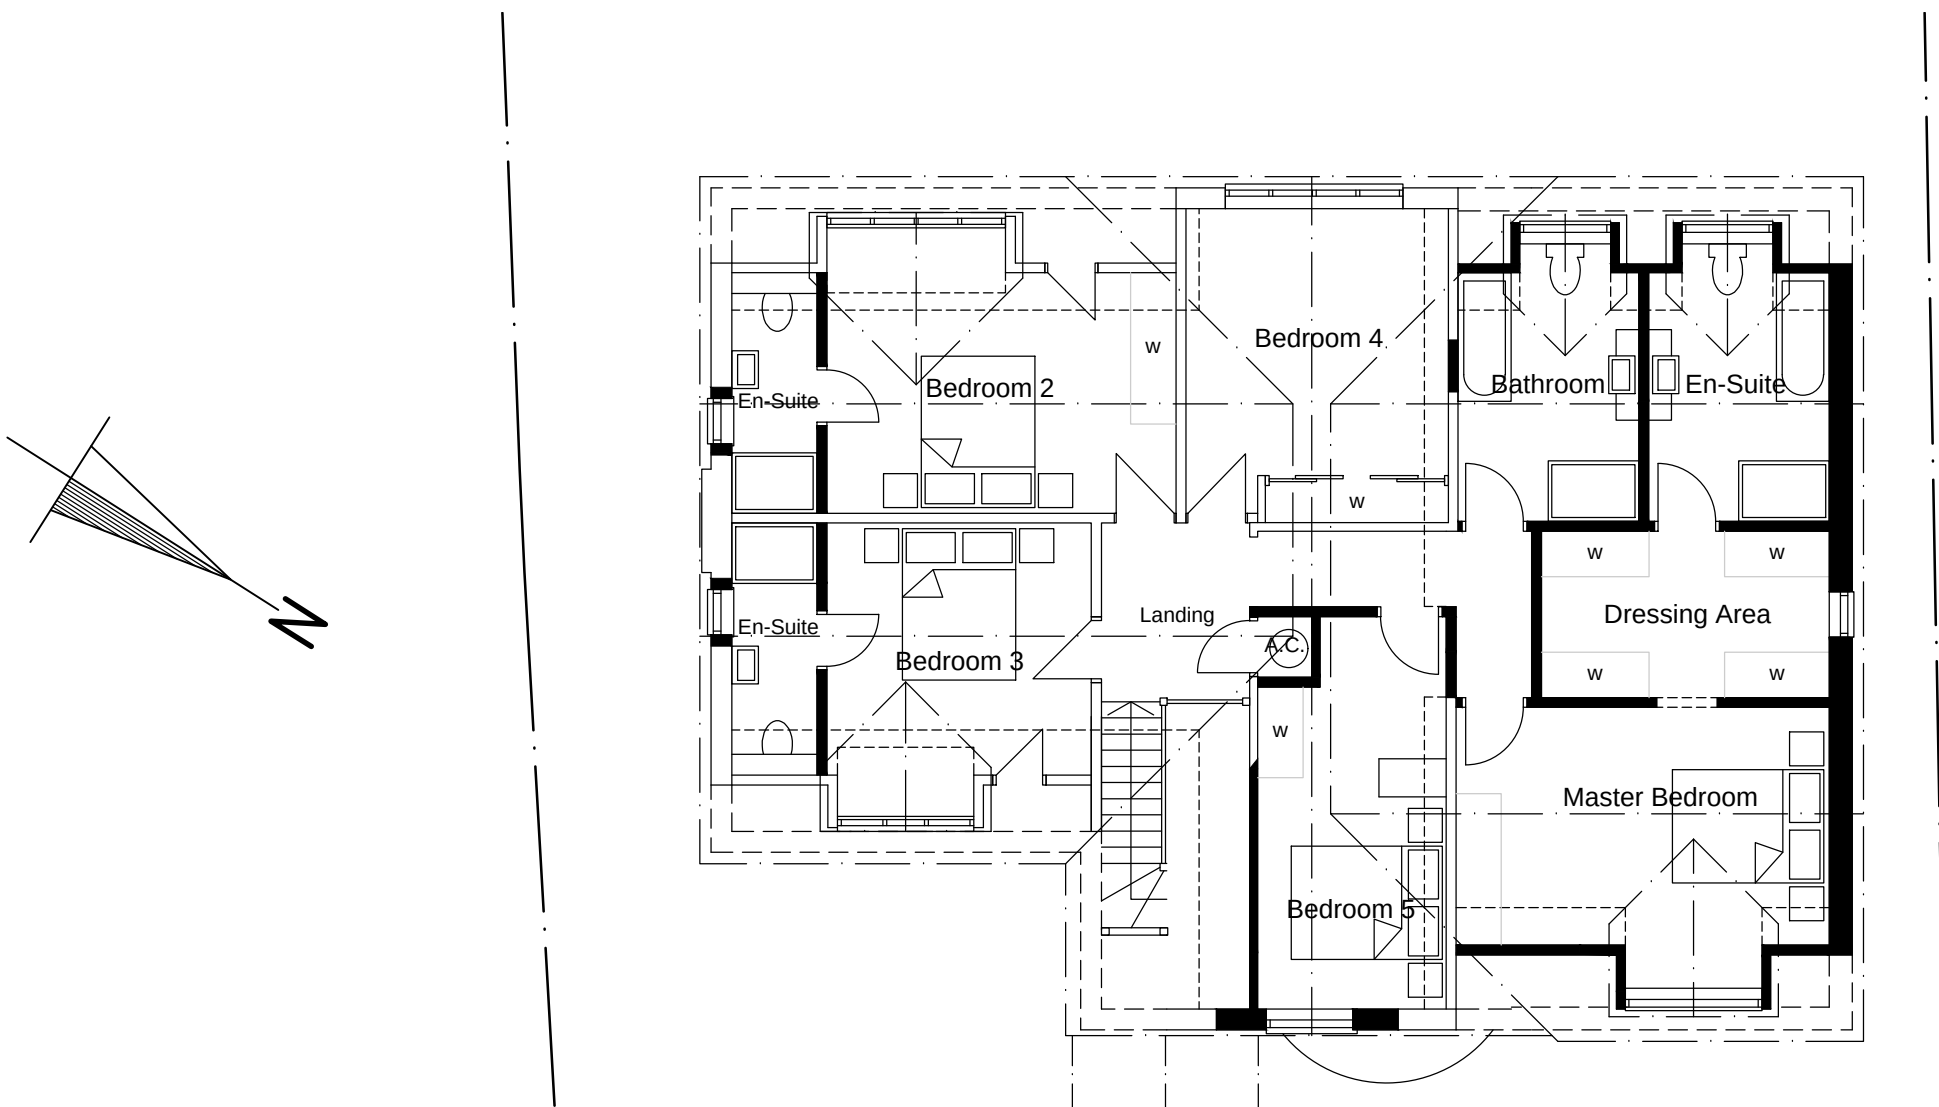

Proposed First Floor Plan