



Scale 1:500

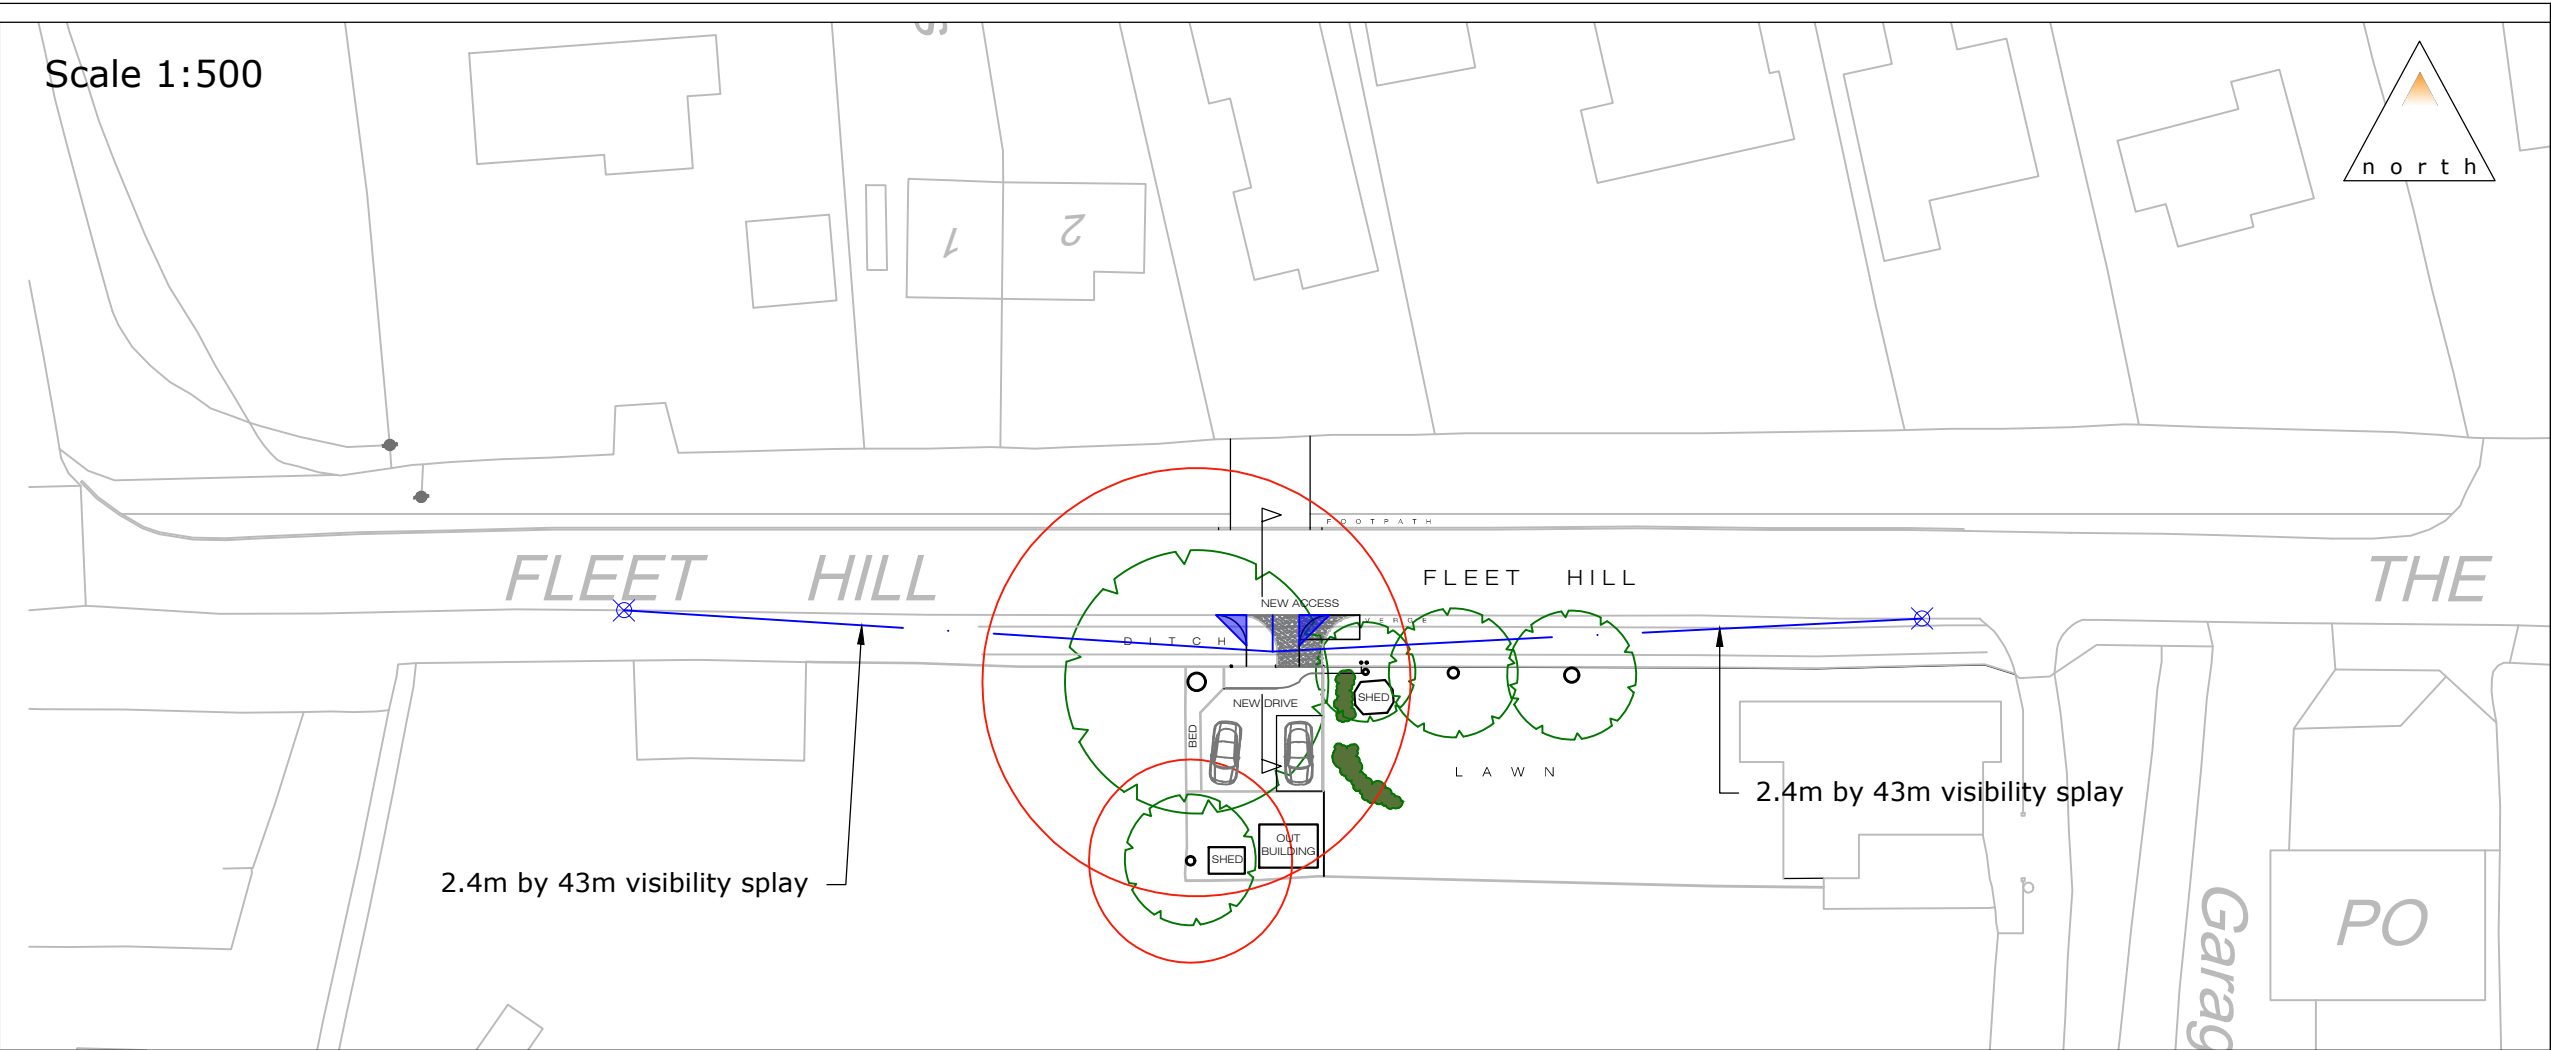

Scale 1:100

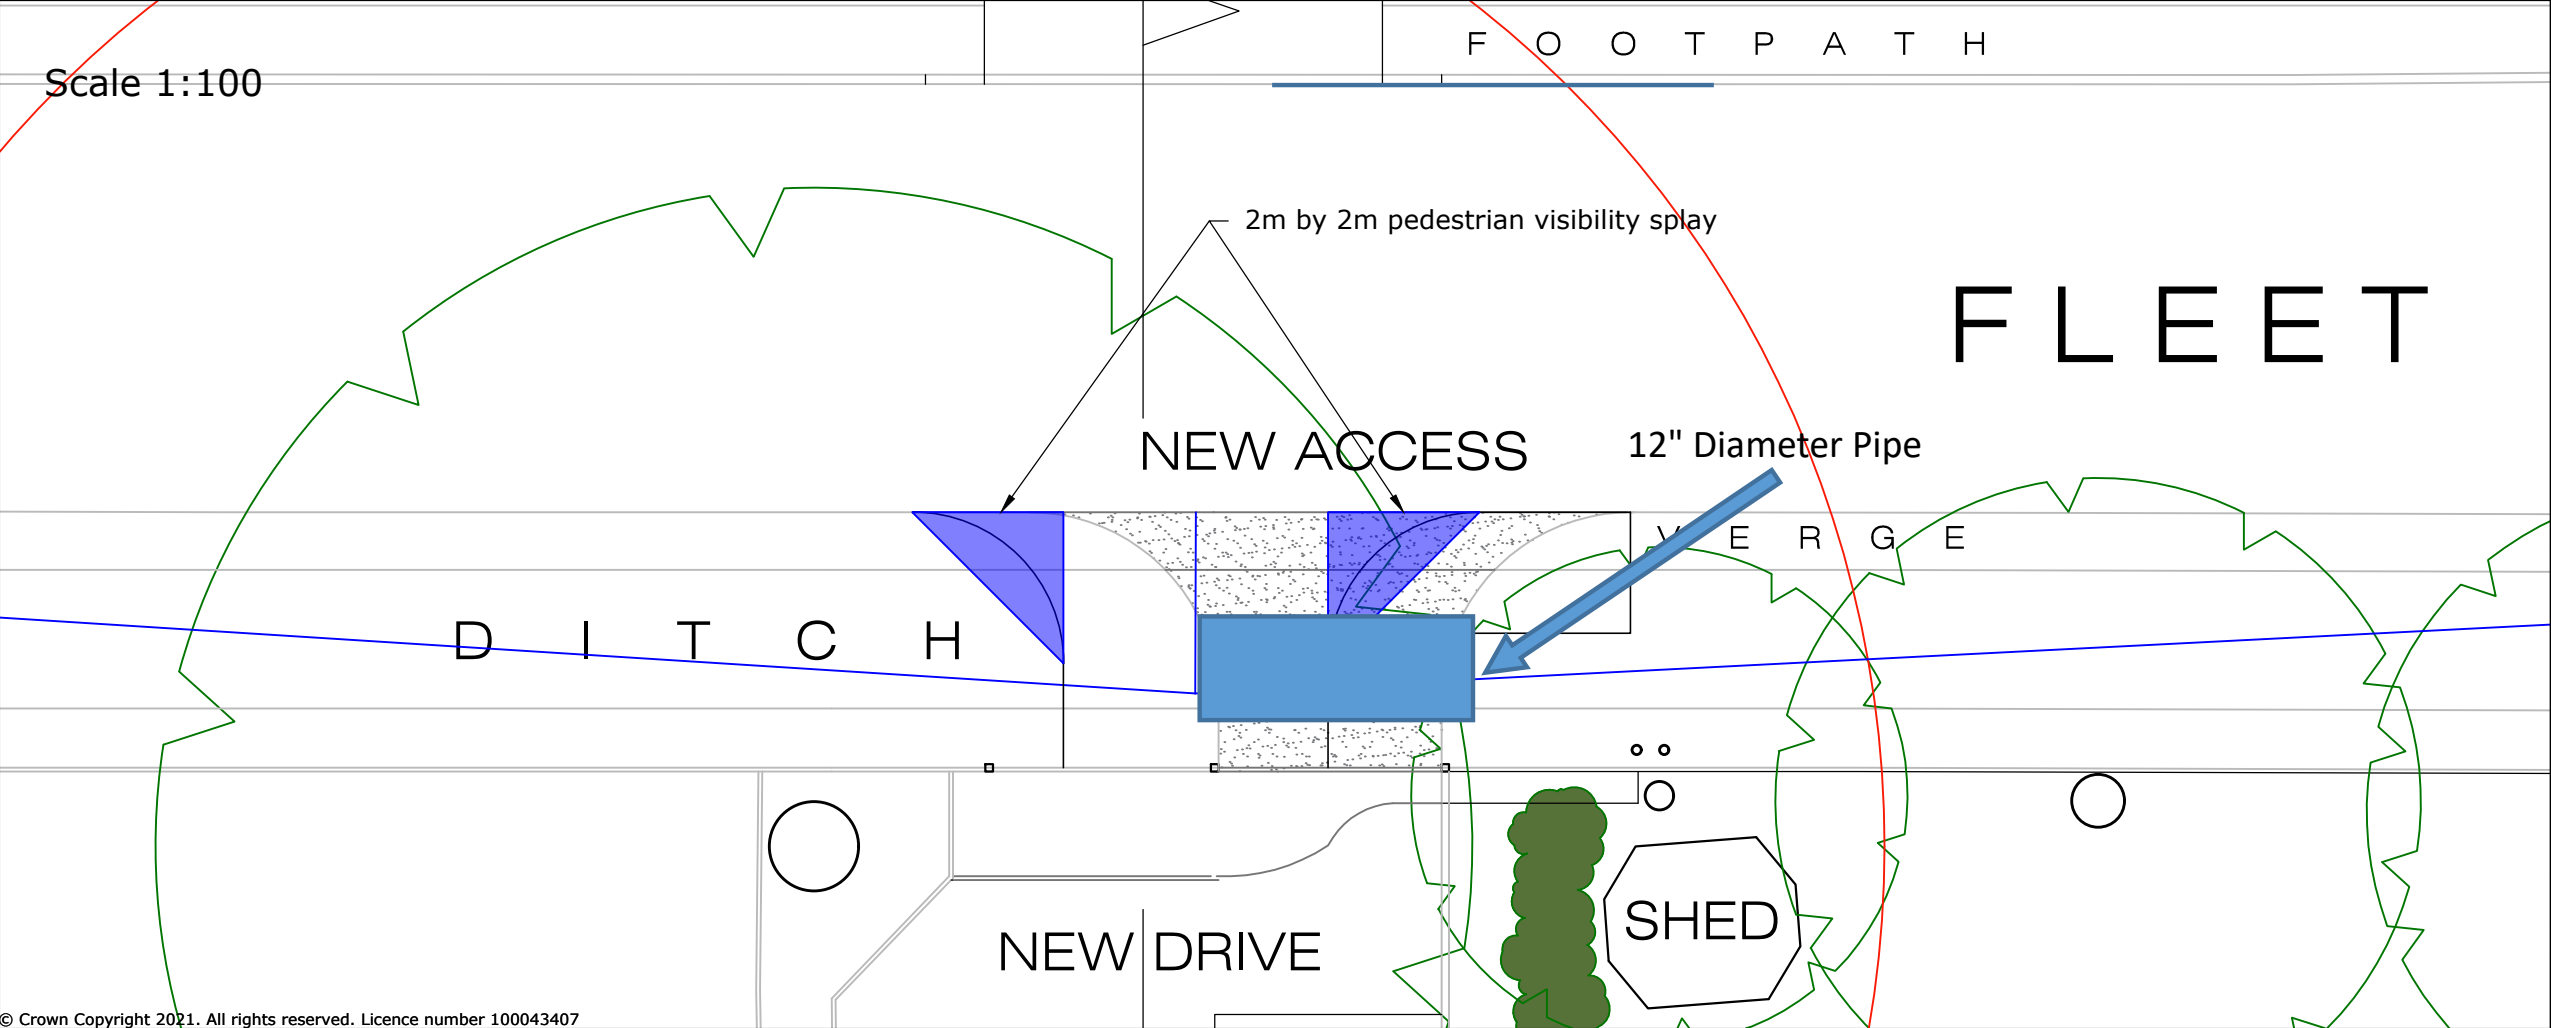

Rev:	Description:	Date:	Rev By:	Chk'd:
 9 Greyfriars, Reading, Berkshire, RG1 1NU T: 0118 206 2930 Guildford - London - Reading www.motion.co.uk				
Project: Wyse Hill Lodge, Finchampstead				
Title: Visibility Splay				
Client: Mr and Mrs P Abbott				
Drawing Status:				
Scale: As Stated (@ A3) Date:08/08/2022				
Drawn: AN Checked: JNR Approved: JNR				
Drawing: Revision:				
2208008 - 01				