



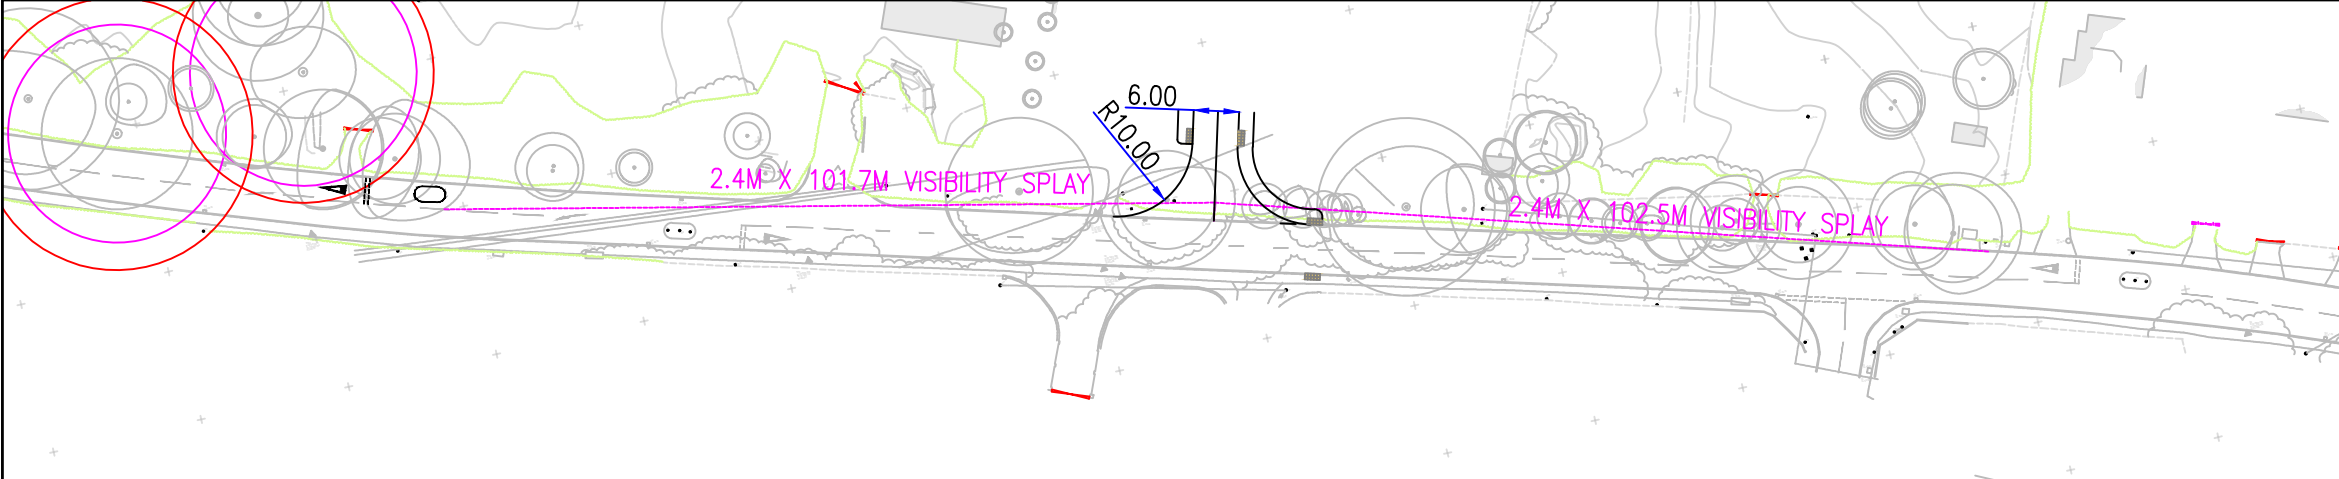


PROPOSED SITE ACCESS AND TRAFFIC CALMING

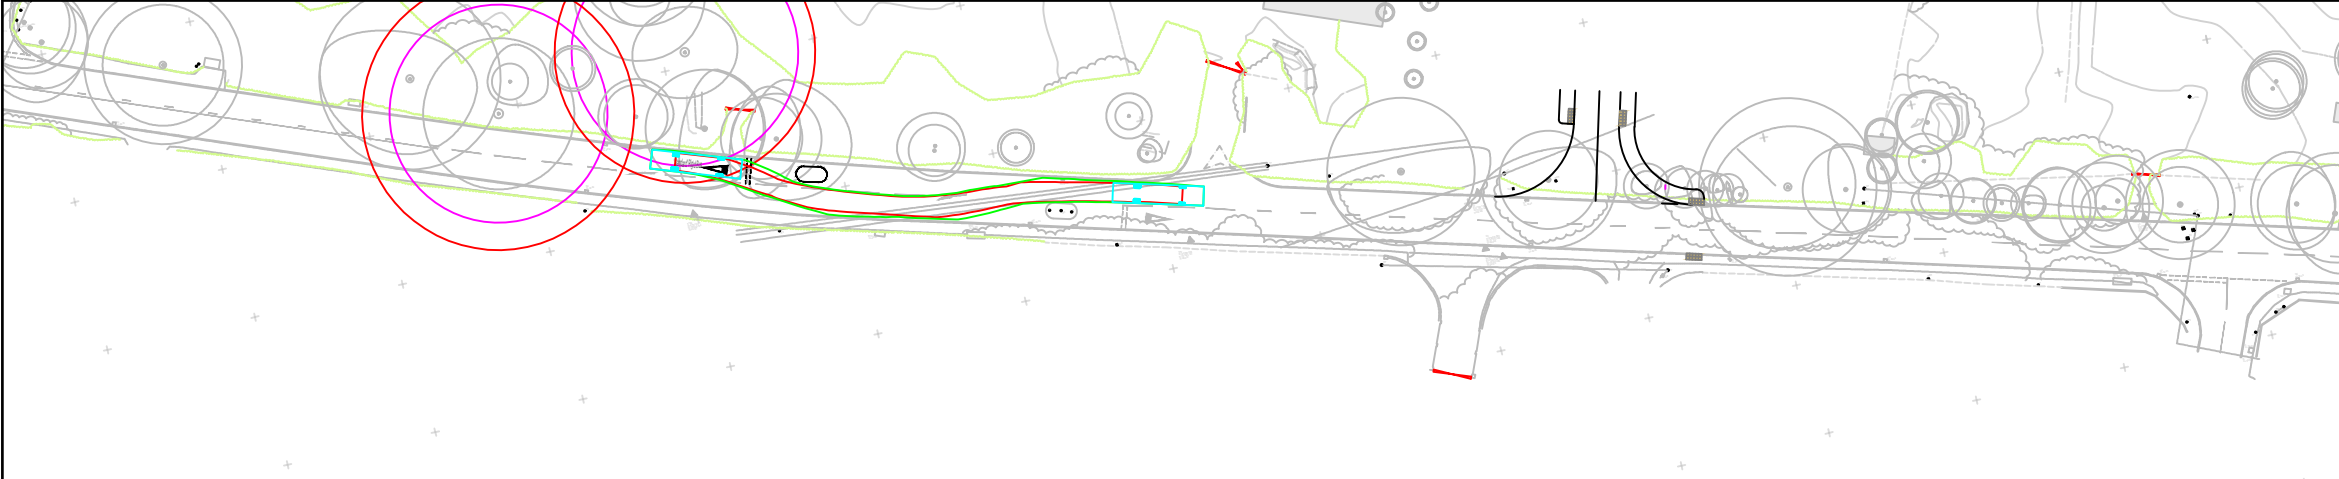

PROPOSED TRAFFIC CALMING - RIGID BUS TRACKING (EASTBOUND)



PROPOSED TRAFFIC CALMING - RIGID BUS TRACKING (WESTBOUND)

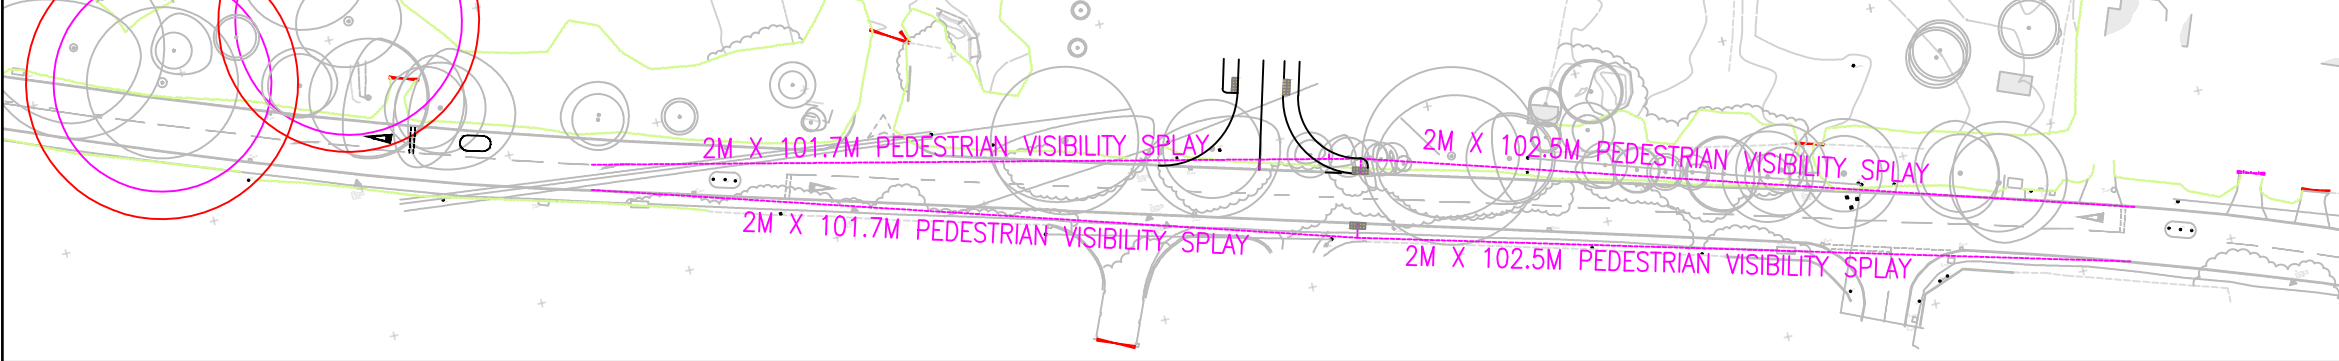

PROPOSED INFORMAL CROSSING POINT - PEDESTRIAN VISIBILITY SPLAYS

Project Name

READING ROAD,
ARBORFIELD

Project Phase

PRELIMINARY

Title

PROPOSED SITE ACCESS
GENERAL ARRANGEMENT

pb

paulbasham
associates

Paul Basham Associates Ltd

The Lambourn, Wyndyke Furlong, Abingdon,
Oxfordshire, OX14 1UJ

01235 352150

info@paulbashamassociates.com www.paulbashamassociates.com

Client

dandara

The drawings, information and data recorded in this document ("the information") is the property of Paul Basham Associates. This document and the information are solely for the use of the authorised recipient and this document may not be used, copied or reproduced in whole or part for any purposes other than which it was supplied by Paul Basham Associates. Paul Basham Associates makes no representation, undertakes no duty and accepts no responsibilities to any third party who may use or rely upon this document or the information.

GENERAL NOTES

1. THIS DRAWING IS INTENDED TO BE READ IN CONJUNCTION WITH ALL RELEVANT ARCHITECTS, ENGINEERS, SERVICES AND SPECIALIST DRAWINGS, DETAILS AND SPECIFICATIONS.

2. ANY VARIATIONS OR DISCREPANCIES BETWEEN THESE DRAWINGS IN TERMS OF DIMENSIONS OR DETAILS SHOULD BE DRAWN TO THE ATTENTION OF THE ARCHITECT AND/OR THE ENGINEER FOR CLARIFICATION.

3. ALL FIGURED DIMENSIONS TO BE TAKEN IN PREFERENCE TO SCALED DIMENSIONS. DO NOT SCALE THIS DRAWING.

4. PAUL BASHAM ASSOCIATES ACCEPTS NO RESPONSIBILITY FOR THE ACCURACY OF BACKGROUND INFORMATION PRODUCED BY THIRD PARTIES – THIS MUST BE TREATED AS INDICATIVE ONLY.

5. THIS DRAWING SHOULD ONLY BE USED FOR CONSTRUCTION IF THE PROJECT PHASE IN THE TITLE FRAME BELOW IS SHOWN AS "CONSTRUCTION". PAUL BASHAM ASSOCIATES TAKE NO RESPONSIBILITY FOR CONSTRUCTION WORKS UNDERTAKEN TO DRAWINGS WHICH ARE NOT MARKED UNDER THIS PHASE.

VEHICLE PROFILE

12

2.8

6

'Standard' Rigid Bus

Overall Length

Overall Width

Overall Body Height

Min Body Ground Clearance

Track Width

Lock to lock time

Wall to Wall Turning Radius

12.000m

2.550m

3.069m

0.309m

2.350m

4.00s

10.771m

NORTH

PRELIMINARY

DRAWING/DESIGN IS STILL 'IN DEVELOPMENT'

YOU ARE ADVISED TO MAKE DUE ALLOWANCE

P07	UPDATED ACCESS	28.02.25	LMR	JNR
P06	ADDITION OF TRAFFIC CALMING	01.11.24	LMR	JNR
P05	ADDITION OF TRAFFIC CALMING	24.10.24	LMR	JNR
P04	ADDITION OF TREE SURVEY	23.10.24	LMR	JNR
P03	MINOR RELOCATION OF ACCESS	03.10.24	LMR	JNR
P02	MINOR RELOCATION OF ACCESS	01.10.24	LMR	JNR
P01	FIRST ISSUE	26.09.24	JNR	SBR

Rev	Description	Date	By	App'd
	Date Created	26.09.24	Drawn By	JNR
	Approved By	SBR	Suitability Code	JNR
	PBA Project Number	147.0017	Scale	1:1000 (AT A3)
	PBA Drawing No:	147.0017.0001	Revision	P07

QMS2011/v8/210723/JM