

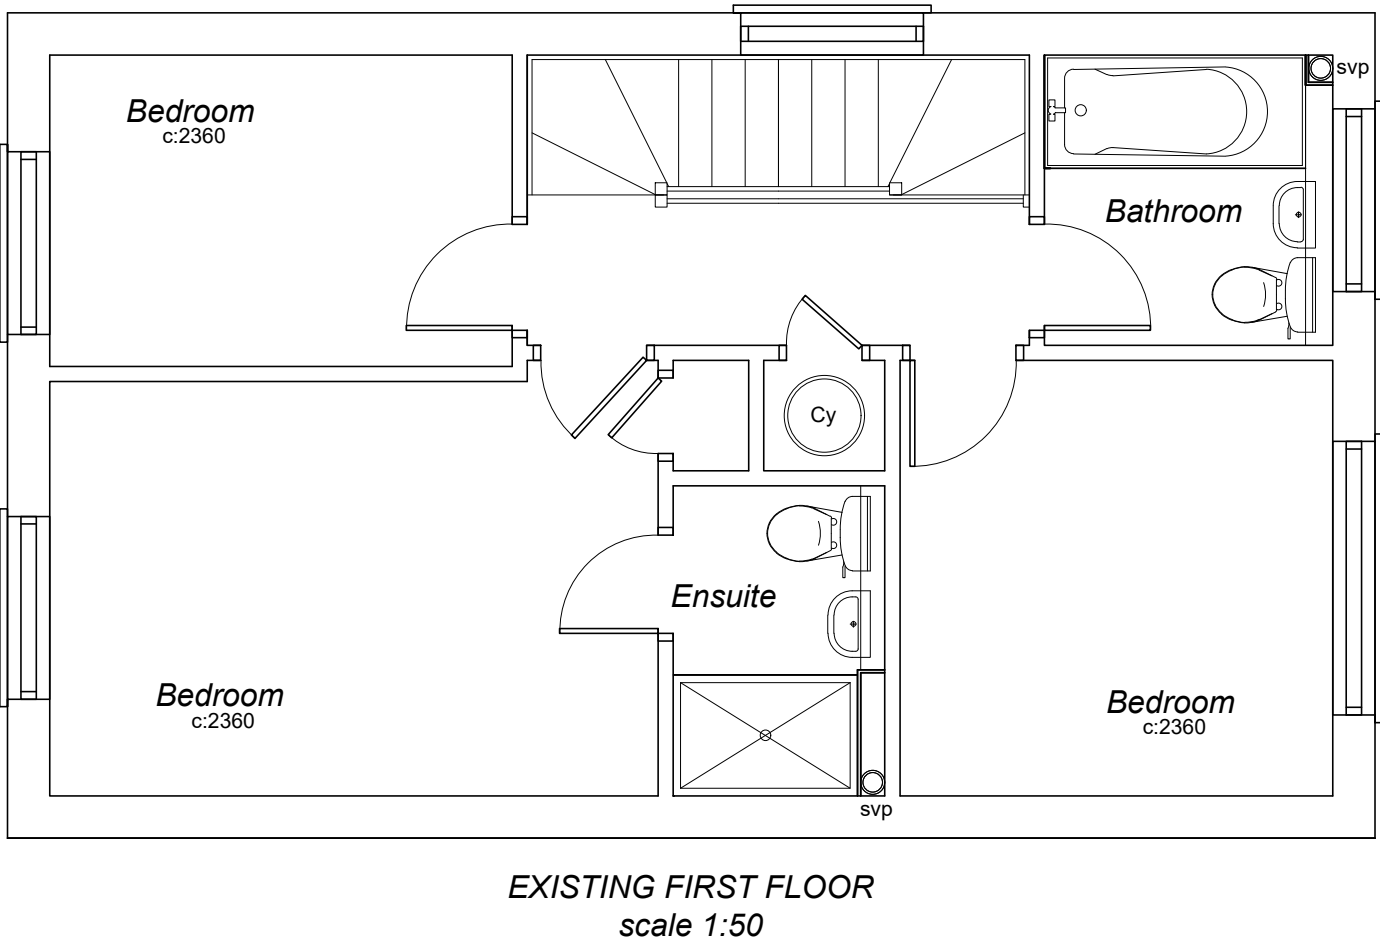


This drawing is copyrighted and shall not be reproduced nor used for any other purpose without the written permission of Loftplan Designs Ltd. This drawing must be read in conjunction with all other related drawings and engineers notation. ALL DIMENSIONS TO BE CHECKED ON SITE PRIOR TO COMMENCEMENT OF WORKS.

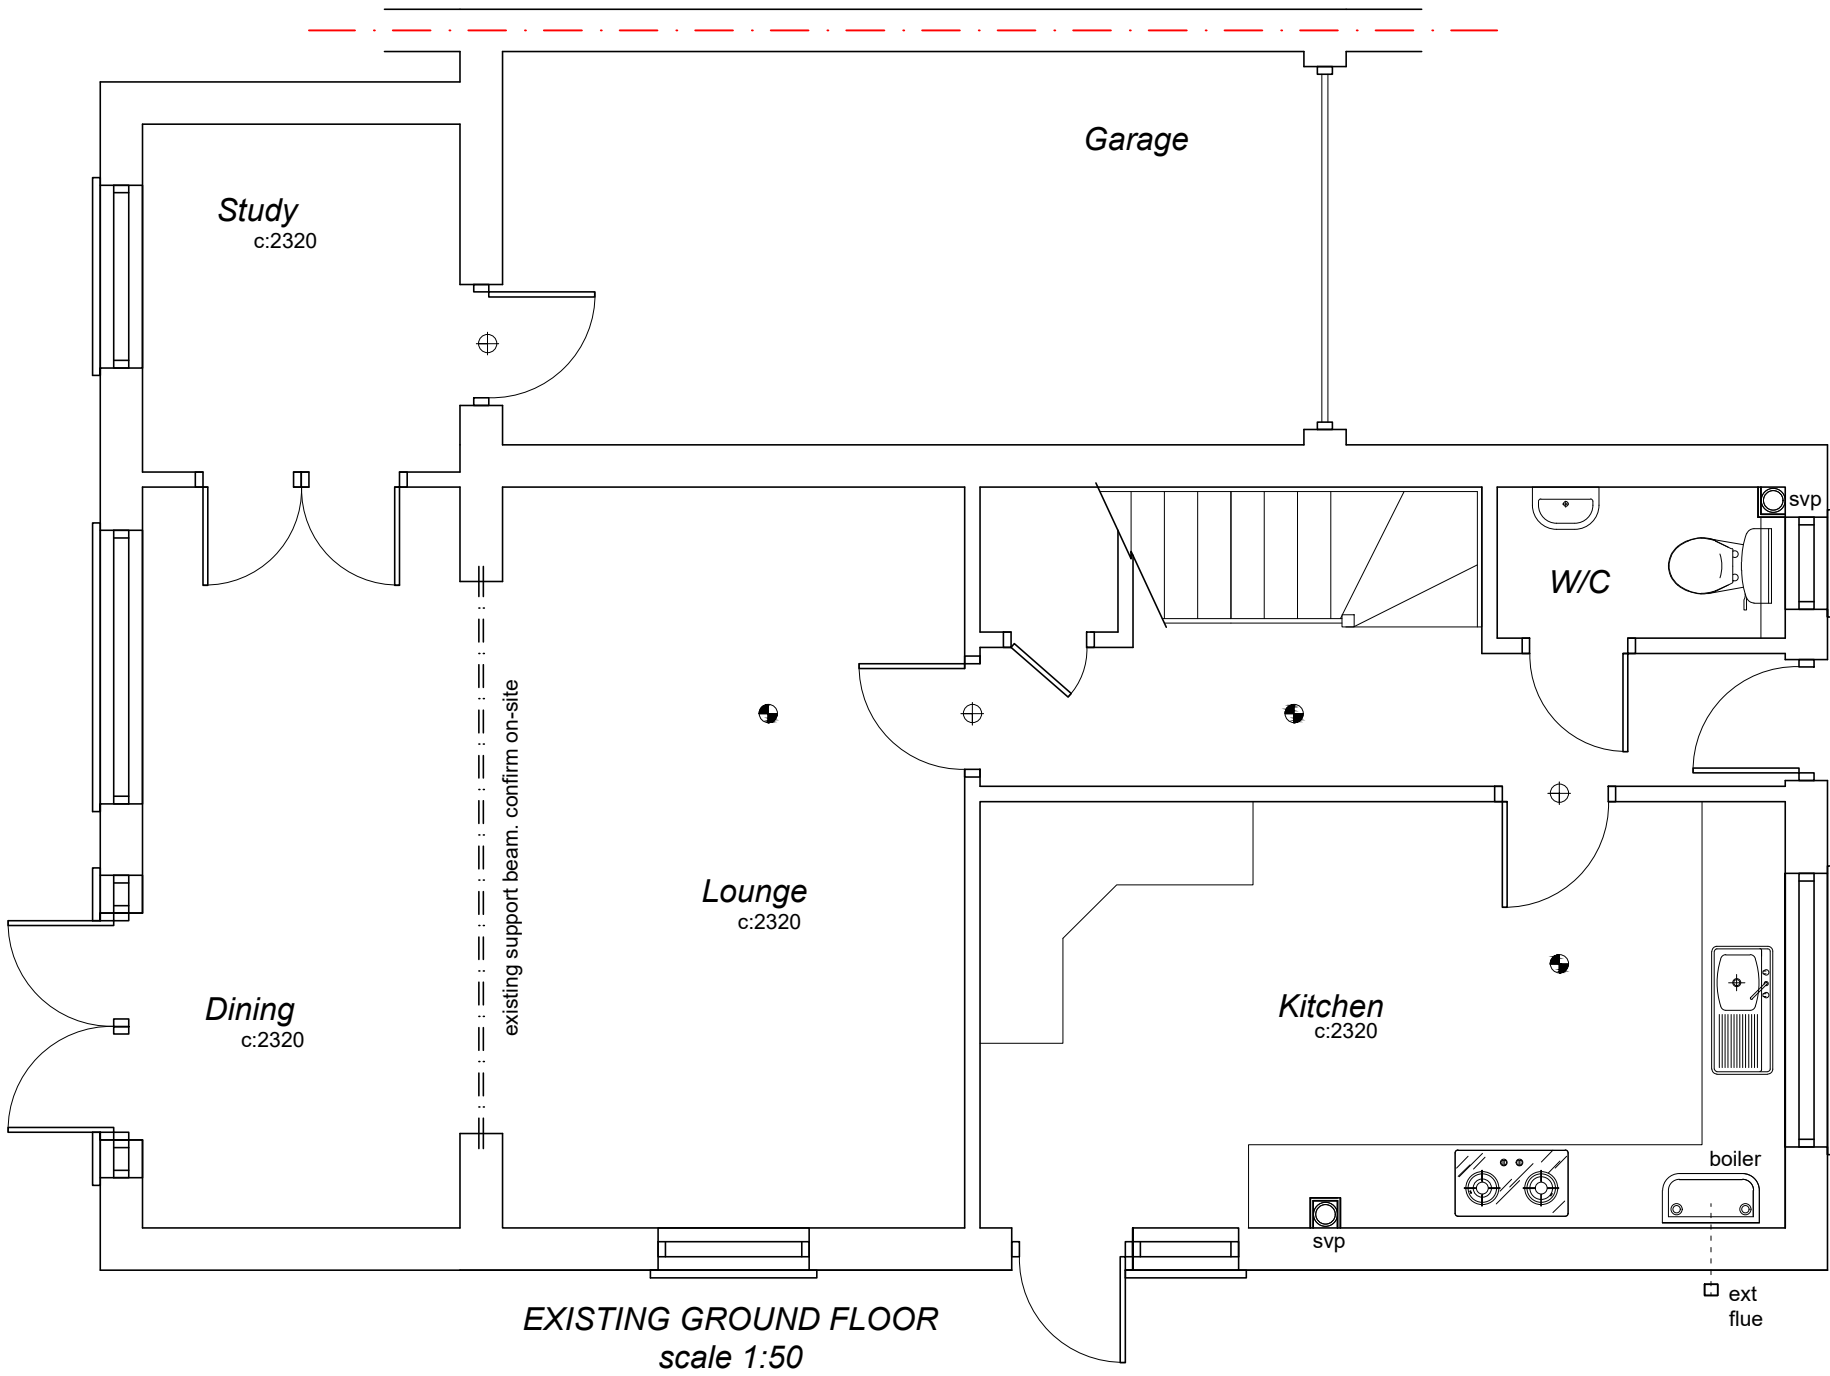

title:	LOFT CONVERSION INC VELUX ROOF-LIGHTS		
client:	MR & MRS GOPAN		
address:	84 HILMANTON LOWER EARLEY, READING RG6 4HN		
date:	19/04/2025	dwg. no:	LP4211
scale:	1:50 / 1:100		
local authority:	TOTAL BUILDING CONTROL		
drawn by:	K CHARLTON		

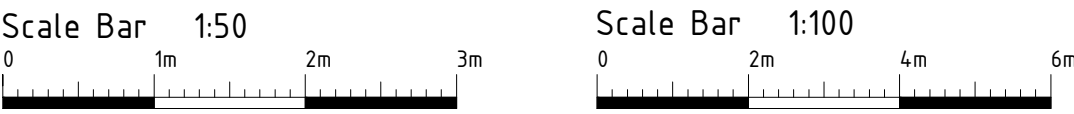

© COPYRIGHT
all rights reserved

LOFTPLAN DESIGNS LIMITED
Unit 4c, Ash Park Business Centre, Ash Lane, Little London, Tadley RG26 5FL
Tel: (01256) 881041 Fax: (01256) 881448
Email: customerservices@loftplan.co.uk Website: www.loftplan.co.uk