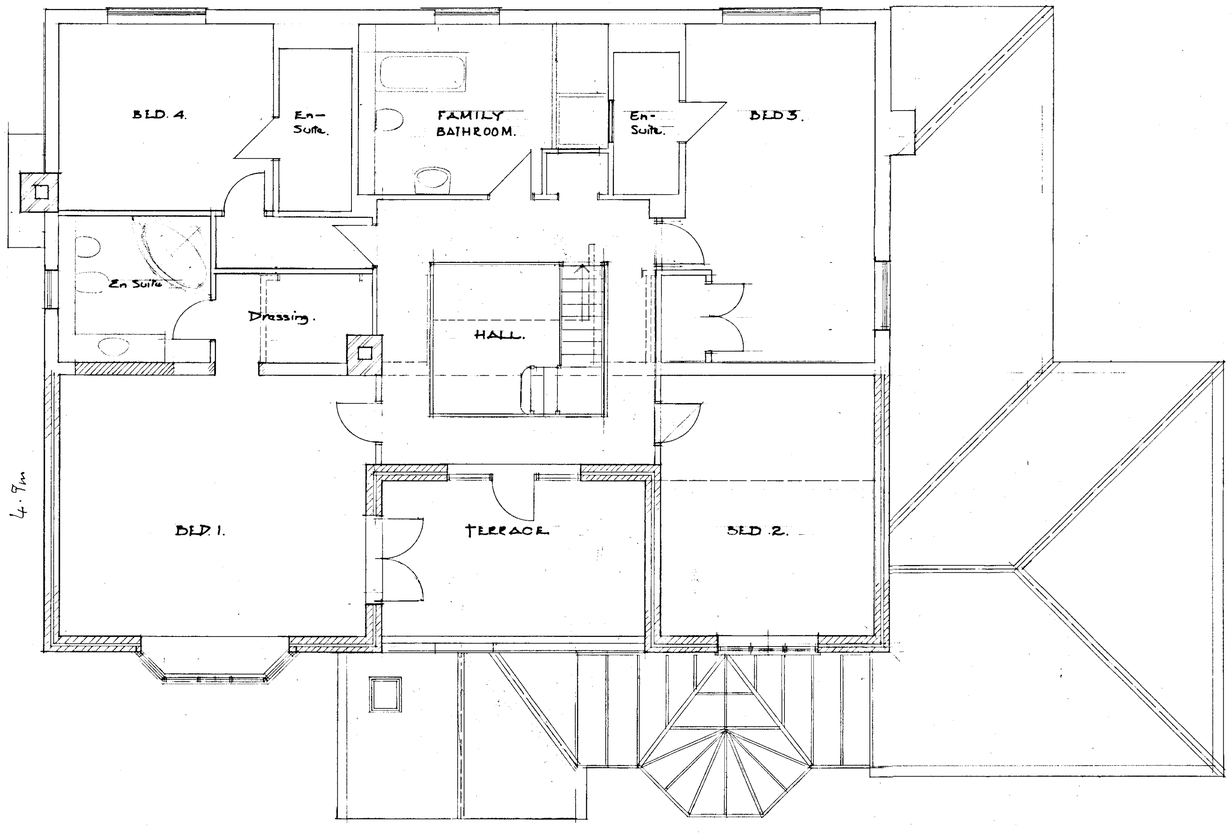

1. ST. FLOOR.



DEREK CANN RIBA CHARTERED ARCHITECT
13MANOR ROAD WOKINGHAM RG41 4AH tel :- 0118 9786895

Job title
Brooklands Holly Bush Ride
Finchampstead

Client
Mr&Mrs D. Smart

scale 1:50
date oct '01

Drawing Title
Proposed Extension.

Job no 0118
Drg no 03



FRONT ELEVATION

Roof tiles as existing.
Rendered 1st floor gables.
Ground floor, ext. to match existing.
Timber windows.



REAR ELEVATION

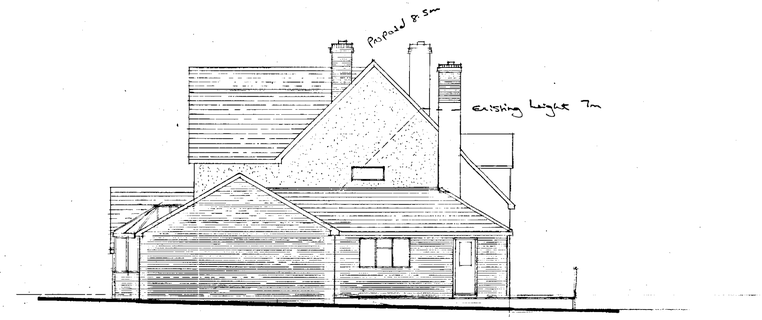

SIDE ELEVATION.

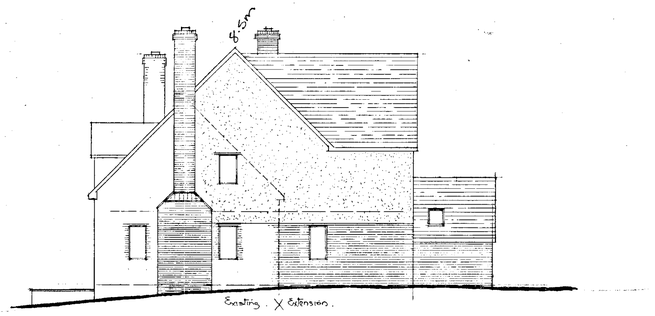

SIDE ELEVATION.

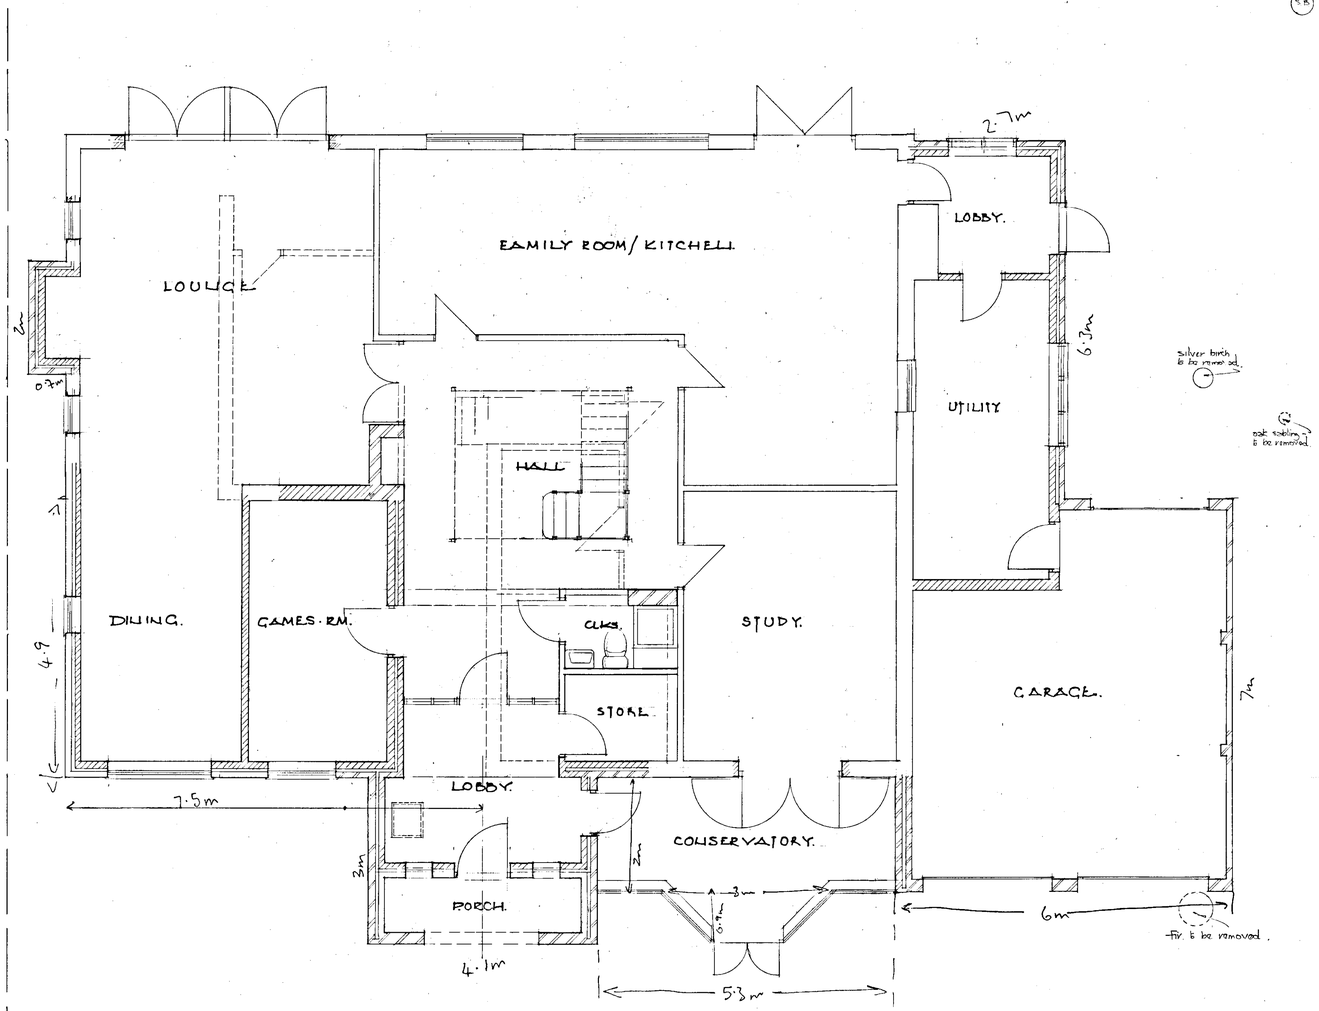

GROUND FLOOR.

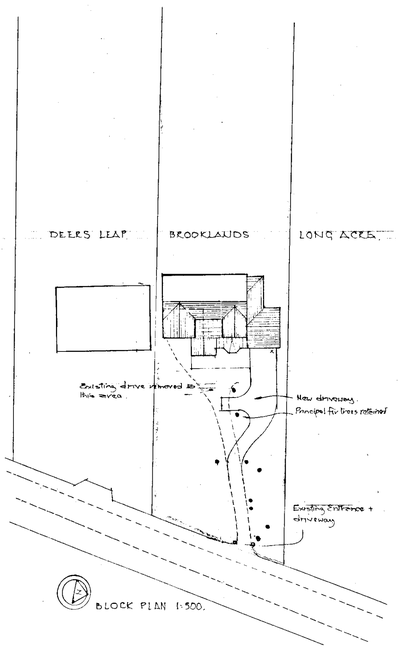

BLOCK PLAN 1:500.

26.NOV.2001

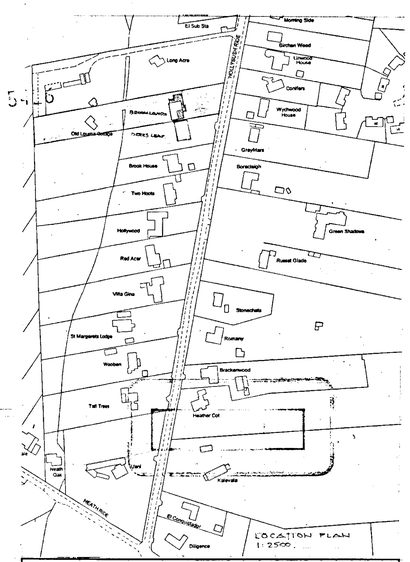

DEREK CANN RIBA CHARTERED ARCHITECT
13MANOR ROAD WOKINGHAM RG41 4AH tel - 0118 9786895

Job title
Brooklands Holly Bush Ride.
Finchampstead.

client
Mr & Mrs D. Smart.

scale 1:100 1:50.
date OCT '01.

Drawing Title
Proposed Extension.

Job no 0118
Drg no 02

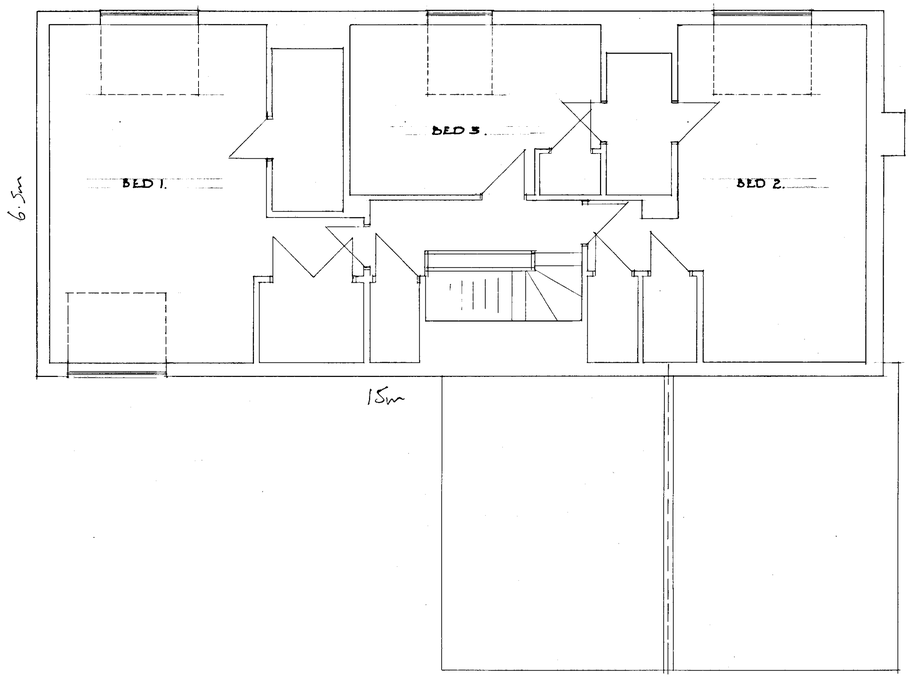

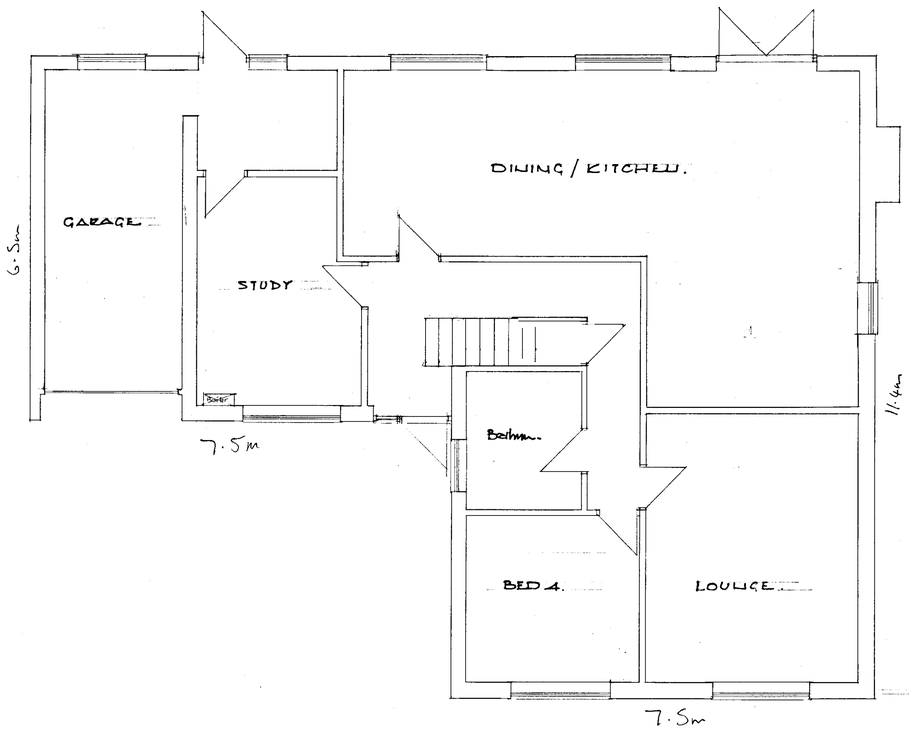

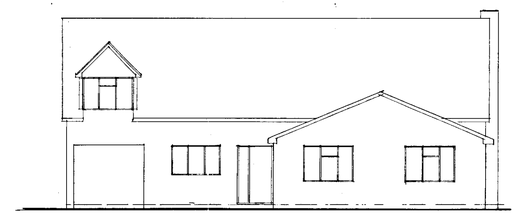

FRONT ELEVATION



REAR ELEVATION

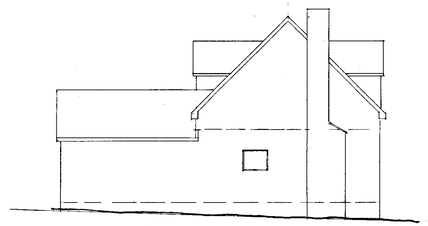

SIDE ELEVATION

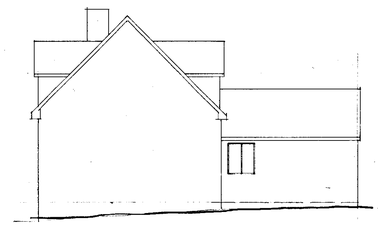

SIDE ELEVATION

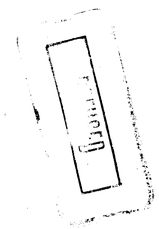

26.NOV.2001 5426

DEREK CANN RIBA CHARTERED ARCHITECT
13MANOR ROAD WOKINGHAM RG41 4AH tel : 0118 9786895

Job title
Brooklands Holly Bush Ride.
Finchampstead

client
Mr & Mrs D. Smart.

scale 1:100 1:50

date AUG. 01

Drawing Title
Existing Survey

Job no 0118

Drg no 01