26. JAN. 2001 * 3228

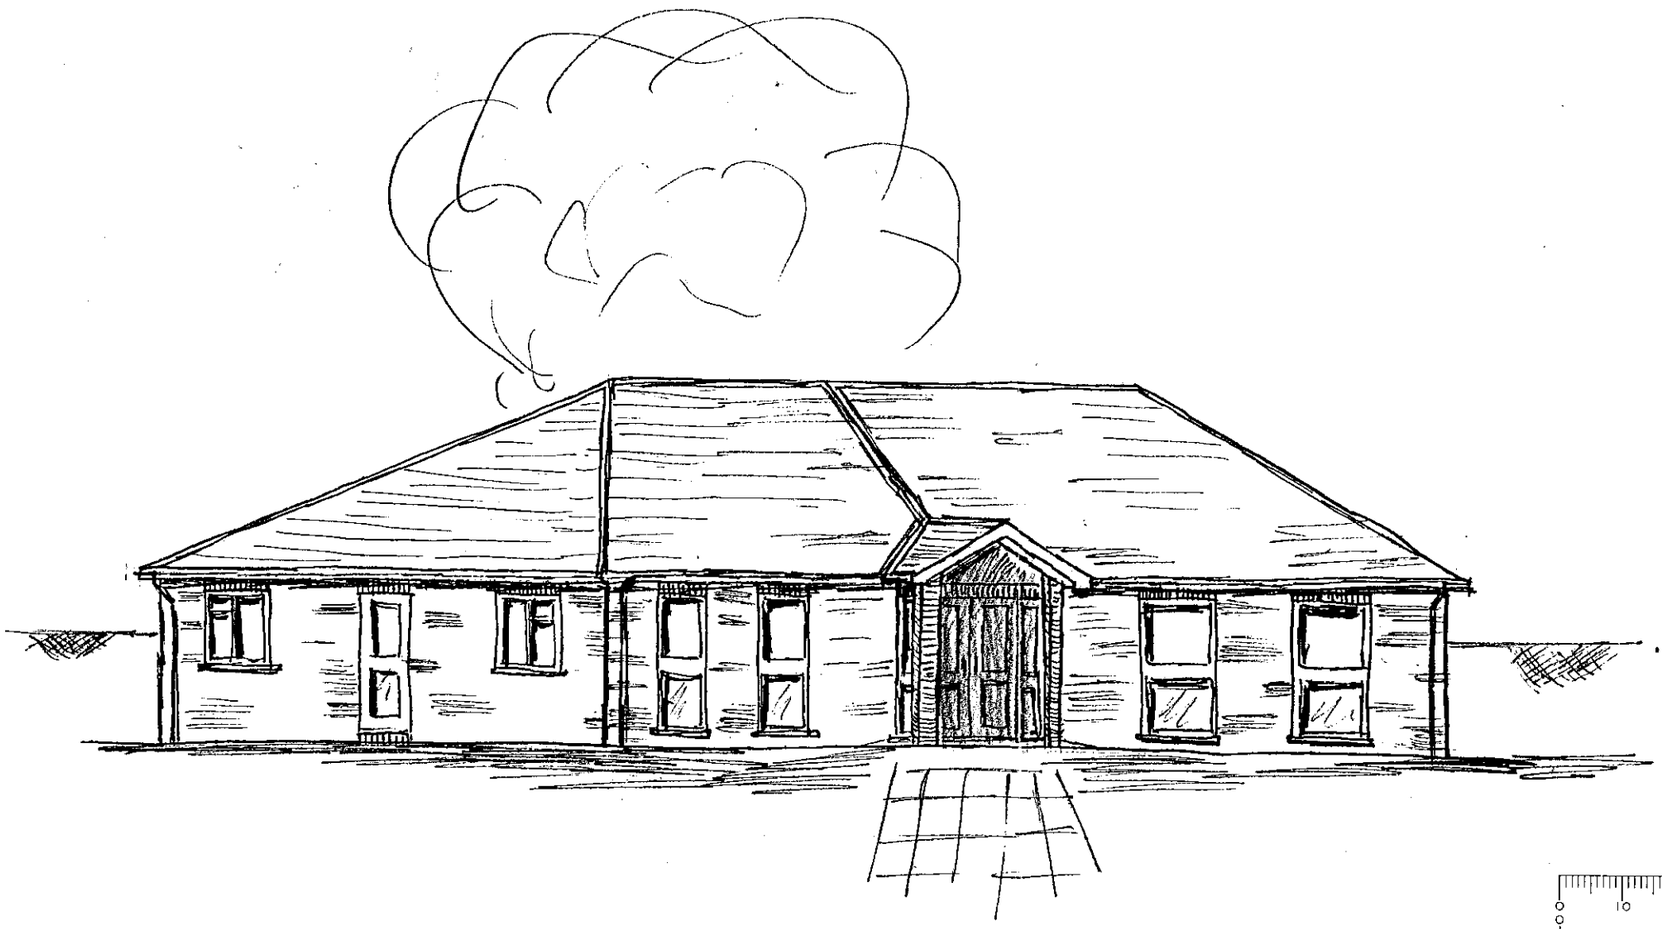

PRELIMINARY

WOKINGHAM DISTRICT COUNCIL

Project:

Forrest Comprehensive School

Drawing:

Proposed New Library

ELEVATION

Drawn: M.T.R.	Scale: 1:200
Date: 2/1/01	Rev : 0

©Wokingham District Council

Drg.No. CD/FCS/002

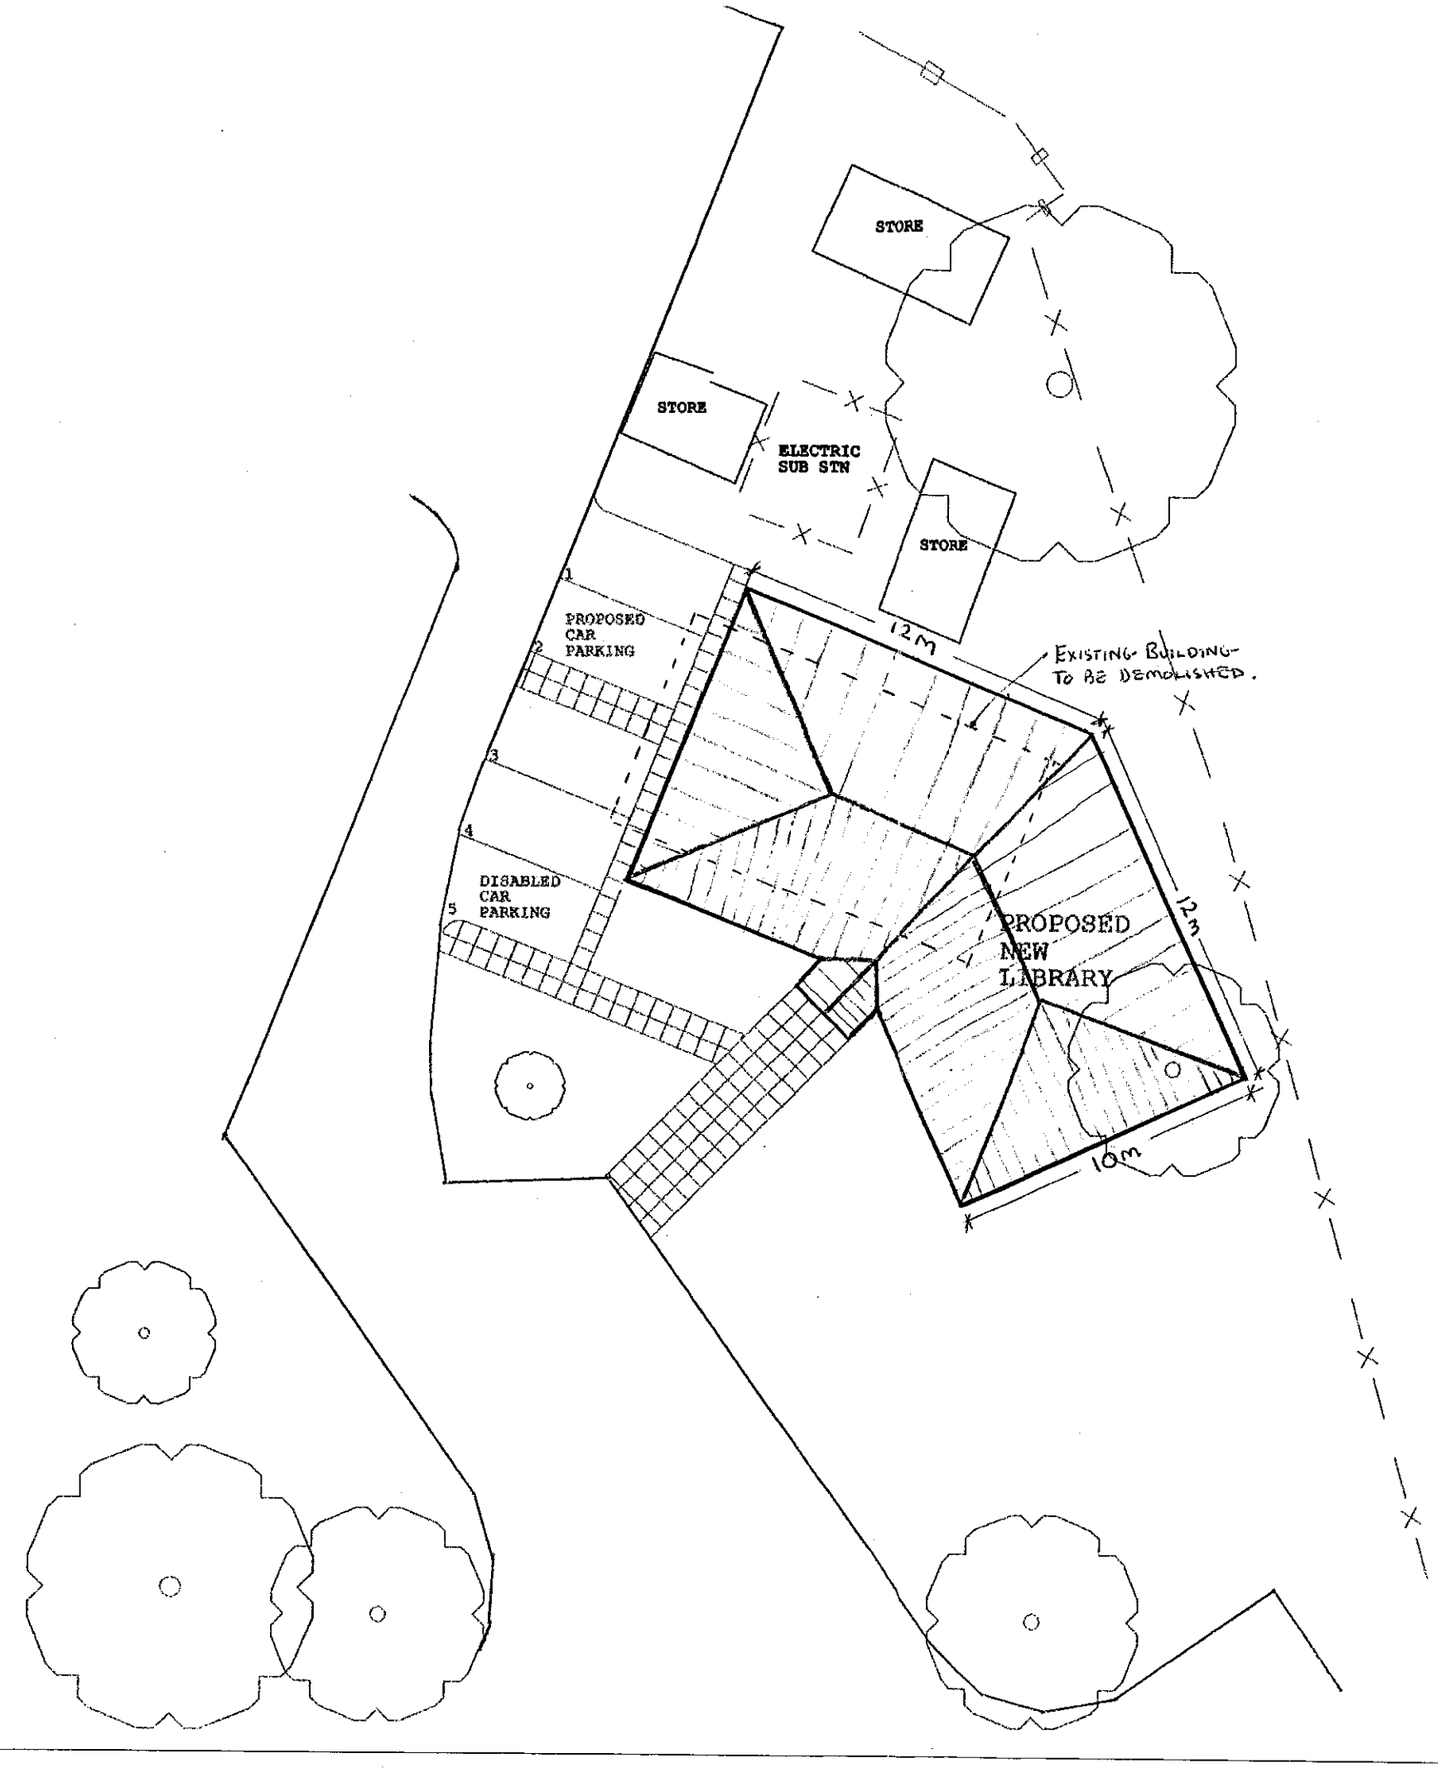

26 JAN 2001 * 3228

PRELIMINARY.

WOKINGHAM DISTRICT COUNCIL

Project:

Forrest Comprehensive School

Drawing:

Proposed New Library

PLANS.

Drawn: M.J.R.	Scale: 1:200
Date: 2/1/01	Rev : 0

© Wokingham District Council

Drg.No. CD/FCS/001