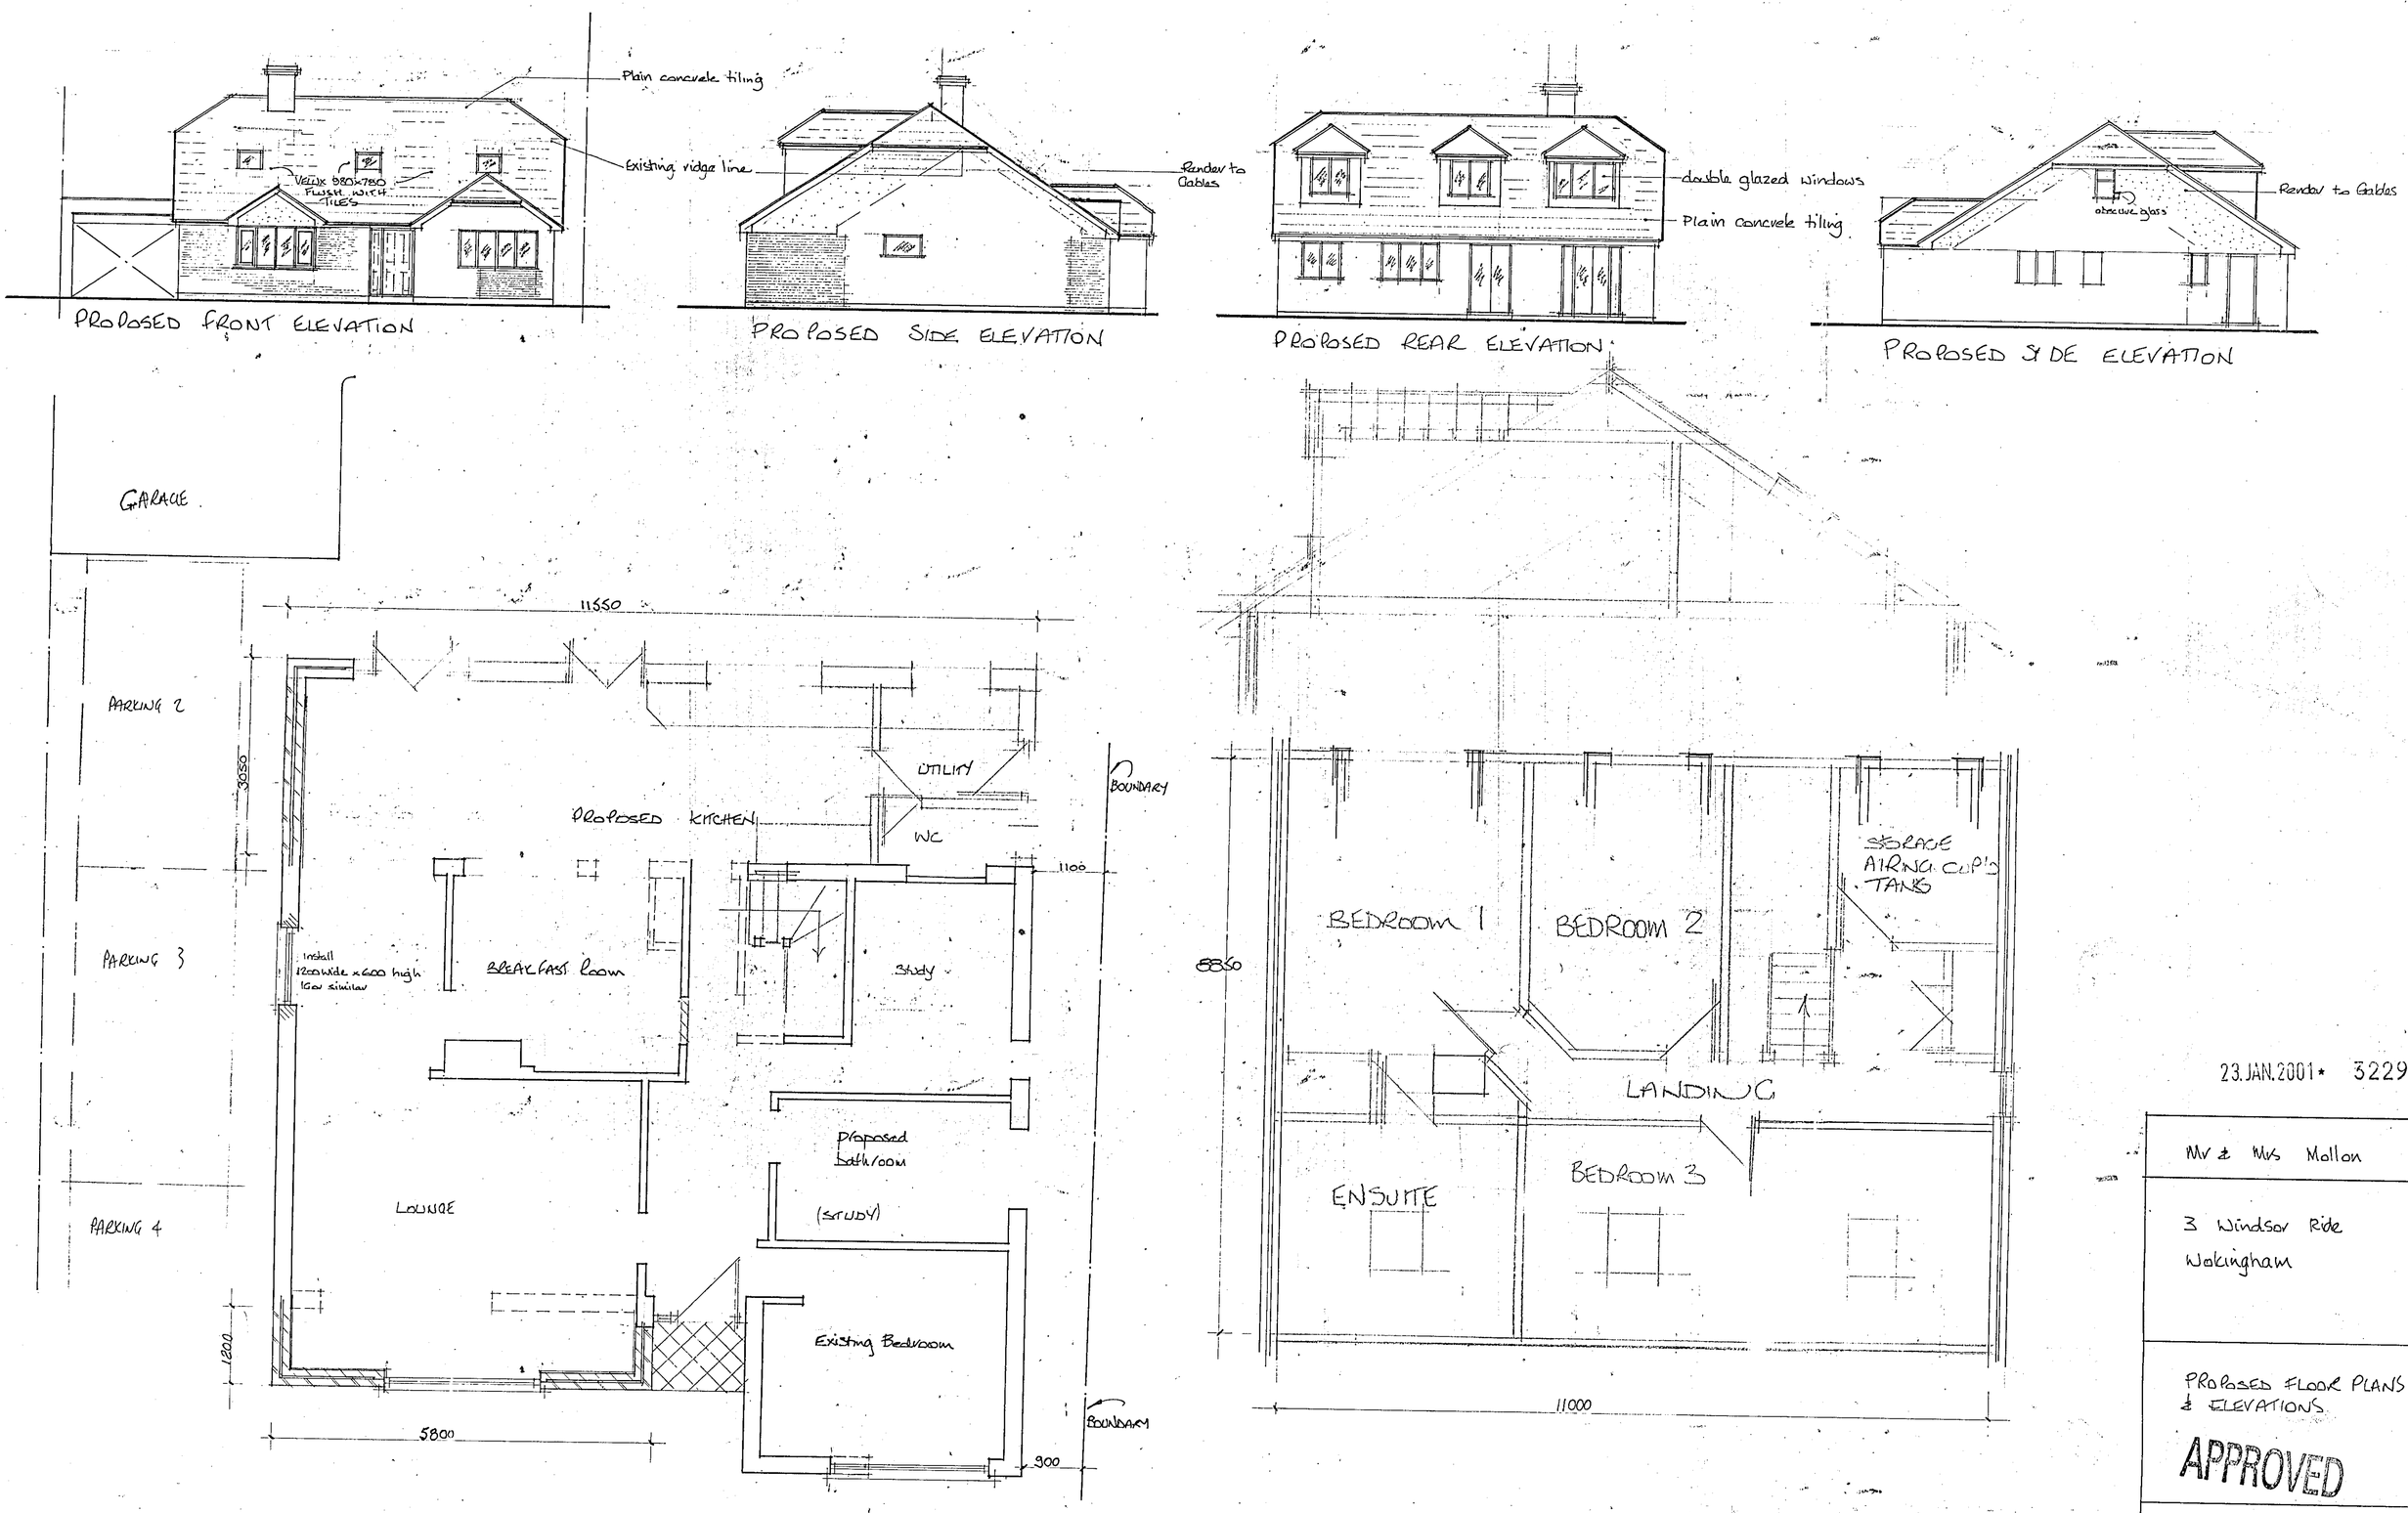

23.JAN.2001* 3229

Mr & Mrs Mollon

3 Windsor Ride
Wokingham

PROPOSED FLOOR PLANS & ELEVATIONS

APPROVED

1:50 1:100

APRIL 00 nen

A: Jan 00 Roof lowered

M /775A.

15/8/01