37000

LINE OF UNLISTED NATURE AREA

PROPOSED PLAYCOURT

18000

EXISTING CLASSROOM TO BE REMOVED

SHED

SHED

18000

3000 3000 3000 3000 3000 3000

TEACHING AREAS

STORE

STORE

CORRIDOR

CLOAKROOM

LINK

7000

3000 3000

EXISTING BUILDING

TARMAC

18000

-1 NOV 1993

41923

ESTATE & VALUATION SERVICE
TRADING AGENCY.
Shire Hall, Shinfield Park
Reading, Berks. RG7 6PB E368

TITLE
Proposed Building

Floor Plan

LOCATION
Hawthornes Primary School

SCALE	ISSUE	DRAWING NUMBER
1.200	A	L06759 / B
DRAWN J.Gunbrecht	DATE 24 9.93	

0 10 20 30 40 50 60 70 80 90 100
0 2 3

APPROVED

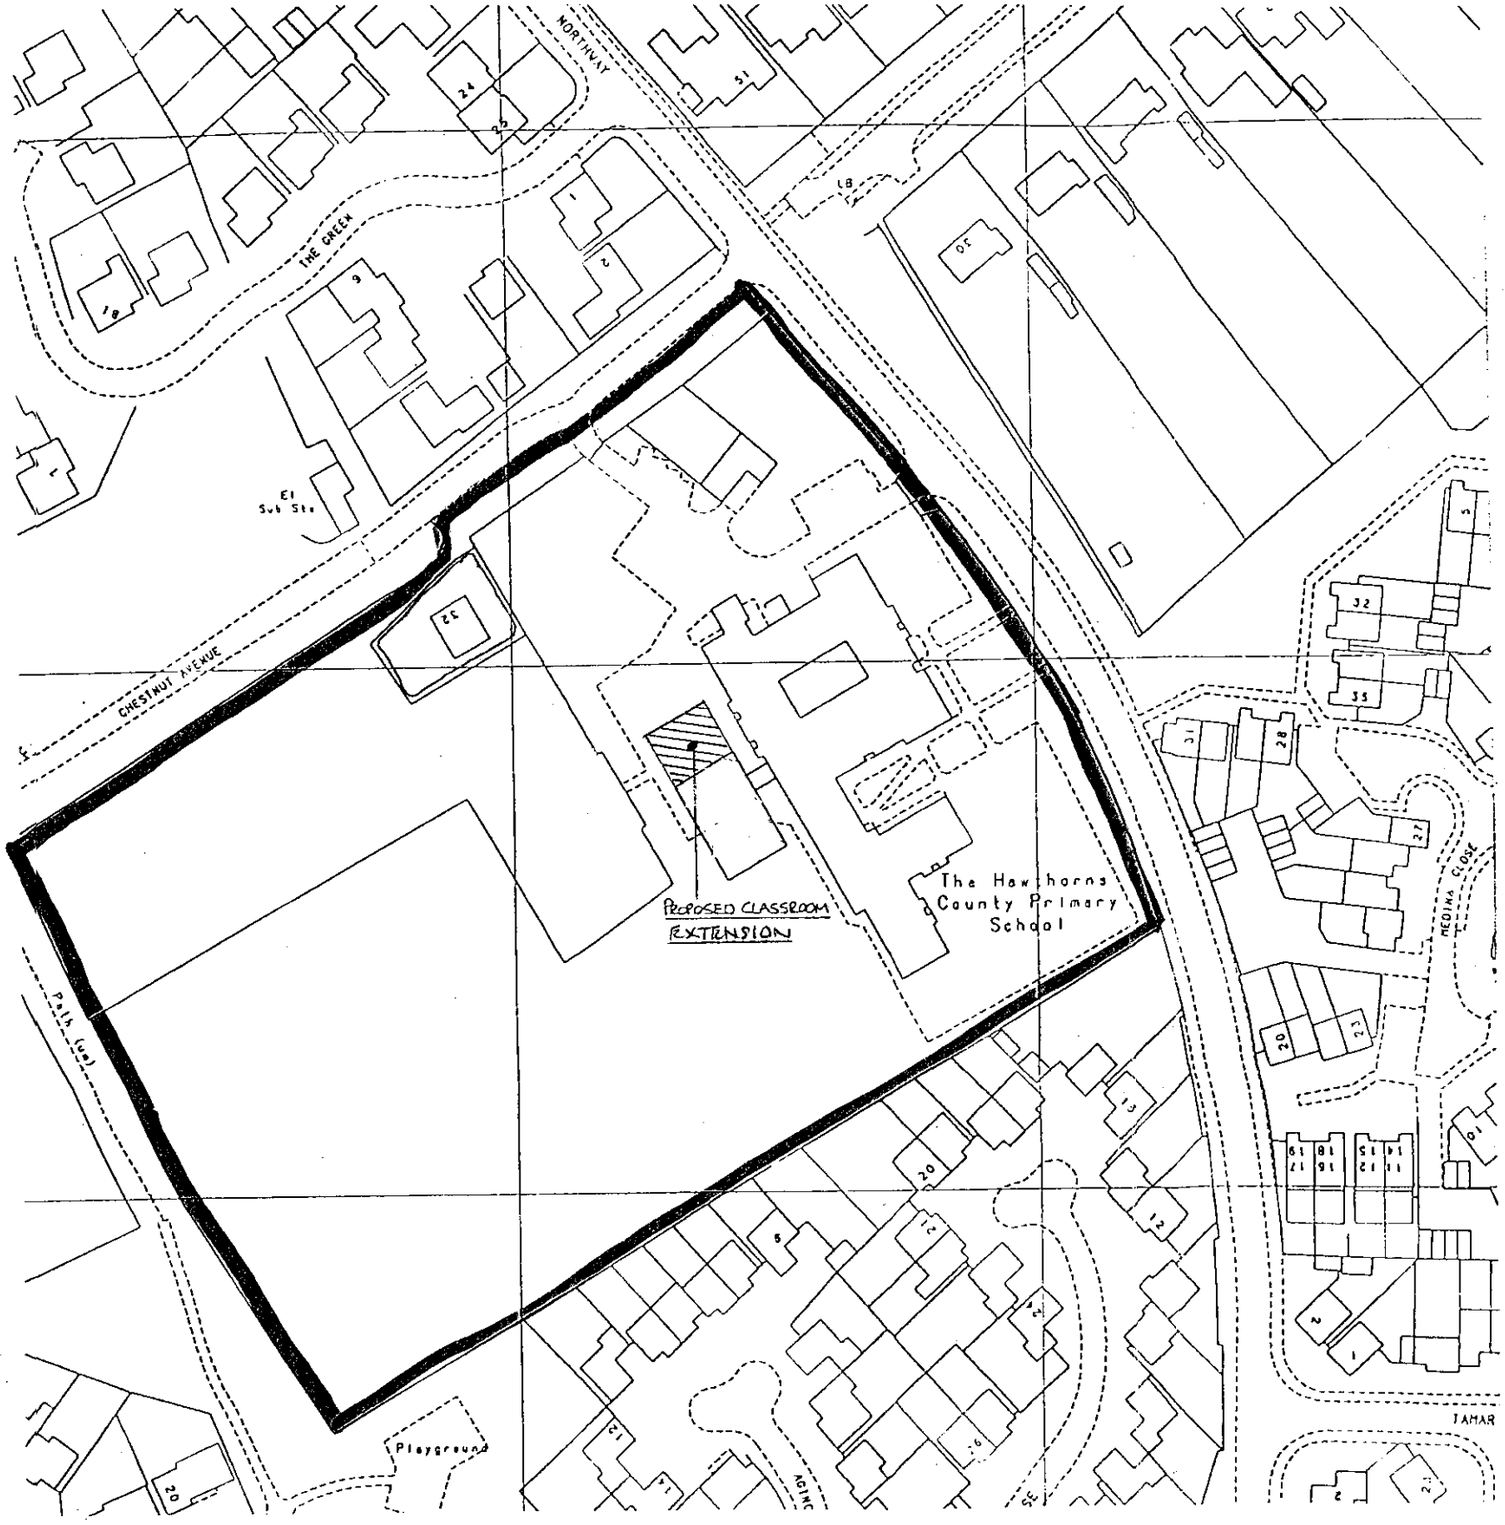

Site Plan

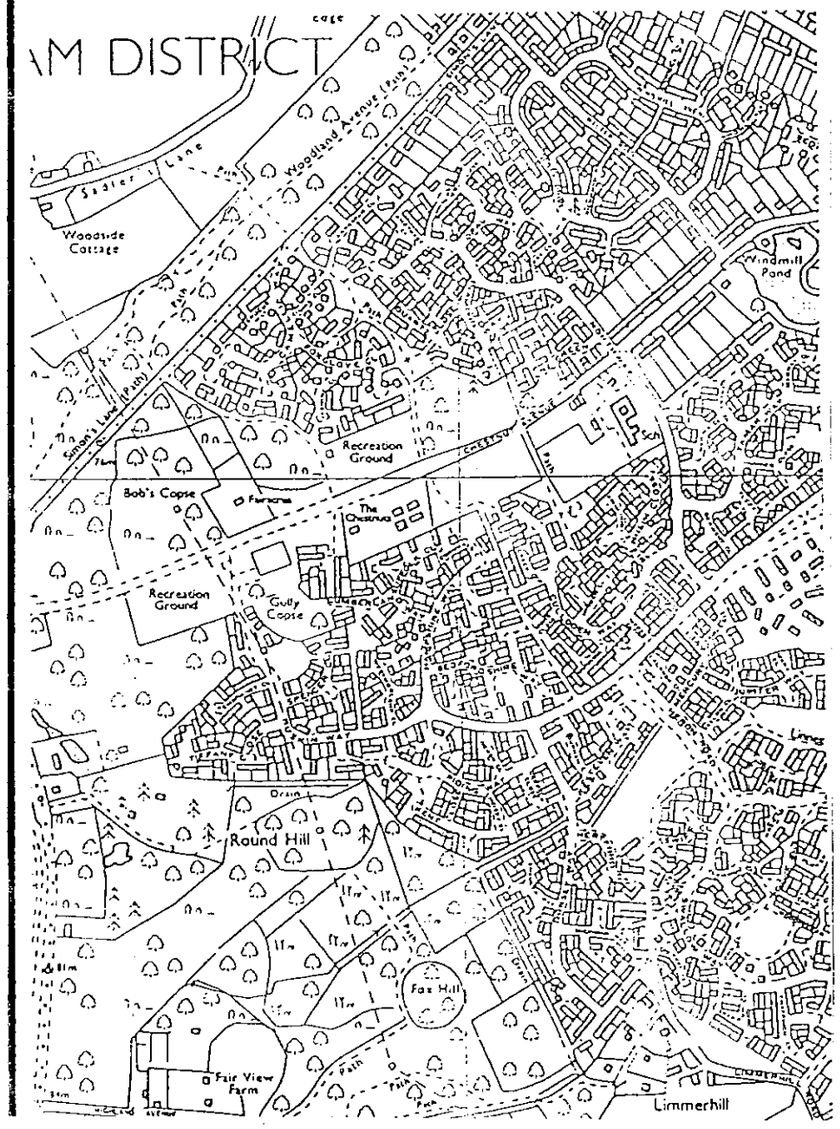

Location Plan

APPROVED

WOKINGHAM DISTRICT COUNCIL			
PROPERTY SERVICES DEPT. **Shute End, Wokingham, Berkshire. RG40 1WQ**			
TITLE: Proposed Modular Building Extension			
Site & Location Plan			
LOCATION: Hawthorns County Primary School			
W.D.C Project No. 012	SCALE 1:1000	ISSUE A	DRAWING NUMBER 230191-C
	DRAWN D.Allen	DATE 27.11.00	

0 10 20 30 40 50 60 70 80 90 100

0 2 3

9.1.01

PLAYCOURT

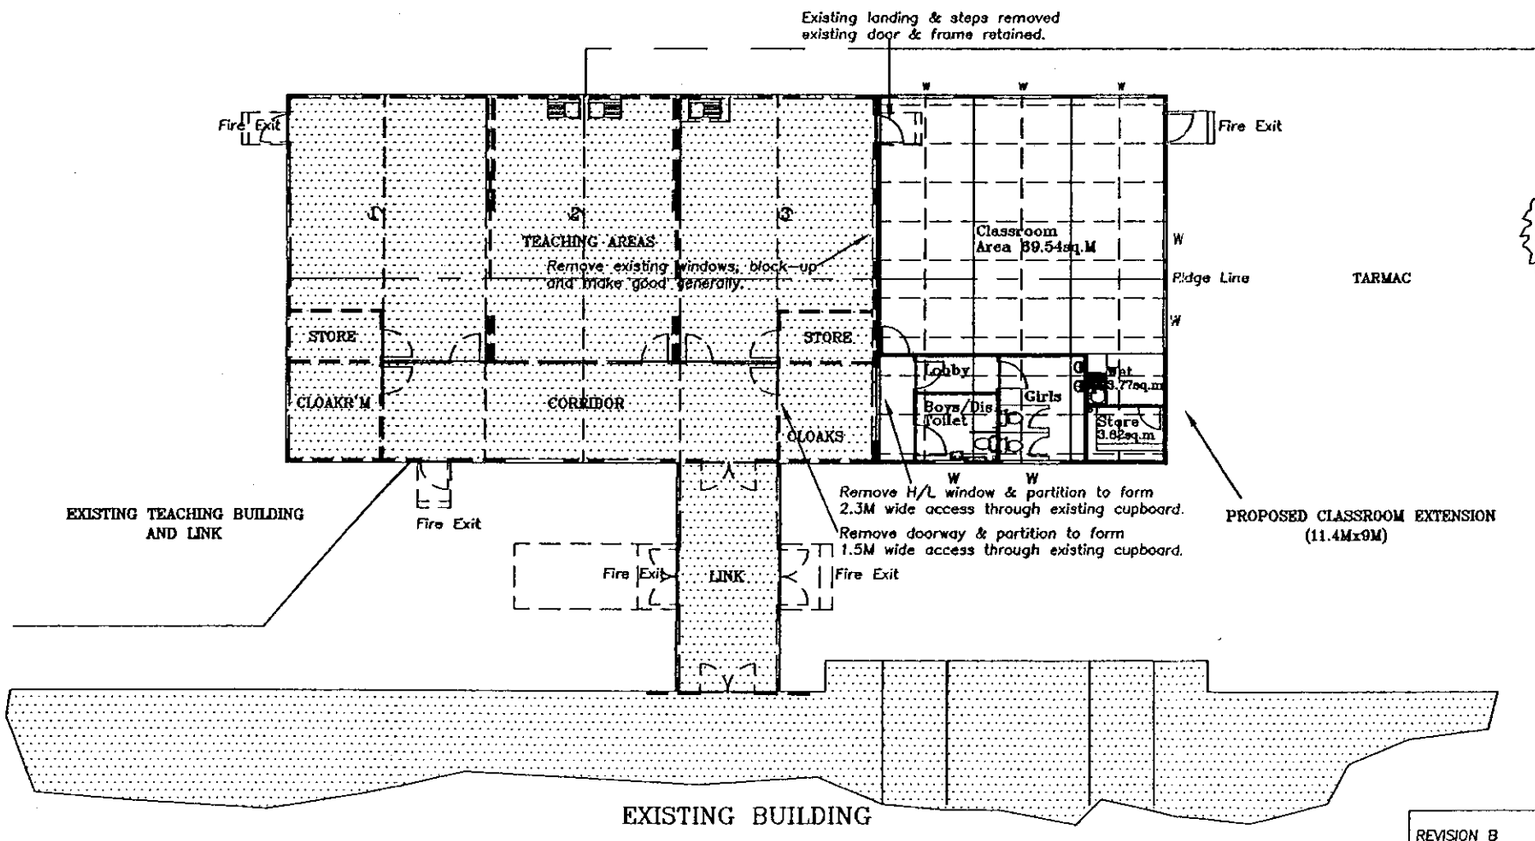

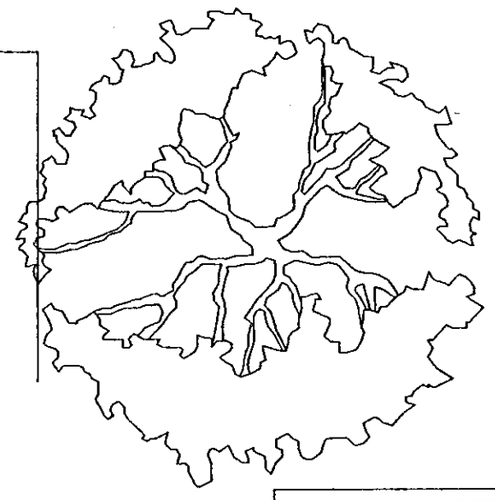

APPROVED

REVISION B
Reduced Classroom Size Option Removed.

WOKINGHAM DISTRICT COUNCIL

PROPERTY SERVICES DEPT.
Shute End, Wokingham, Berkshire. RG40 1WQ

TITLE
Proposed Modular Building Extension

Site & Floor Plan

LOCATION
Hawthorns County Primary School

W.D.C Project No.	SCALE	ISSUE	DRAWING NUMBER
012	1:200	B	230191-A
	DRAWN D.Allen	DATE 27.11.00	

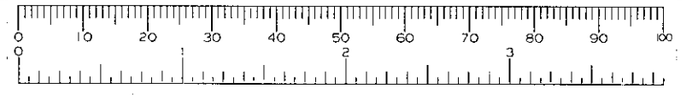

9/1/01

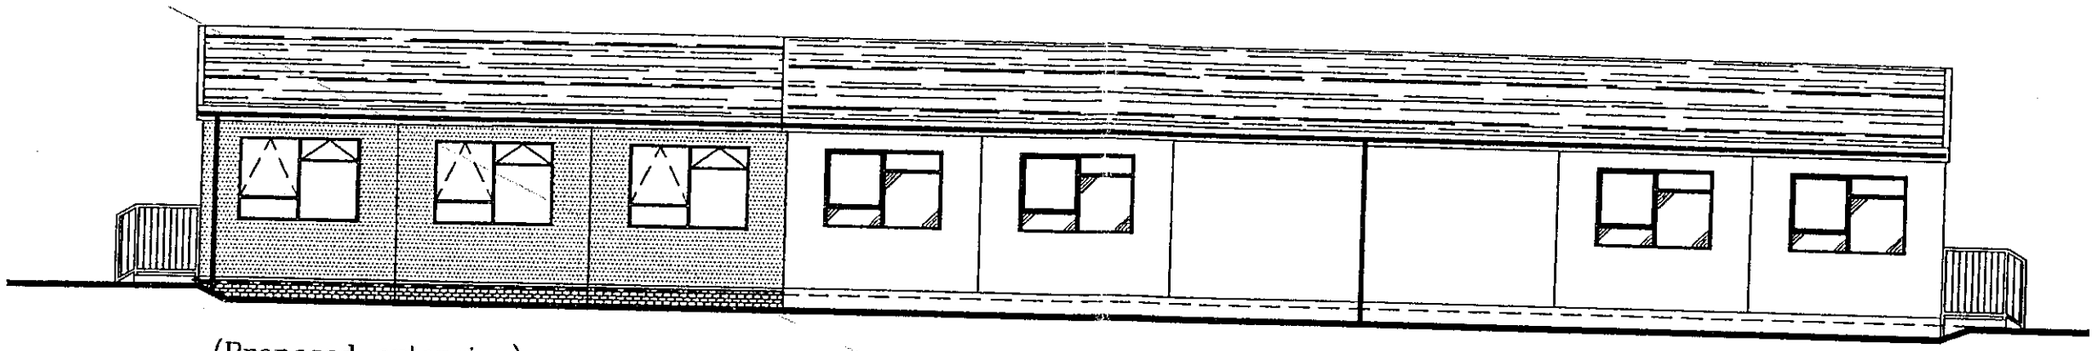

(Proposed extension).

FRONT ELEVATION

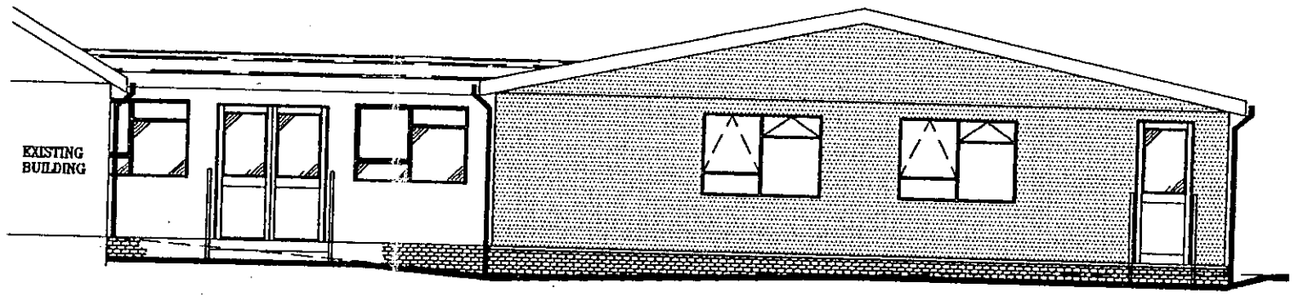

SIDE ELEVATION (Proposed extension).

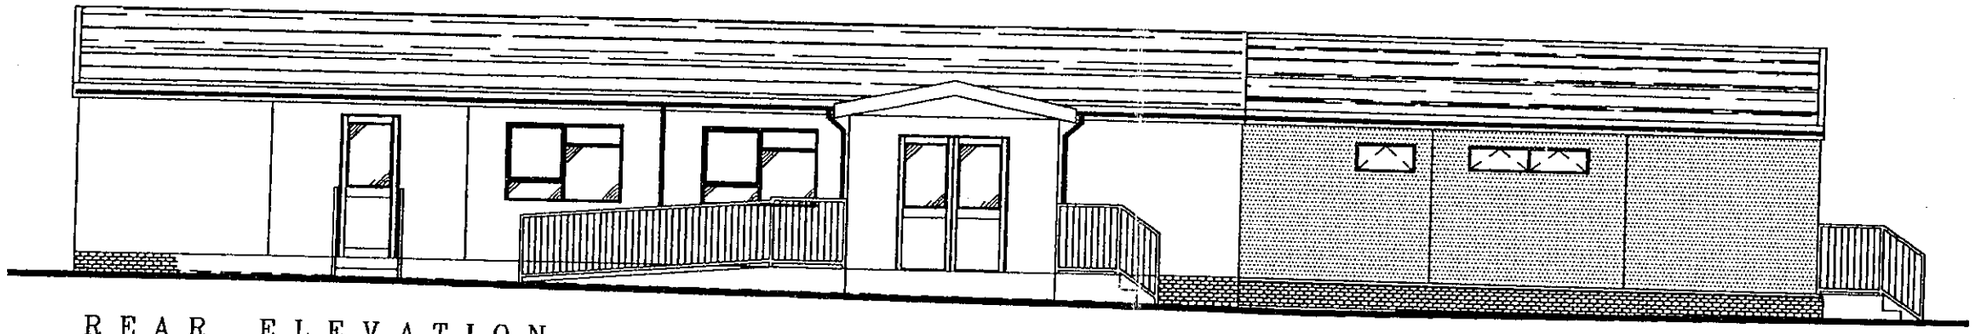

REAR ELEVATION

(Proposed extension).

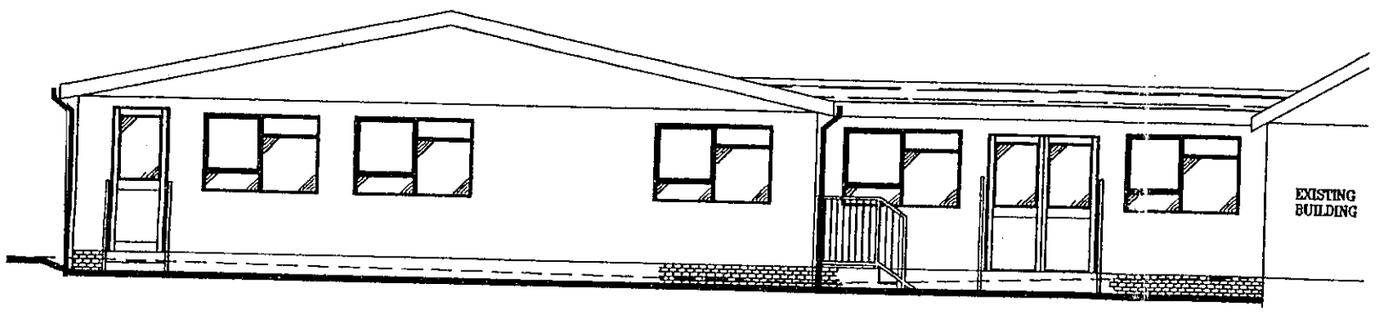

EXISTING END ELEVATION

DOTTED LINE INDICATES
EXISTING GROUND LEVEL

APPROVED

24.JAN.2001 * 3230

WOKINGHAM DISTRICT COUNCIL PROPERTY SERVICES DEPT. Shute End, Wokingham, Berkshire. RG40 1WQ			
TITLE Proposed Modular Building Extension Elevations			
LOCATION Hawthorns County Primary School			
W.D.C Project No. 012	SCALE 1:100	ISSUE A	DRAWING NUMBER 230191–B
	DRAWN D.Allen	DATE 27.11.00	

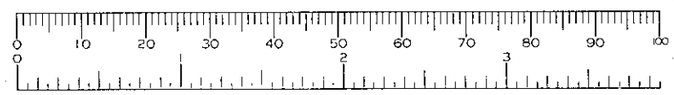

21/8/01