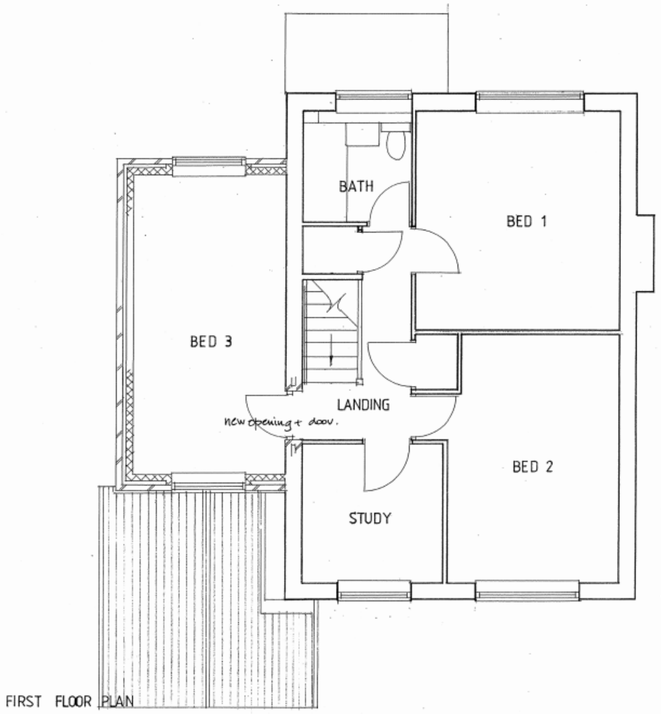

FIRST FLOOR PLAN



FRONT ELEVATION



REAR

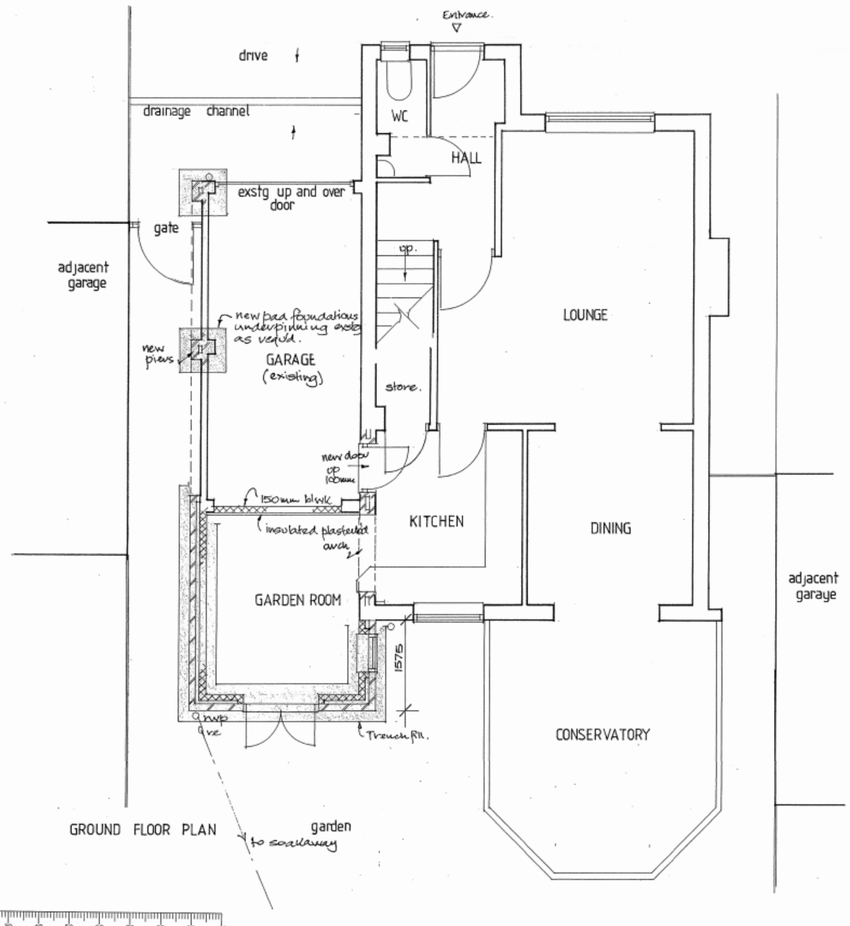

GROUND FLOOR PLAN

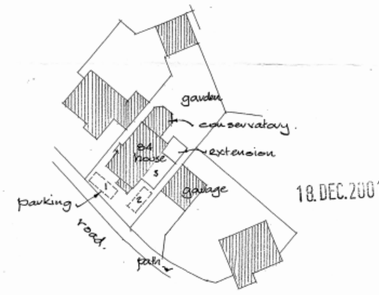

BLOCK PLAN 1:500

18.DEC.2001 5532

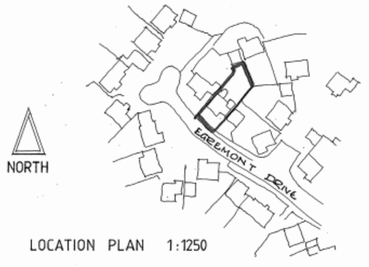

LOCATION PLAN 1:1250

APPROVED

DO NOT SCALE

Do not scale from anything other than this ruler

ORIGINAL SIZE OF DRAWING A1

STEVE ATKINSON BSc (Hons) Dip Arch (Hons) RIBA
CHARTERED ARCHITECT
44 Basingstoke Road
Reading
Berkshire. RG2 0EL
Tel. (0118) 921 2223

- Job 84 EGREMONT DRIVE LOWER EARLEY
- Title SIDE EXTENSION
- Client MR AND MRS BURGESS

Date 5 DEC 01

Scale 1:50

Drawing Number 11363 - 01