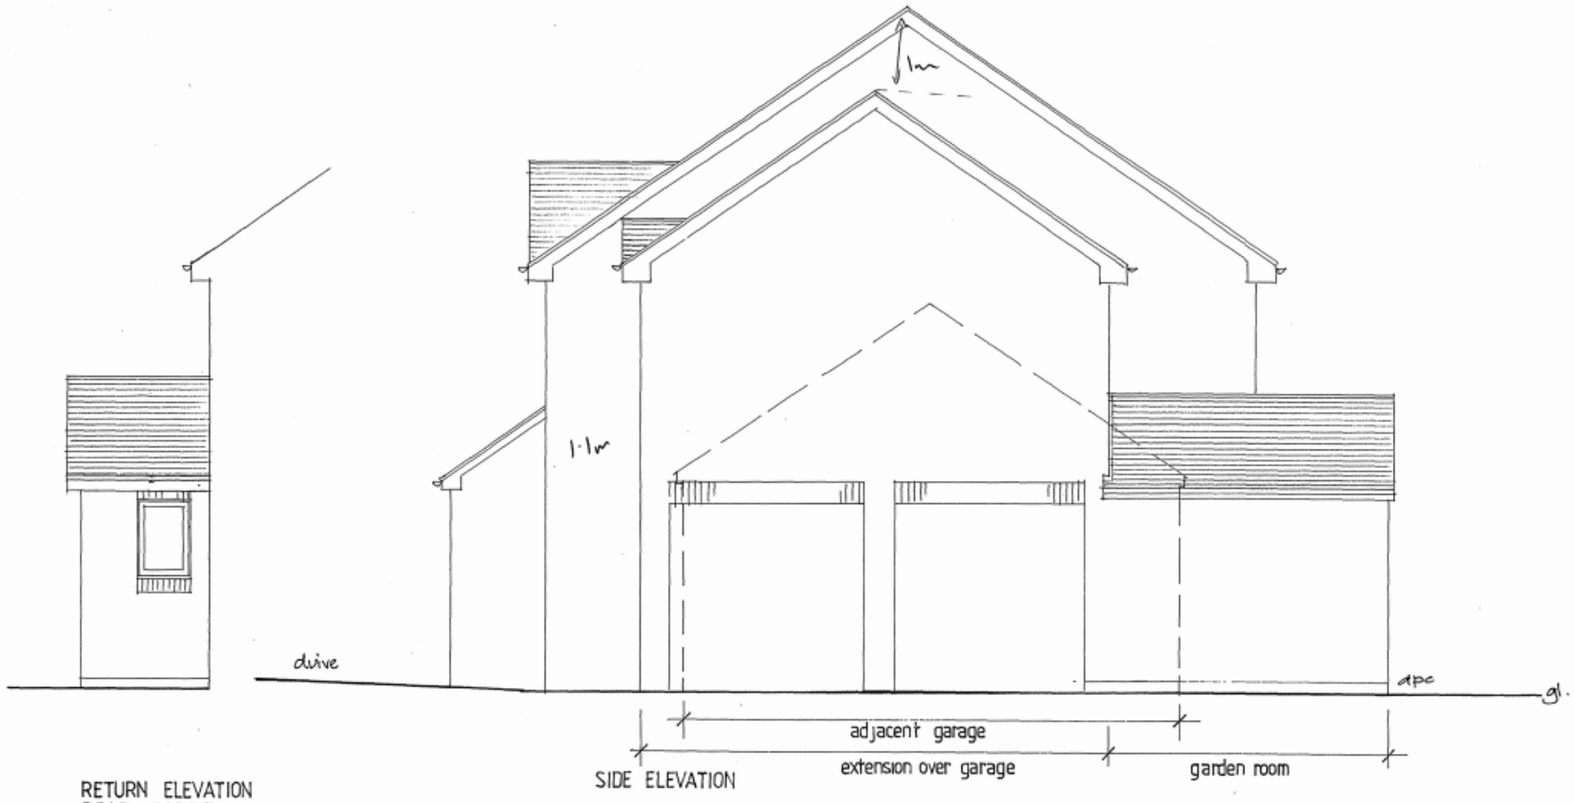

RETURN ELEVATION
REAR GARDEN

SIDE ELEVATION

18.DEC.2001* 5532

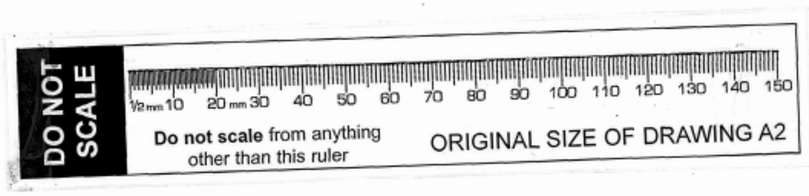



APPROVED

STEVE ATKINSON *BSc (Hons) Dip Arch (Hons) RIBA*

CHARTERED ARCHITECT

44 Basingstoke Road
Reading
Berkshire. RG2 0EL
Tel. (0118) 921 2223

- Job 84 EGREMONT DRIVE
  LOWER EARLEY
- Title ELEVATIONS
- Client MR AND MRS BURGESS

Date 5 DEC 01

Scale 1:50

Drawing Number 11363 - 02