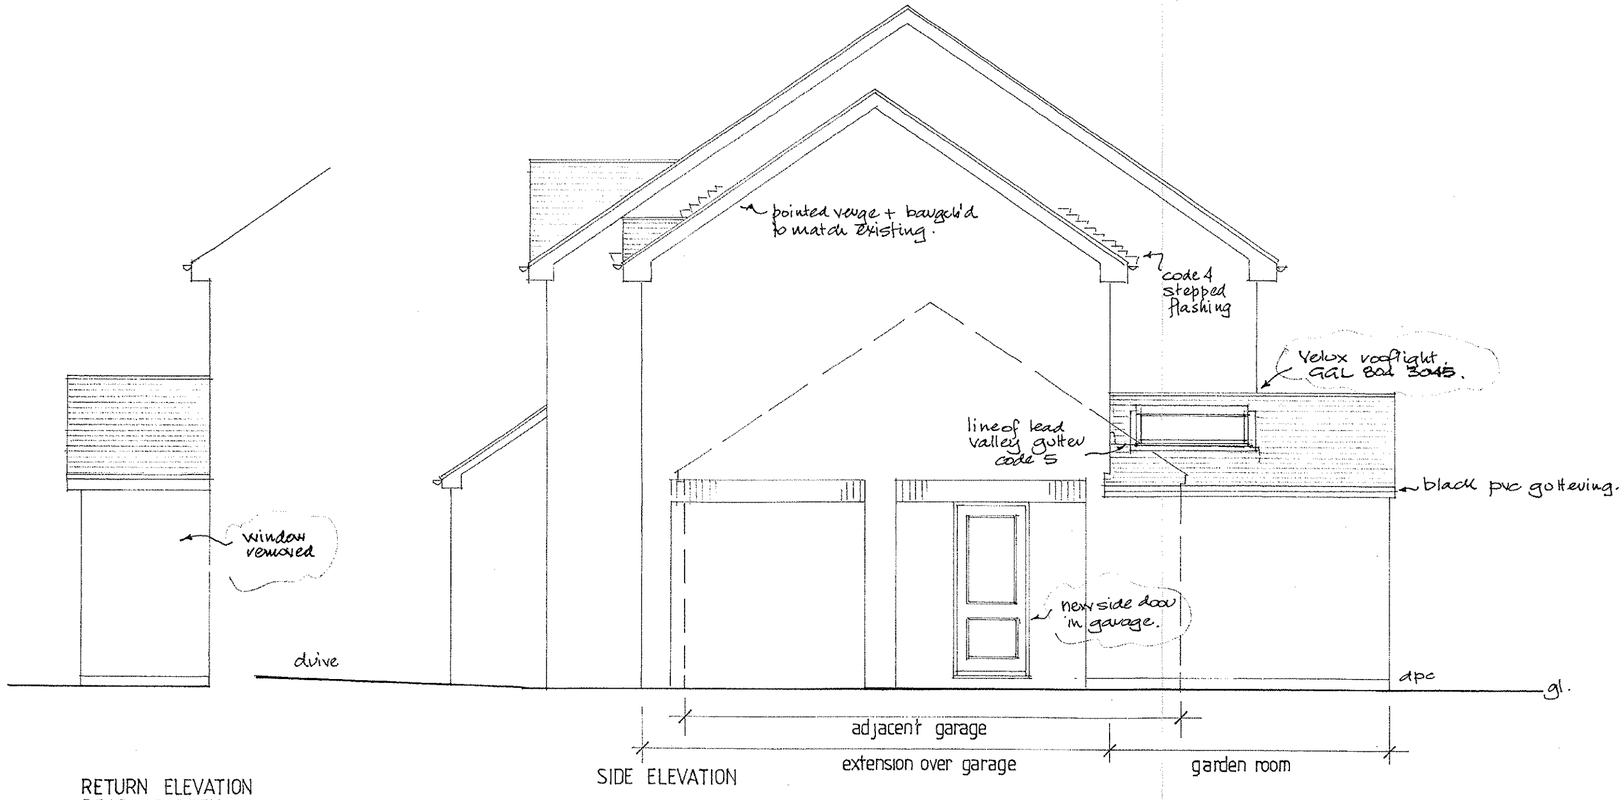

RETURN ELEVATION
REAR GARDEN
SIDE ELEVATION

DO NOT SCALE

½mm 10 20 mm 30 40 50 60 70 80 90 100 110 120 130 140 150

ORIGINAL SIZE OF DRAWING A2

MISCELLANEOUS AMENDMENTS
--5532

Rev A Notes added. 20.02.02.
B. Windows+doors rev. 24.5.05

STEVE ATKINSON *BSc (Hons) Dip Arch (Hons) RIBA*

CHARTERED ARCHITECT

44 Basingstoke Road
Reading
Berkshire. RG2 0EL
Tel. (0118) 921 2223

- Job 84 EGREMONT DRIVE LOWER EARLEY
- Title ELEVATIONS
- Client MR AND MRS BURGESS

Date 5 DEC 01

Scale 1:50

Drawing Number 11363 - 02 B