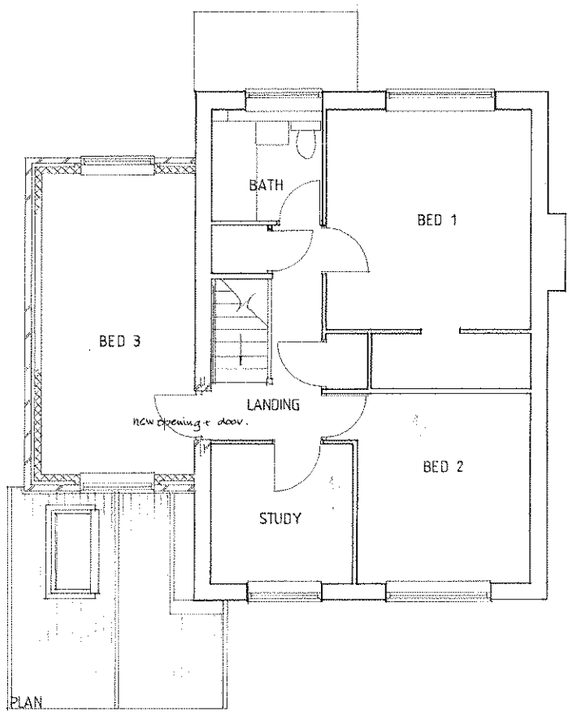

FIRST FLOOR PLAN



FRONT ELEVATION

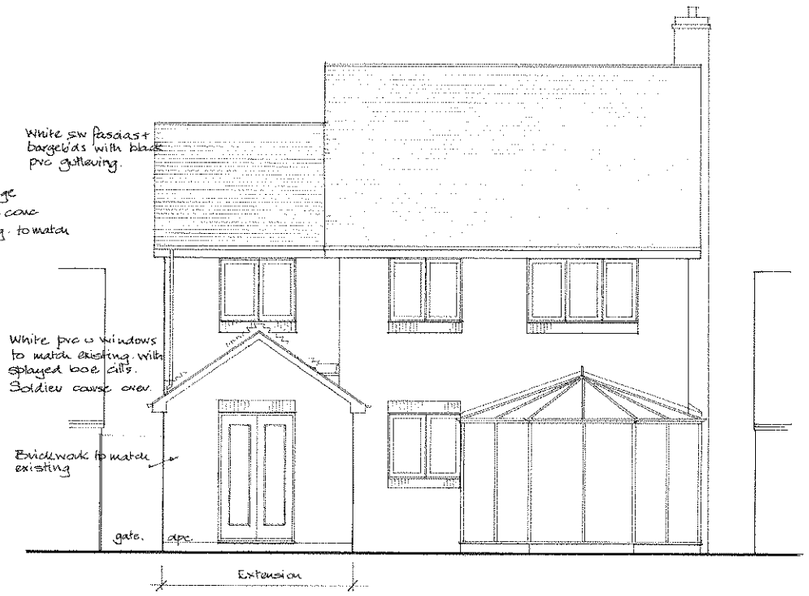

REAR

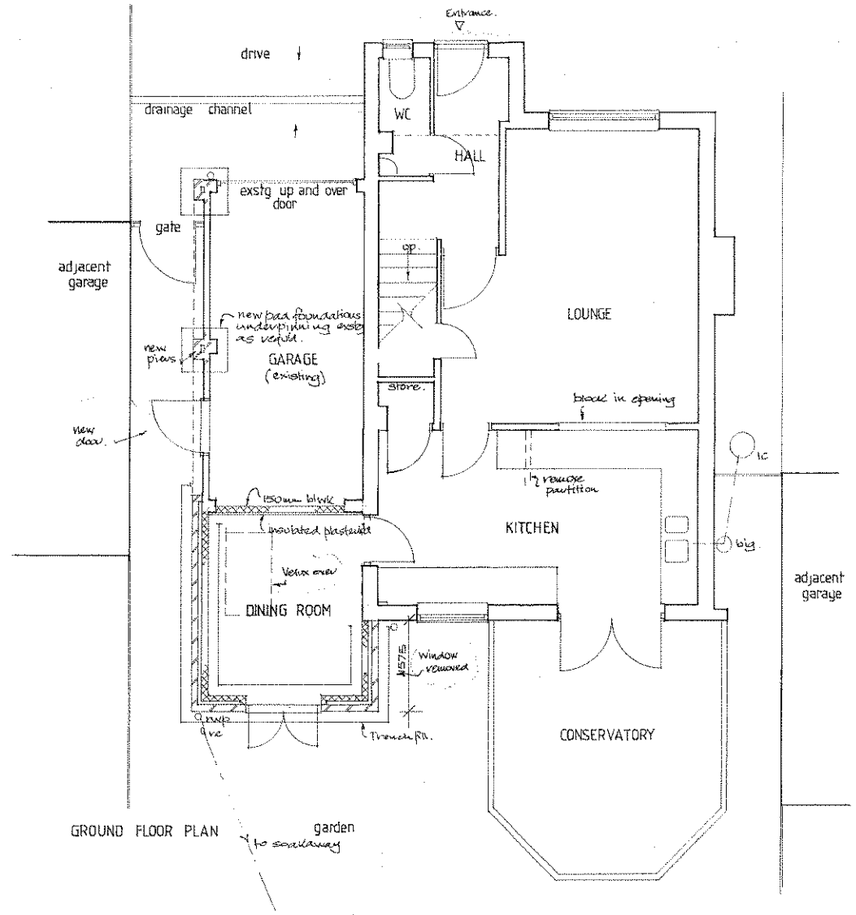

GROUND FLOOR PLAN

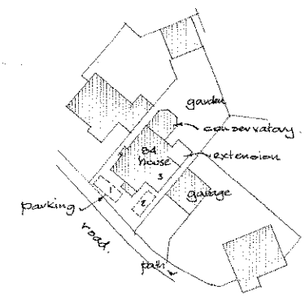

BLOCK PLAN 1:500

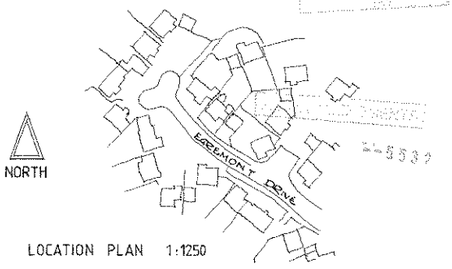

LOCATION PLAN 1:1250

Rev A Notes added 20.02.02.
B Doors x windows rev. 24.5.05.

STEVE ATKINSON BSc (Hons) Dip Arch (Hons) RIBA

CHARTERED ARCHITECT
44 Basingstoke Road
Reading
Berkshire. RG2 0EL
Tel. (0118) 921 2223

- Job 84 EGREMONT DRIVE LOWER EARLEY
- Title SIDE EXTENSION
- Client MR AND MRS BURGESS

Date 5 DEC 01
Scale 1:50
Drawing Number 11363 - 01B

DO NOT SCALE
Do not scale from anything other than this ruler
ORIGINAL SIZE OF DRAWING A1