NOTE : ALL DIMENSIONS AND SETTING OUT MUST BE CHECKED ON SITE
USE WRITTEN IN PREFERENCE TO SCALED DIMENSIONS.
IF IN DOUBT, ASK.
THIS DRAWING IS COPYRIGHT AND MAY NOT BE REPRODUCED OR USED FOR ANY PURPOSE OTHER THAN THAT INTENDED WITHOUT THE PRIOR WRITTEN AGREEMENT OF THE ARCHITECT.
ANY PARTS OF THE DRAWING BASED ON ORDINANCE SURVEY MAPS ARE EXECUTED WITH THE SANCTION OF THE CONTROLLER OF H.M. STATIONARY OFFICE : CROWN COPYRIGHT RESERVED.

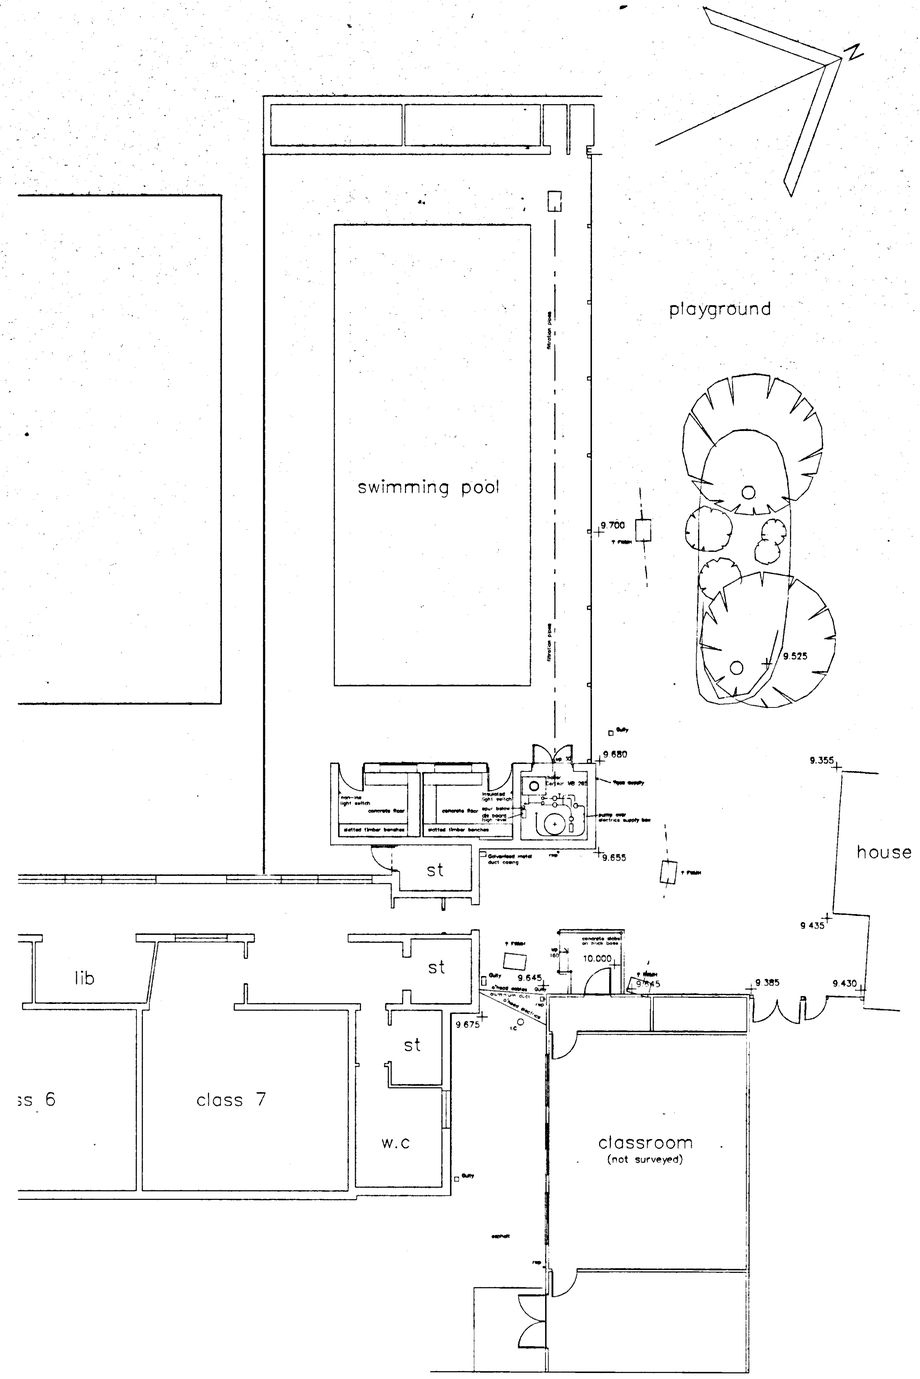

classrooms
(not surveyed)

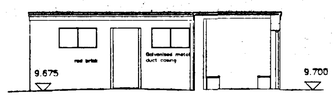

Store: North Elev
Pool change Section

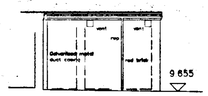

Pool change East Elev

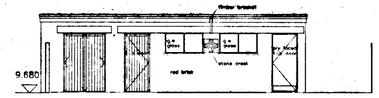

Pool change West Elev

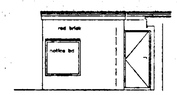

Pool change South

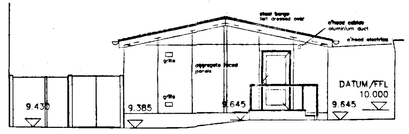

Classroom: West Elevation

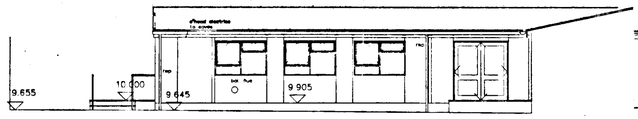

Classroom: South Elevation

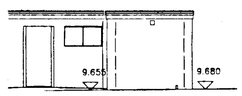

Pool change North

14.DEC.2001 • 5939

INDEX	DATE	REVISION	INITIAL

JEWELL & Co.
CHARTERED ARCHITECTS AND PLANNERS
BURY KNOWLE COACH HOUSE
NORTH PLACE OLD HIGH STREET TEL (01865) 742929
HEADINGTON OXFORD OX3 9HY FAX (01865) 742275
E-MAIL JEWELLANDCO ARCHITECTS@VIRGIN.NET

JOB TITLE
St Peter's C of E Primary School, Earley, Reading

DRG TITLE
Survey of Proposed Classroom Area - Existing

APPROVED

SCALE 1:100 DATE September 2001

JOB NO	DRG NO	REVISION
0110	1	

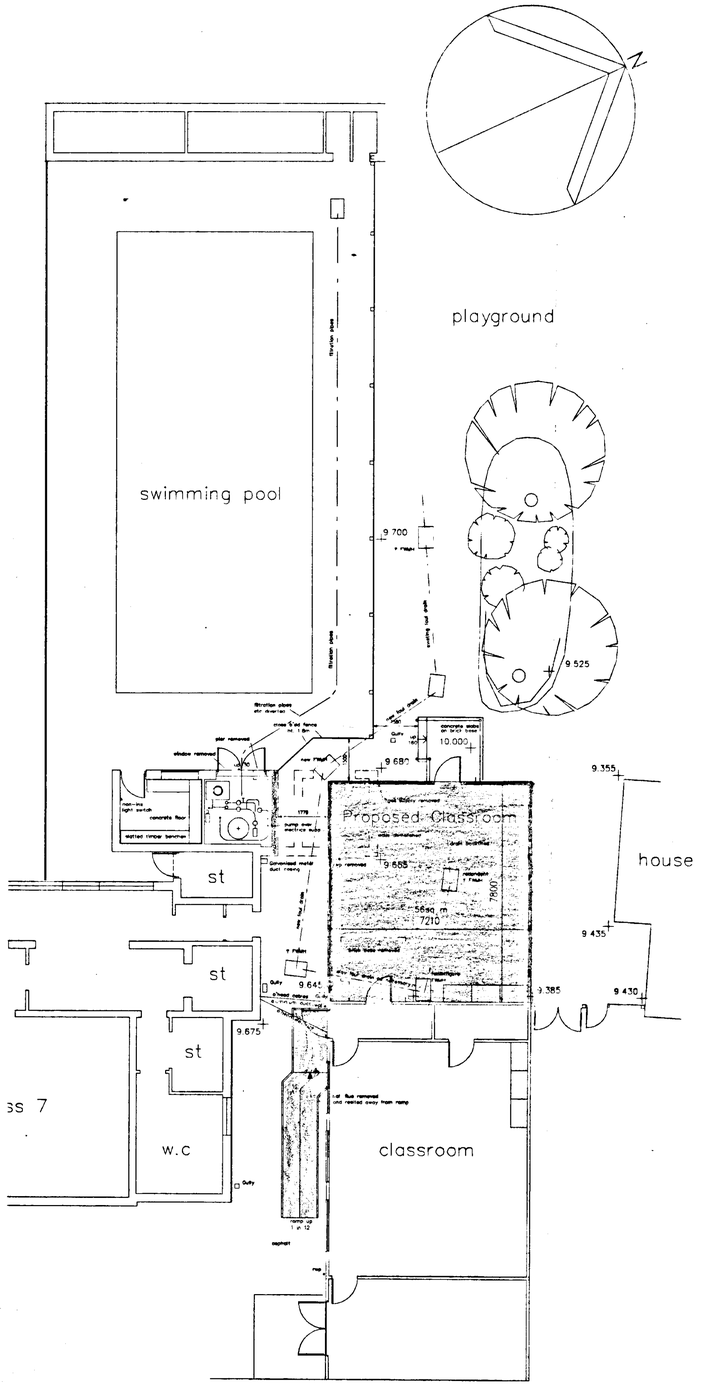

classrooms

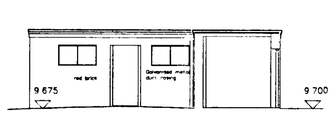

Store: North Elev
Pool Plant Section

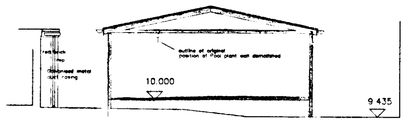

Pool plant: East Elev
and Proposed Classroom Section

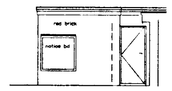

Pool Plant: South

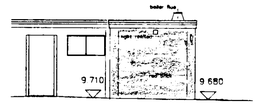

Pool Plant: North

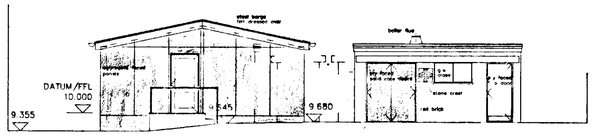

Proposed Classroom
and Pool plant/change: West Elev

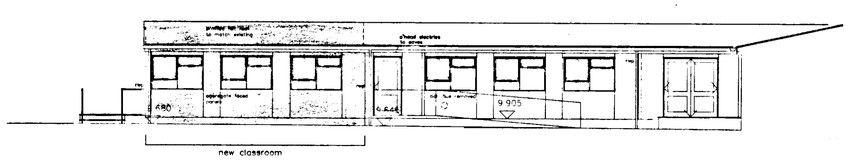

Proposed and Existing Classrooms: South Elev

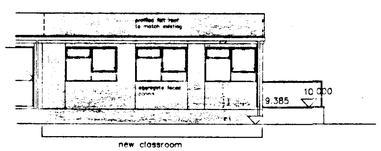

Proposed Classroom: North Elev

NOTE ALL DIMENSIONS AND SETTING OUT MUST BE CHECKED ON SITE
USE WRITTEN IN PREFERENCE TO SCALED DIMENSIONS
IF IN DOUBT ASK
THIS DRAWING IS COPYRIGHT AND MAY NOT BE REPRODUCED OR USED FOR ANY PURPOSE OTHER THAN THAT INTENDED WITHOUT THE PRIOR WRITTEN AGREEMENT OF THE ARCHITECT
ANY PARTS OF THE DRAWING BASED ON ORDNANCE SURVEY MAPS ARE EXECUTED WITH THE SANCTION OF THE CONTROLLER OF H.M. STATIONARY OFFICE. CROWN COPYRIGHT RESERVED

APPROVED

14.DEC.2001 • 5539

INDEX	DATE	REVISION	INITIAL
A	DEC 01	WINDOWS ADDED ON EXTENSION	SJC

JEWELL & Co.
CHARTERED ARCHITECTS AND PLANNERS
BURY KNOWLE COACH HOUSE
NORTH PLACE OLD HIGH STREET TEL (01865) 742929
HEADINGTON OXFORD OX3 9HY FAX (01865) 742275
E-MAIL JEWELLANDCO ARCHITECTS@VIRGIN NET

JOB TITLE
St. Peter's C of E Primary School, Earley, Reading
Proposed extension to prefabricated classroom

DRG TITLE
Plans and Elevations as Proposed

SCALE	DATE	
1:100	September 2001	
JOB NO	DRG NO	REVISION
0110	2	A

9/10/02