


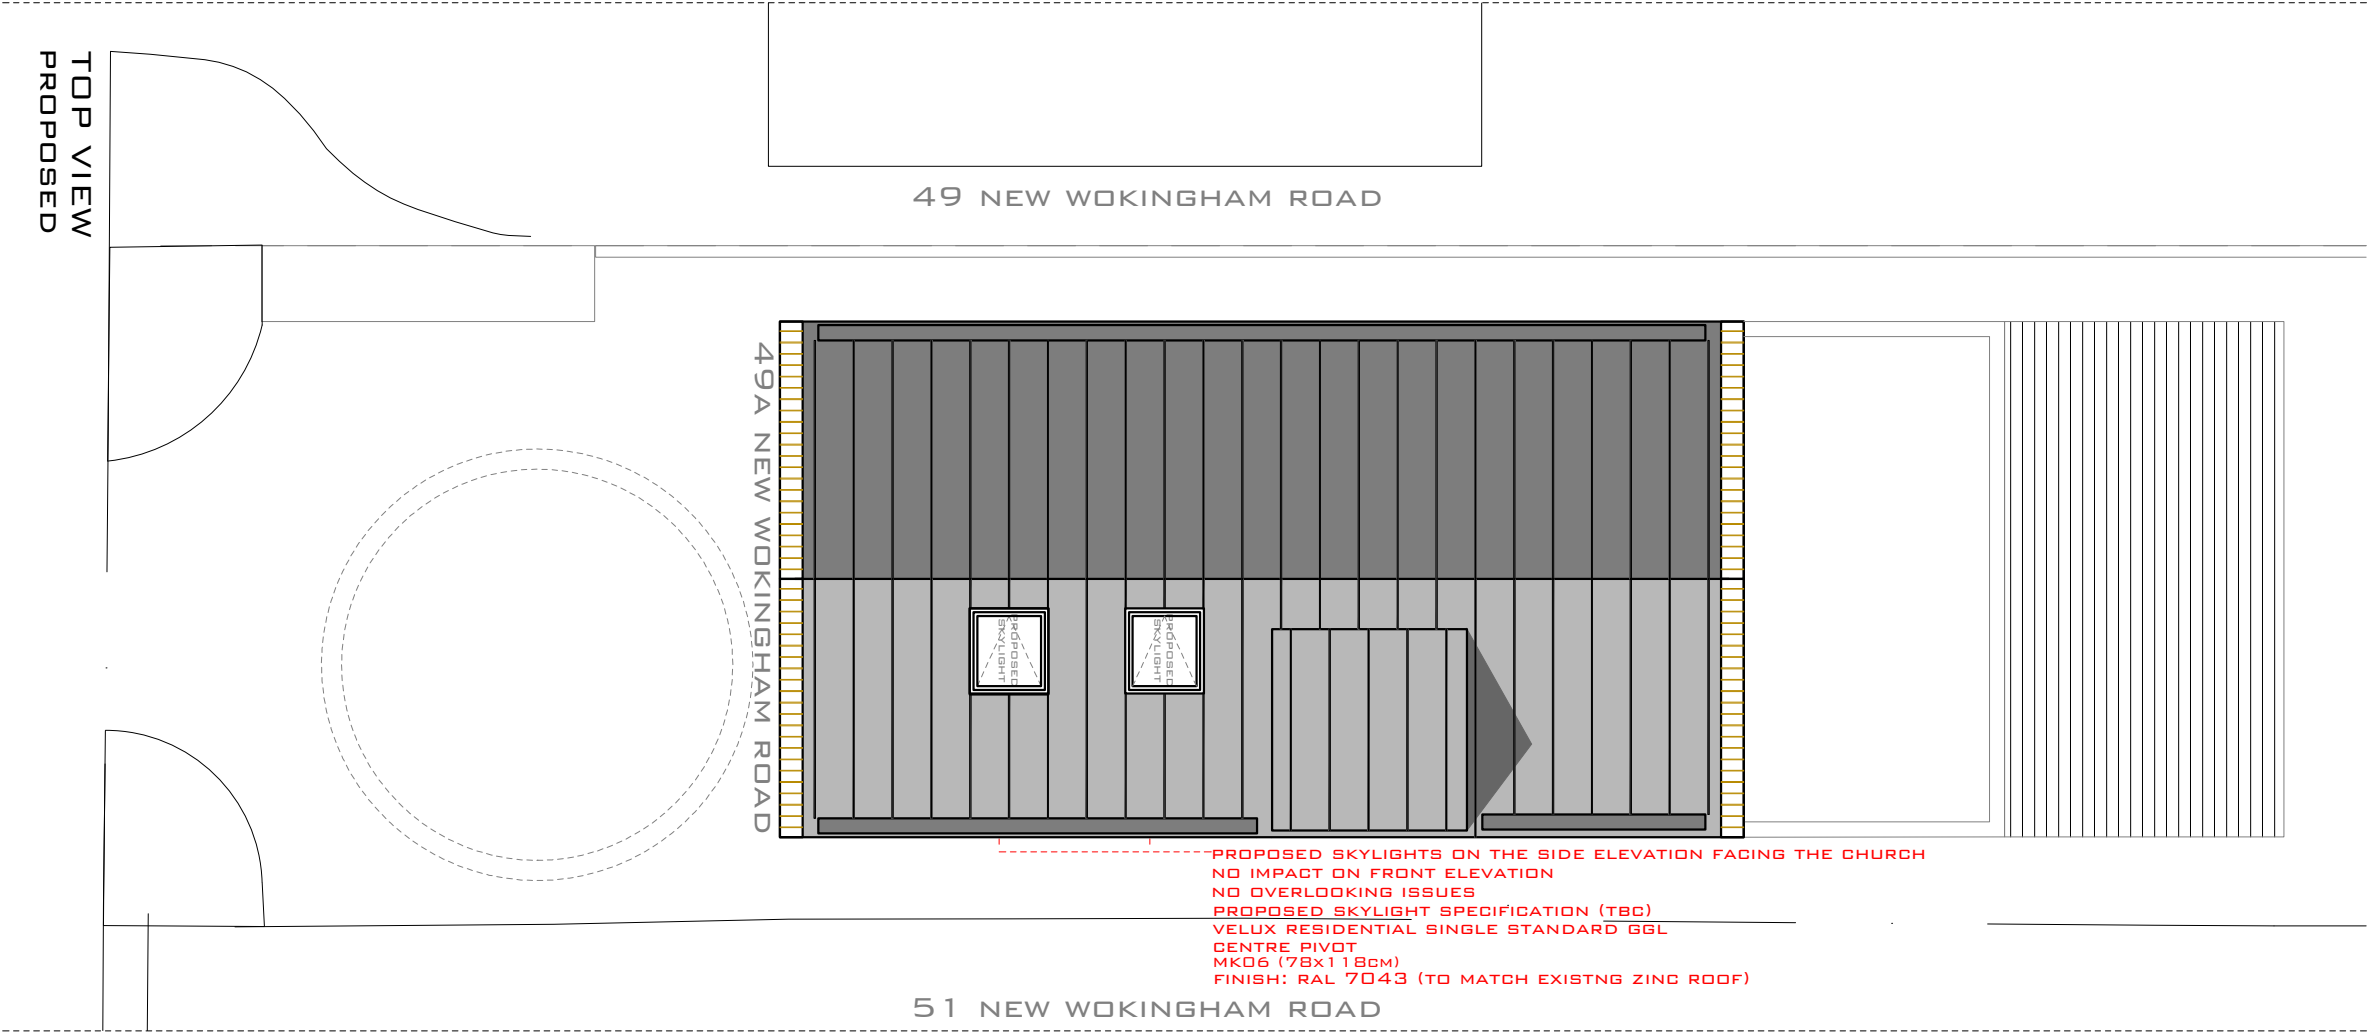

This drawing is copyright.
Contractor must check all
dimensions on site. Only
figured dimensions are to be
used. Discrepancies must be
reported immediately to the
architect before proceeding.

Revision	Date	Description
REV A	26.07.2021	NORTH ARROW CORRECTED
REV B	19.09.2024	REAPPLICATION OF APPROVED PLANNING

NOTES

3/5 Harbour Yard
Chelsea Harbour
London SW10 0XD
T. 020 7351 5050
F. 020 7351 4151
www.andraosassociates.com



andraos associates

Project

NEW WOKINGHAM ROAD
49A
GROWTHORNE

Drawing			
Drawn by		TOP VIEW EXISTING + PROPOSED	
YA	Checked by	GA	Approved by
Date		Scale	
JUL 2021	1605	1:100 AT A3	SK-40
Project	Shape	Type	Revision
1605	CD	R	A