




All dimensions are to be checked on site before work commences.  
Figured dimensions to be taken in preference to scaled dimensions.  
If in doubt please ask.  
© Copyright reserved.

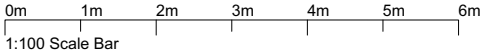

Proposed Front (North) Elevation

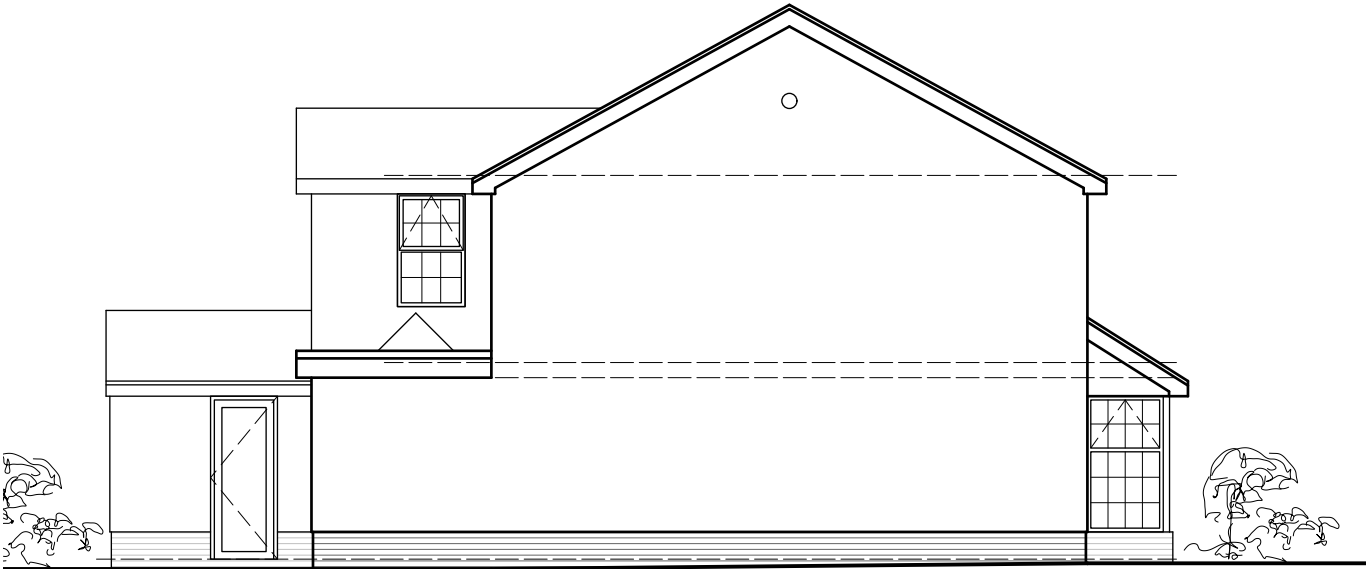

Proposed Side 1 (East) Elevation

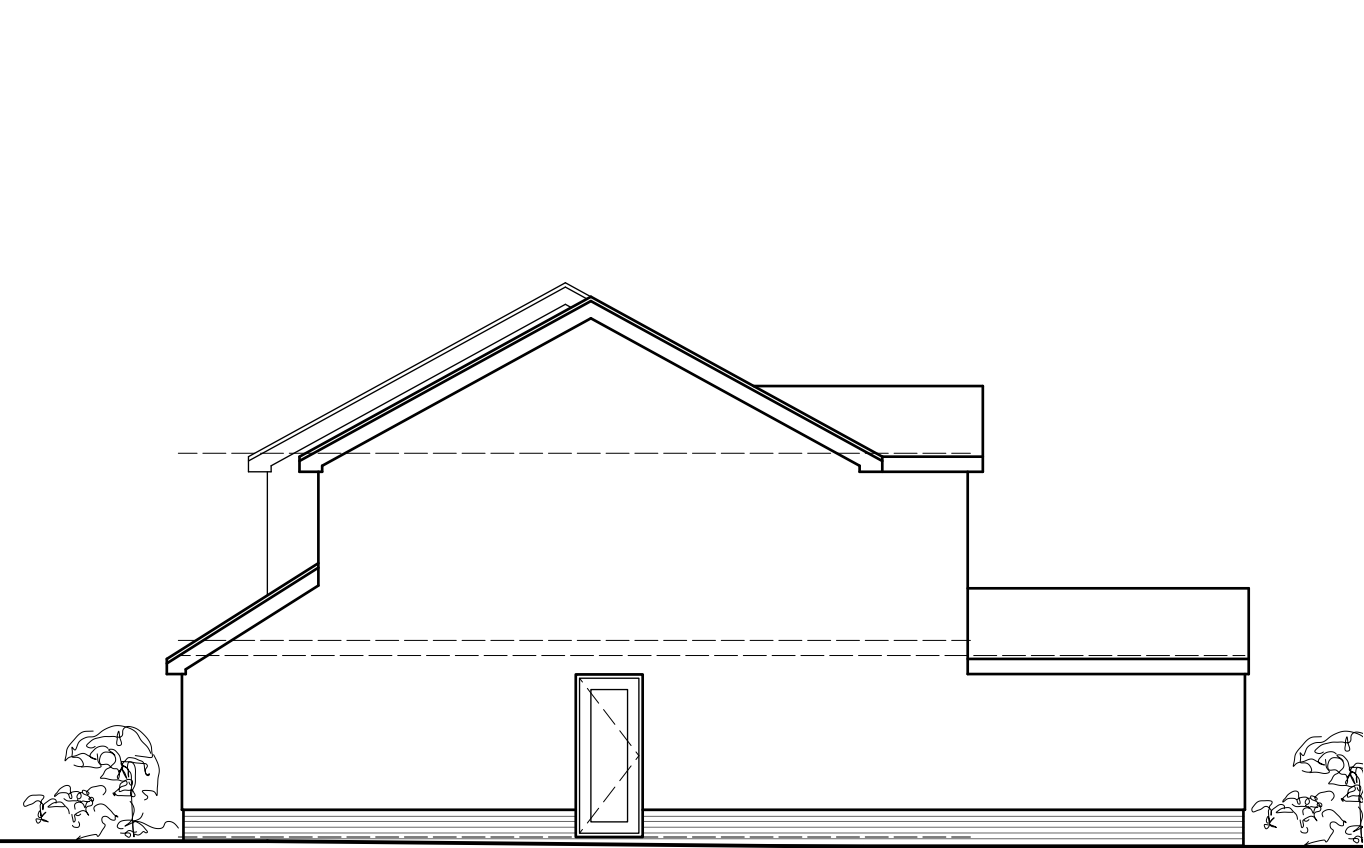

Proposed Side 2 (West) Elevation



Proposed Rear (South) Elevation

|                                                                                               |                     |                                                |                 |
|-----------------------------------------------------------------------------------------------|---------------------|------------------------------------------------|-----------------|
|                                                                                               |                     |                                                |                 |
| P1                                                                                            | Issued for Planning | 20/09/24                                       | LN              |
| Rev                                                                                           | Notes               | Date                                           | Initial         |
| Status                                                                                        |                     |                                                |                 |
| PLANNING                                                                                      |                     |                                                |                 |
| <b>HOLTHAM+NEWMAN</b>                                                                         |                     |                                                |                 |
| ARCHITECTS                                                                                    |                     |                                                |                 |
| The Design Studio, Lockey Farm,<br>Sindlesham Road, Arborfield,<br>Reading, Berkshire RG2 9JH |                     | T: 07971 316497<br>E: hello@hnarchitects.co.uk |                 |
| Project:<br>25 Ridgeway<br>Wargrave<br>Reading<br>RG10 8AS                                    |                     |                                                |                 |
| Client<br>Lucy Dickinson and Tom Price                                                        |                     |                                                |                 |
| Drawing Title:<br>Proposed Elevations                                                         |                     |                                                |                 |
| Scale: 1:100 @A3                                                                              |                     | Dwg. No.:<br><br>2240 - P200                   | Rev.:<br><br>P1 |
| Drawn by: LN                                                                                  |                     |                                                |                 |
| Date: Sept 2022                                                                               |                     |                                                |                 |