




All dimensions are to be checked on site before work commences.
Figured dimensions to be taken in preference to scaled dimensions.
If in doubt please ask.
© Copyright reserved.

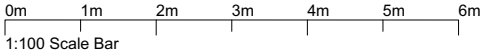


Existing Front (North) Elevation

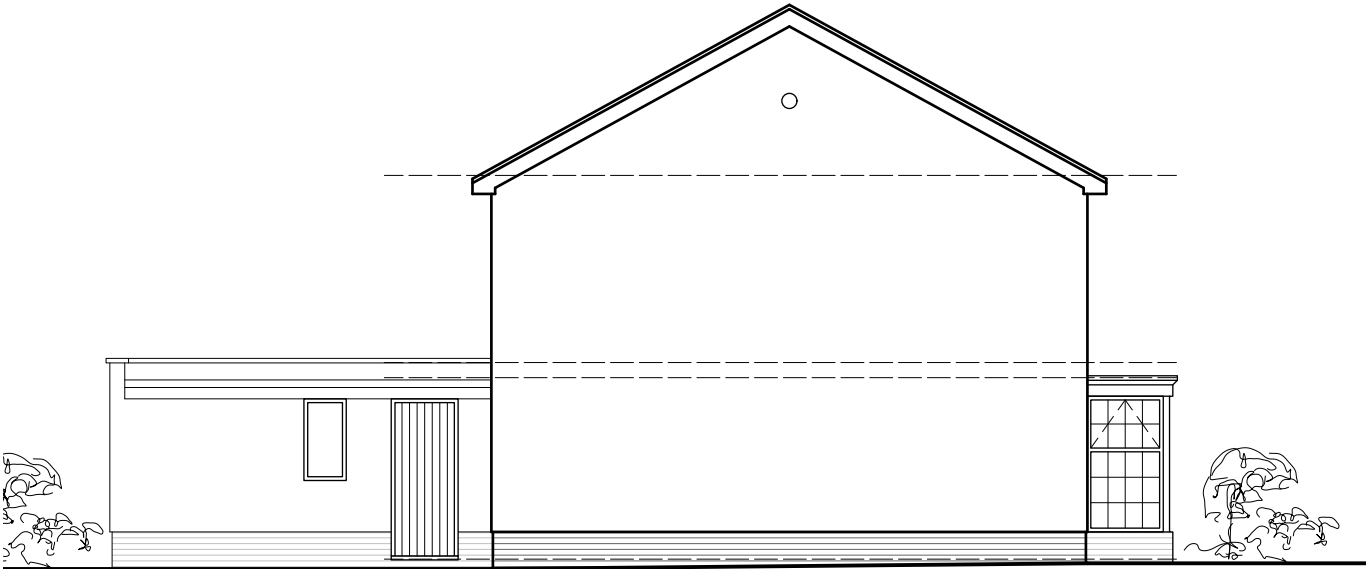

Existing Side 1 (East) Elevation

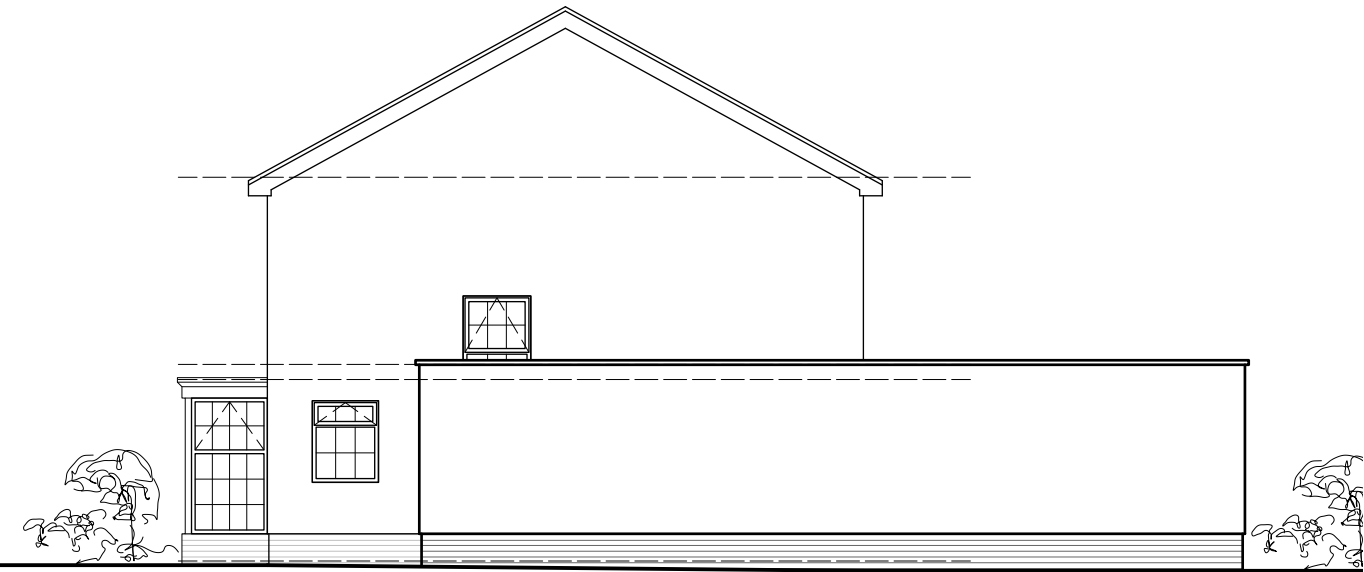

Existing Side 2 (West) Elevation

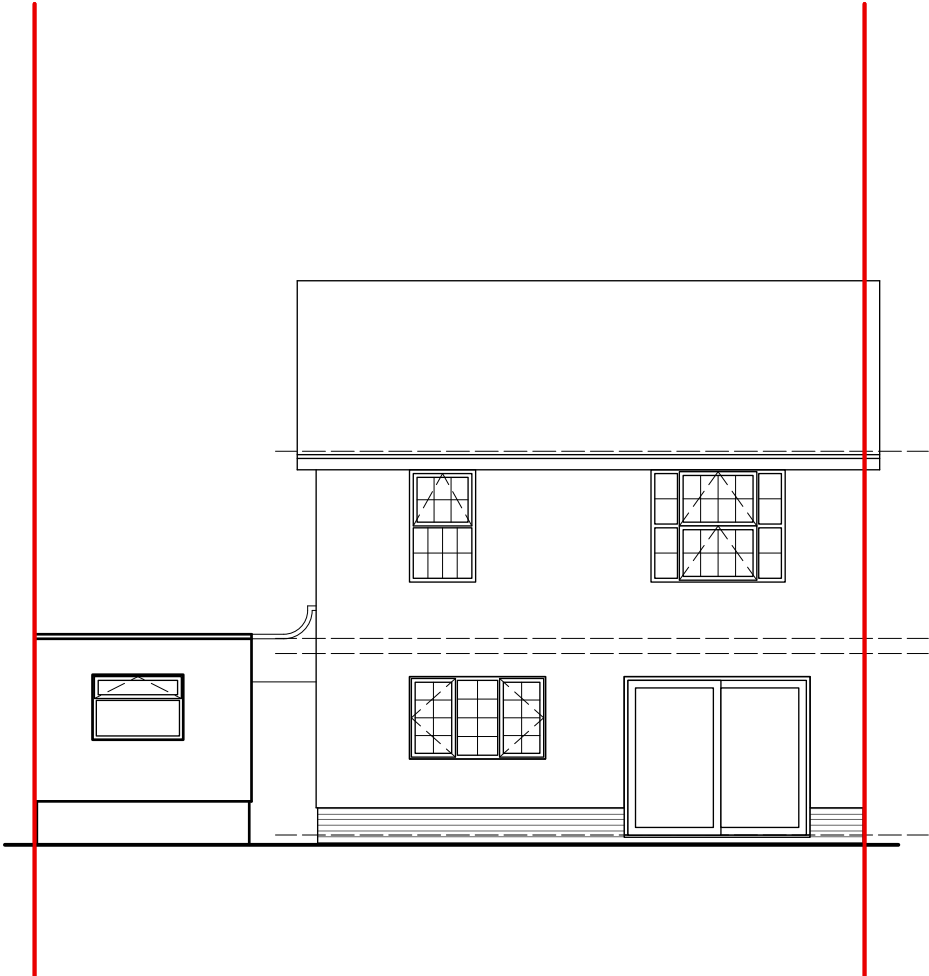

Existing Rear (South) Elevation

P2	Issued for Planning	20/09/22	LN
Rev	Notes	Date	Initial
Status			
PLANNING			
HOLTHAM+NEWMAN ARCHITECTS			
The Design Studio, Lockey Farm, Sindlesham Road, Arborfield, Reading, Berkshire RG2 9JH		T: 07971 316497 E: hello@hnarchitects.co.uk	
Project: 25 Ridgeway Wargrave Reading RG10 8AS			
Client Lucy Dickinson and Tom Price			
Drawing Title: Existing Elevations			
Scale: 1:100 @A3		Dwg. No.:	Rev.:
Drawn by: LN		2240 - S200	P2
Date: Sept 2022			