

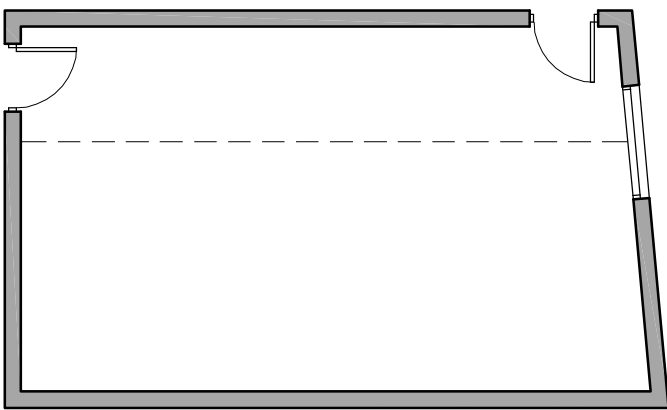
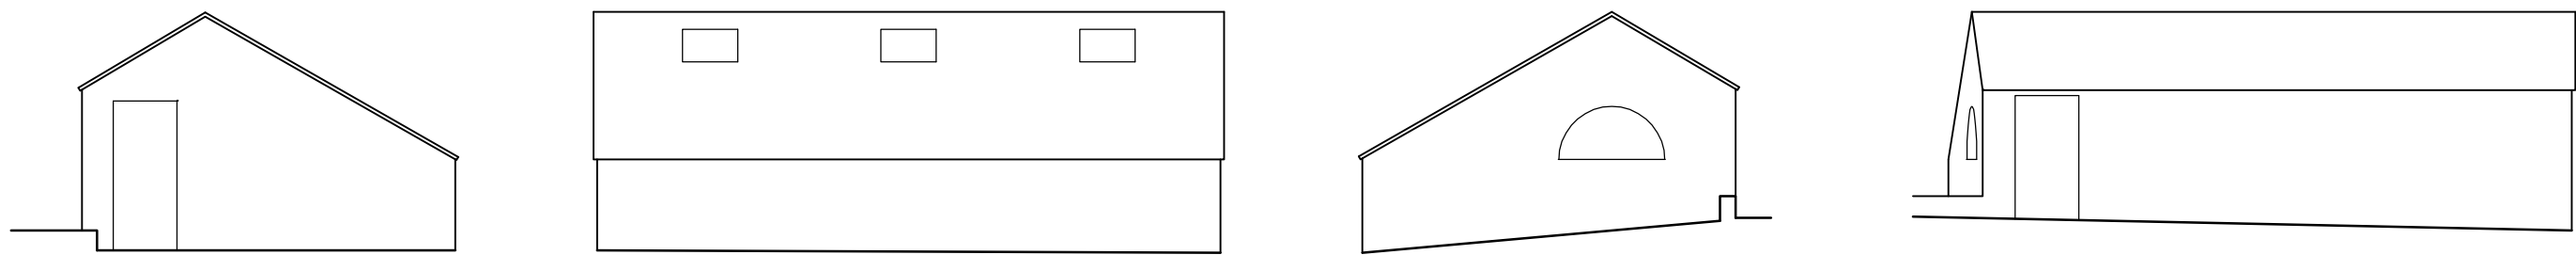




Outbuilding 1

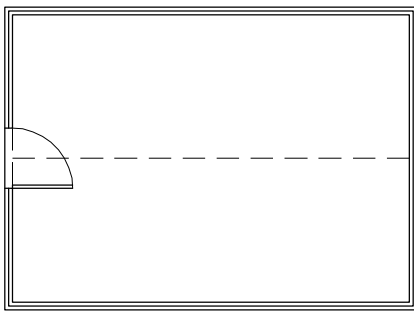



Outbuilding 2

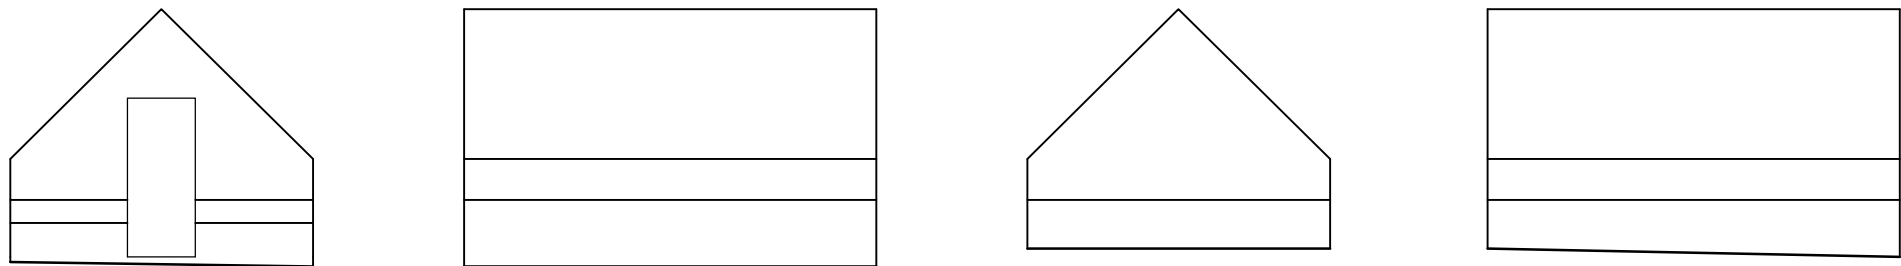

Outbuilding 3

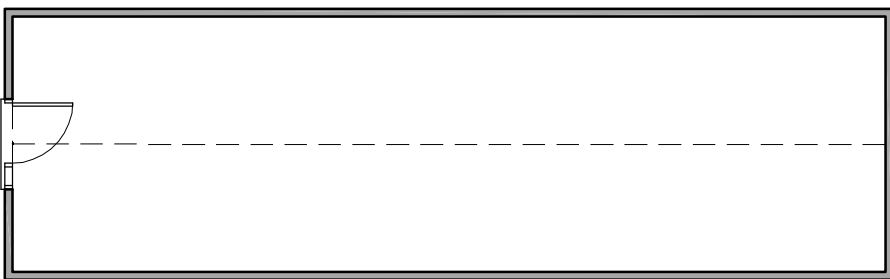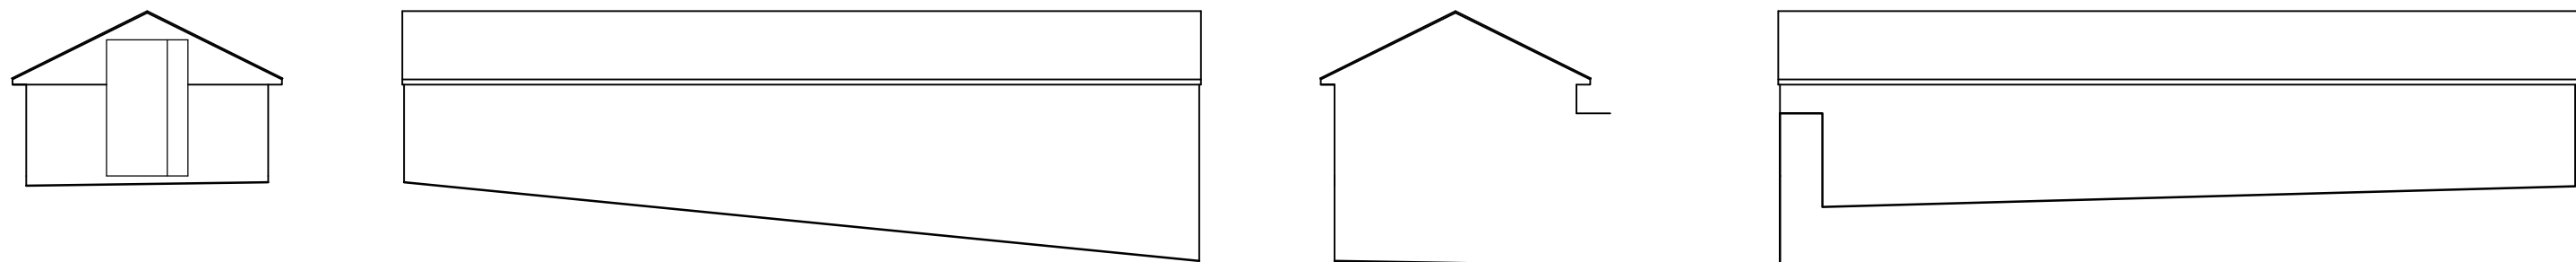

Outbuilding 4

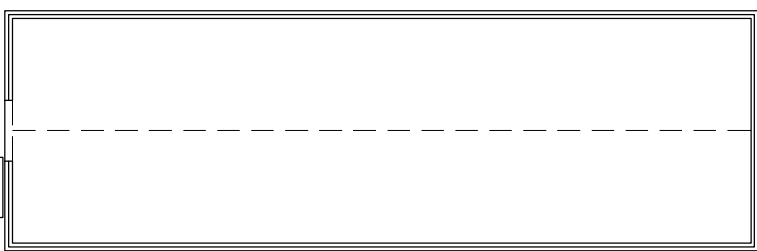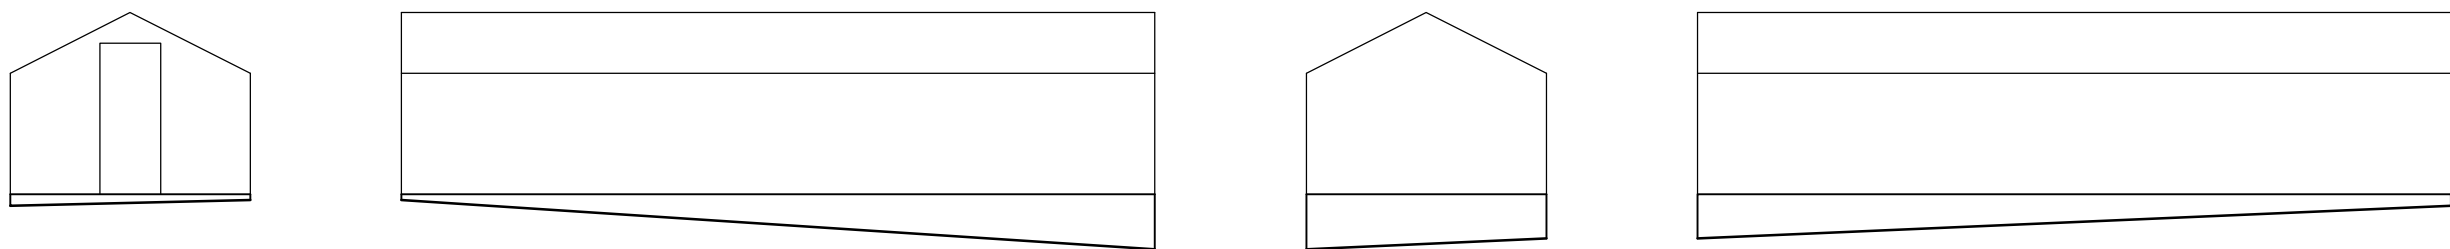

|                                                                     |          |           |
|---------------------------------------------------------------------|----------|-----------|
| REPLACEMENT DWELLING AT<br>TIRYNS FOREST ROAD<br>WOKINGHAM RG40 5QR |          |           |
| FOR:<br>Mr & Mrs. MEAD                                              |          |           |
| SURVEY<br>Existing Outbuildings                                     |          |           |
| SCALE:                                                              | DATE:    | REF:      |
| 1 : 100                                                             | Oct 2024 | 23-104-03 |

BOWEN EVANS  
CONSULTANCY  
ARCHITECTS - PLANNERS  
48A HIGH STREET  
MARLOW BUCKS SL7 1AW  
Tel. 01628 487717

