




Front (N) Elevation

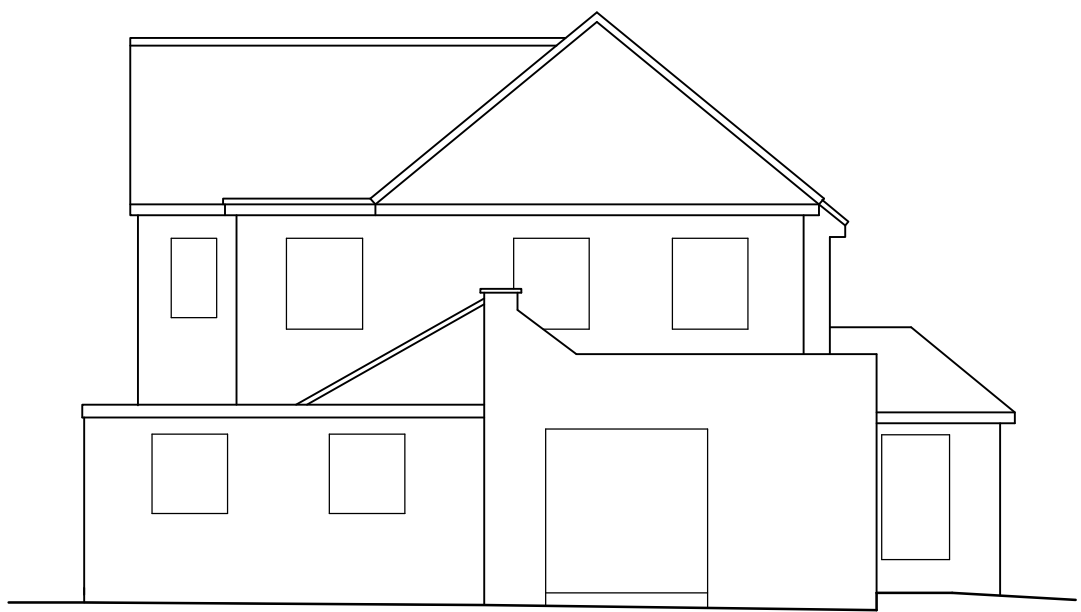

Side (W) Elevation

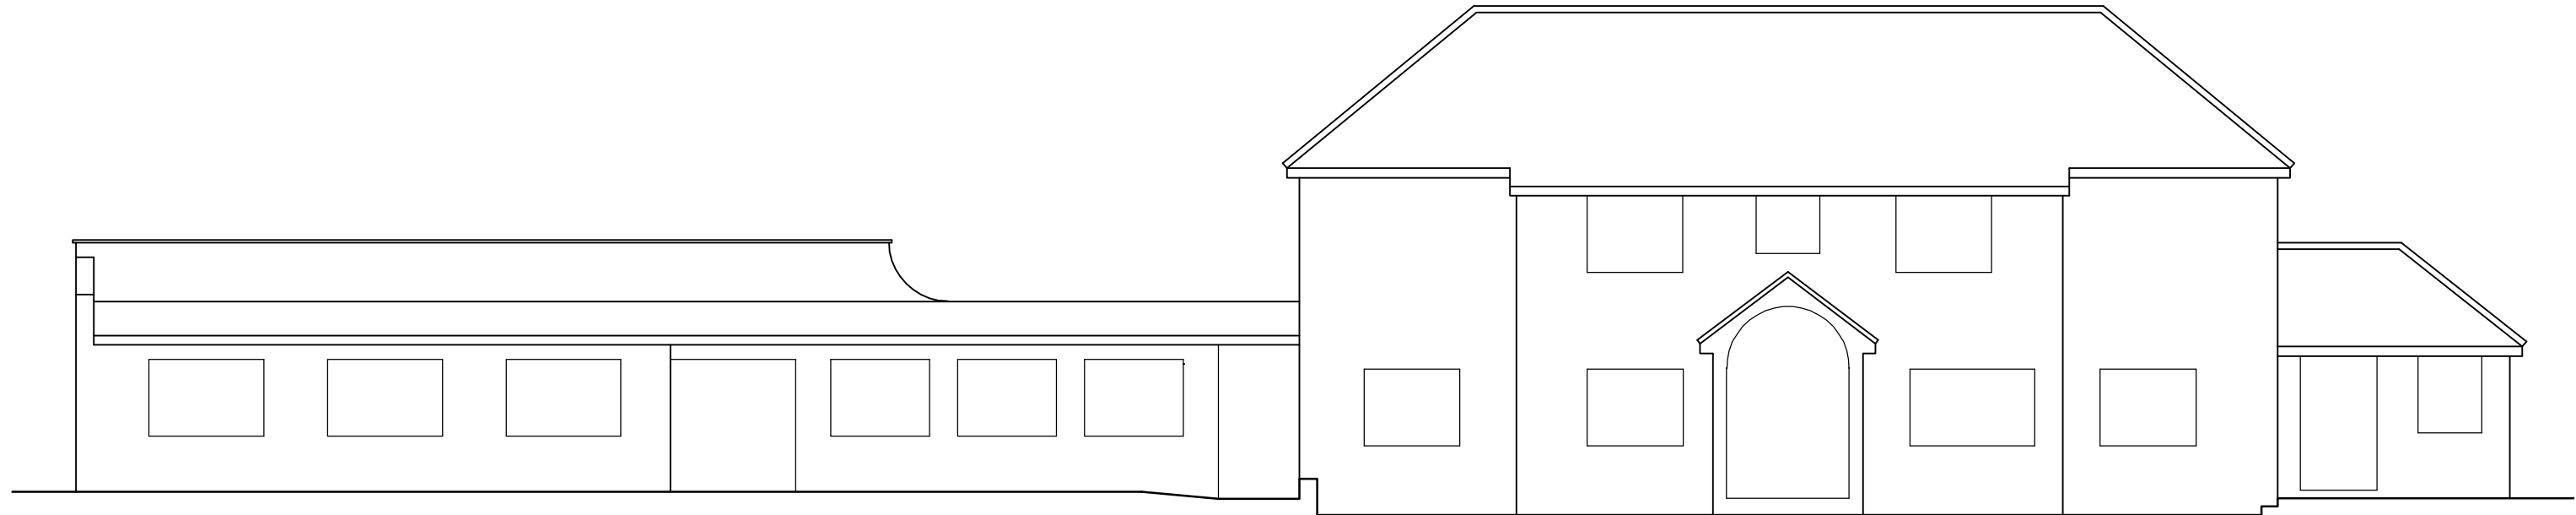

Rear (S) Elevation

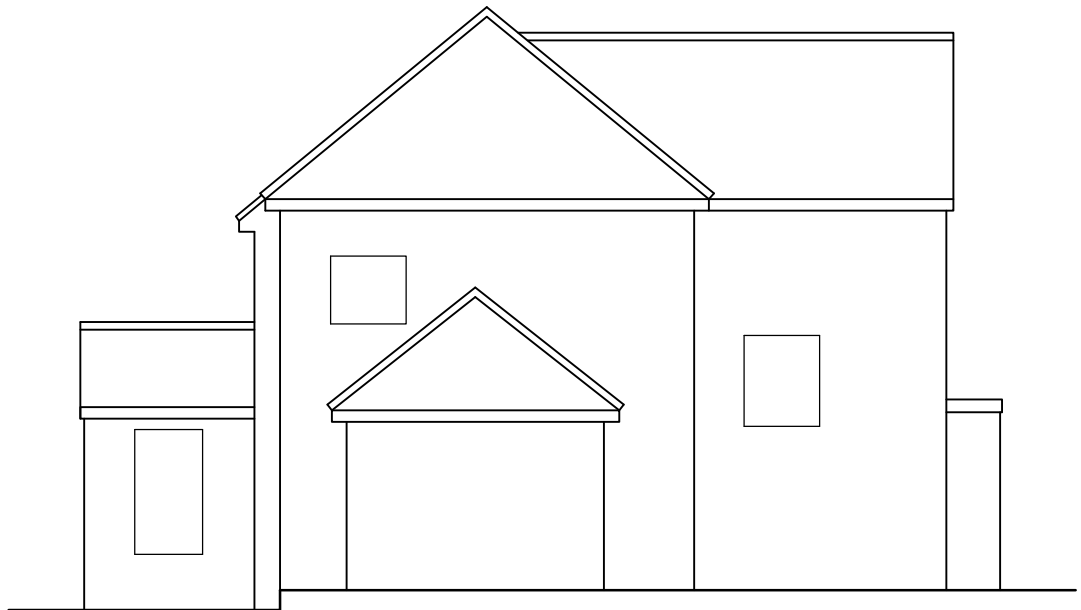

Side (E) Elevation

REPLACEMENT DWELLING AT TIRYNS FOREST ROAD WOKINGHAM RG40 5QR		
FOR: Mr & Mrs. MEAD		
SURVEY Existing Elevations		
SCALE:	DATE:	REF:

1 : 100	Oct 2024	23-104-01
---------	----------	-----------

BOWEN EVANS
CONSULTANCY

ARCHITECTS - PLANNERS
48A HIGH STREET
MARLOW BUCKS SL7 1AW
Tel. 01628 487717