
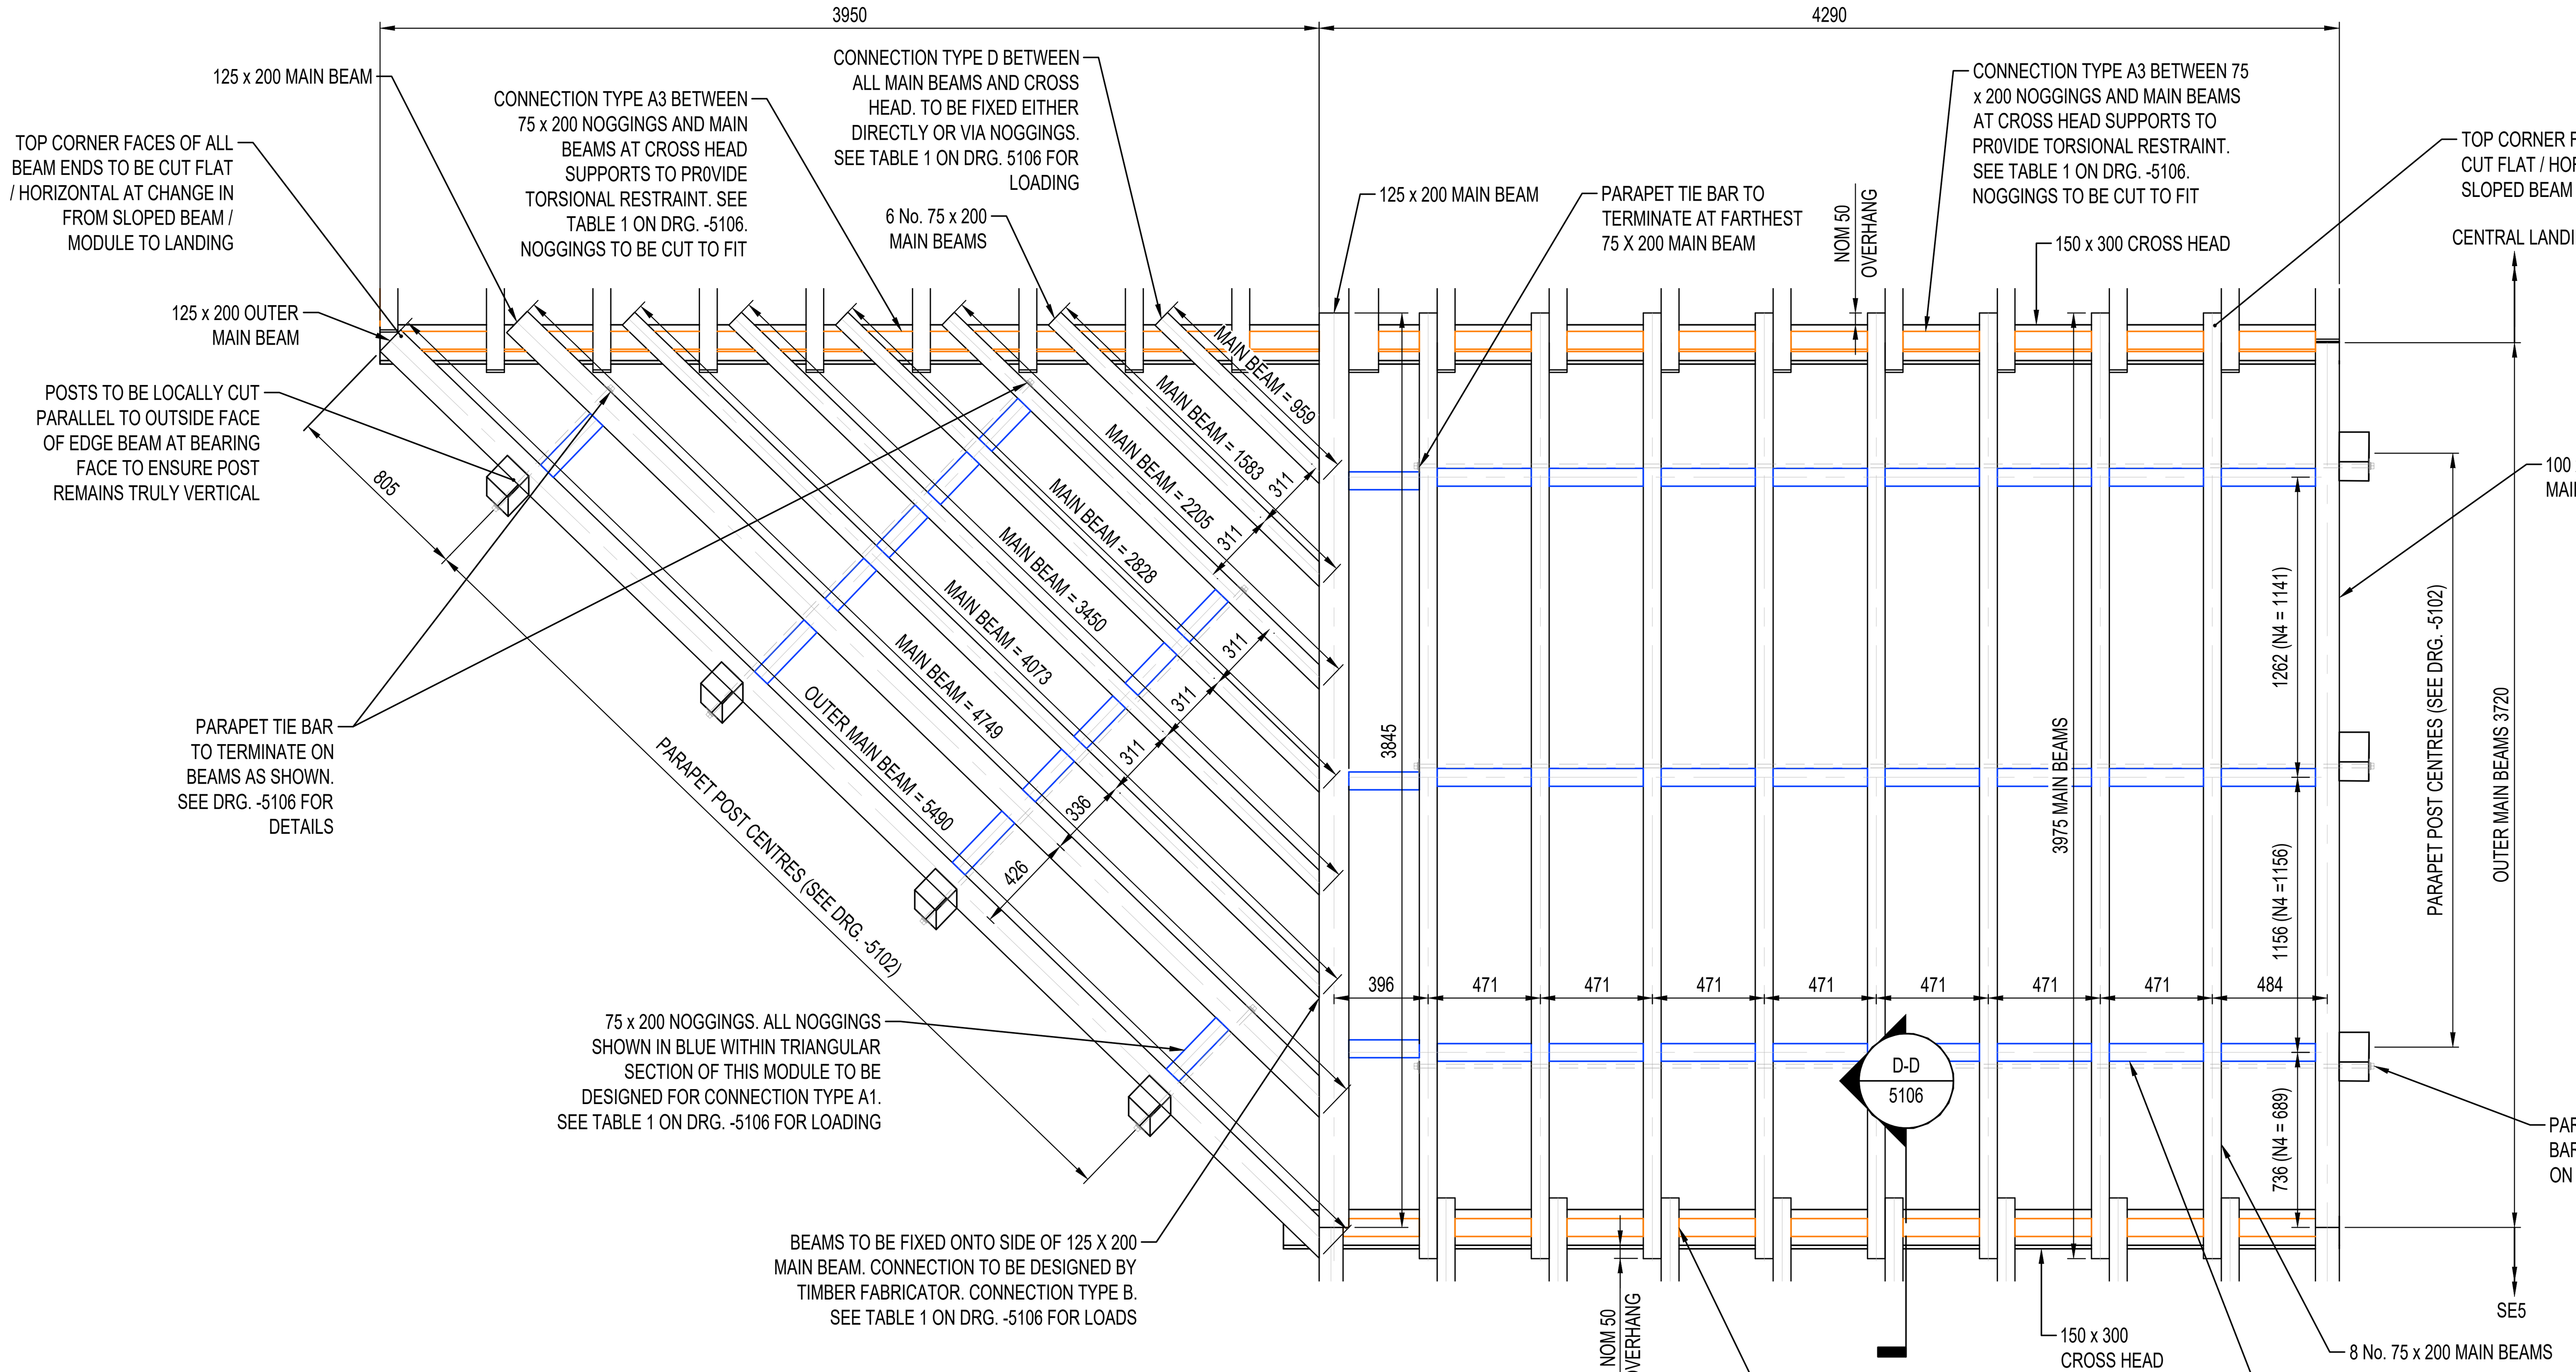


MODULE SE6 PLAN


N4 SIMILAR, EXCEPT WHERE DIMS SHOWN THUS (N4 = *)

SCALE 1:25

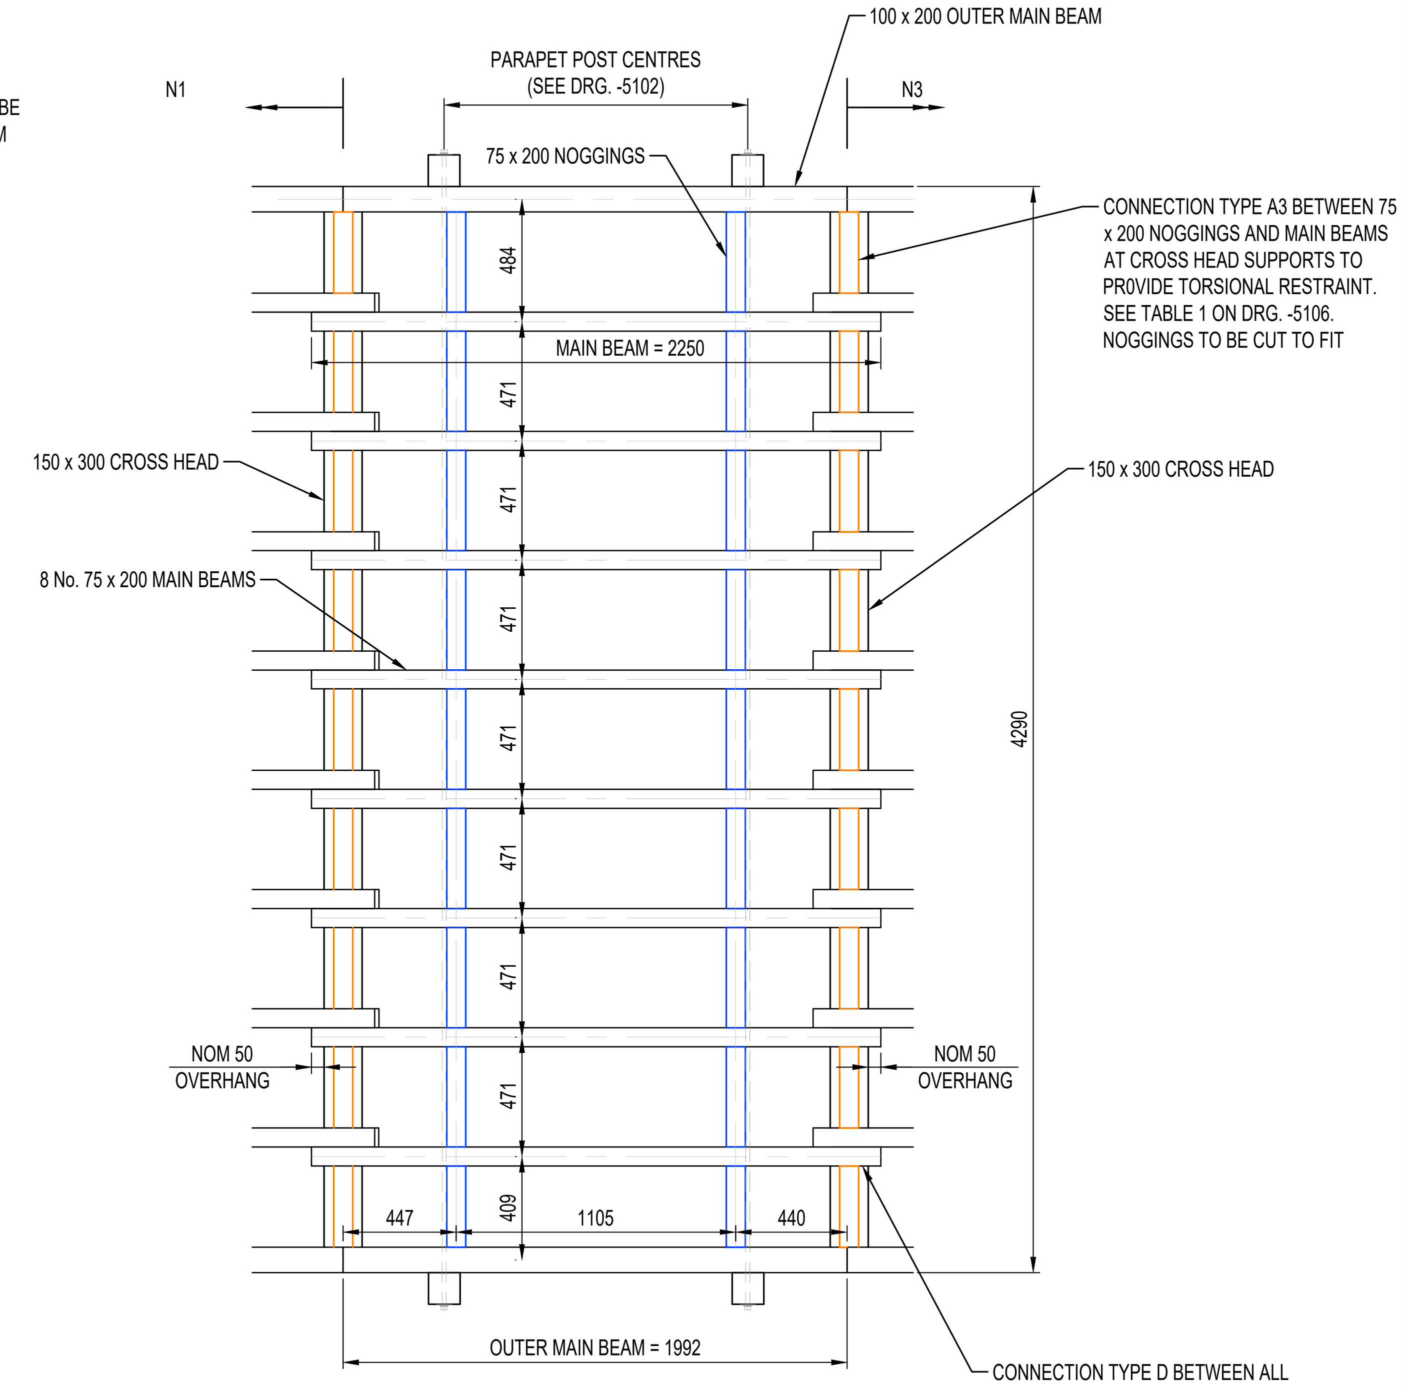

MODULE N2 (LANDING) PLAN

SCALE 1:25

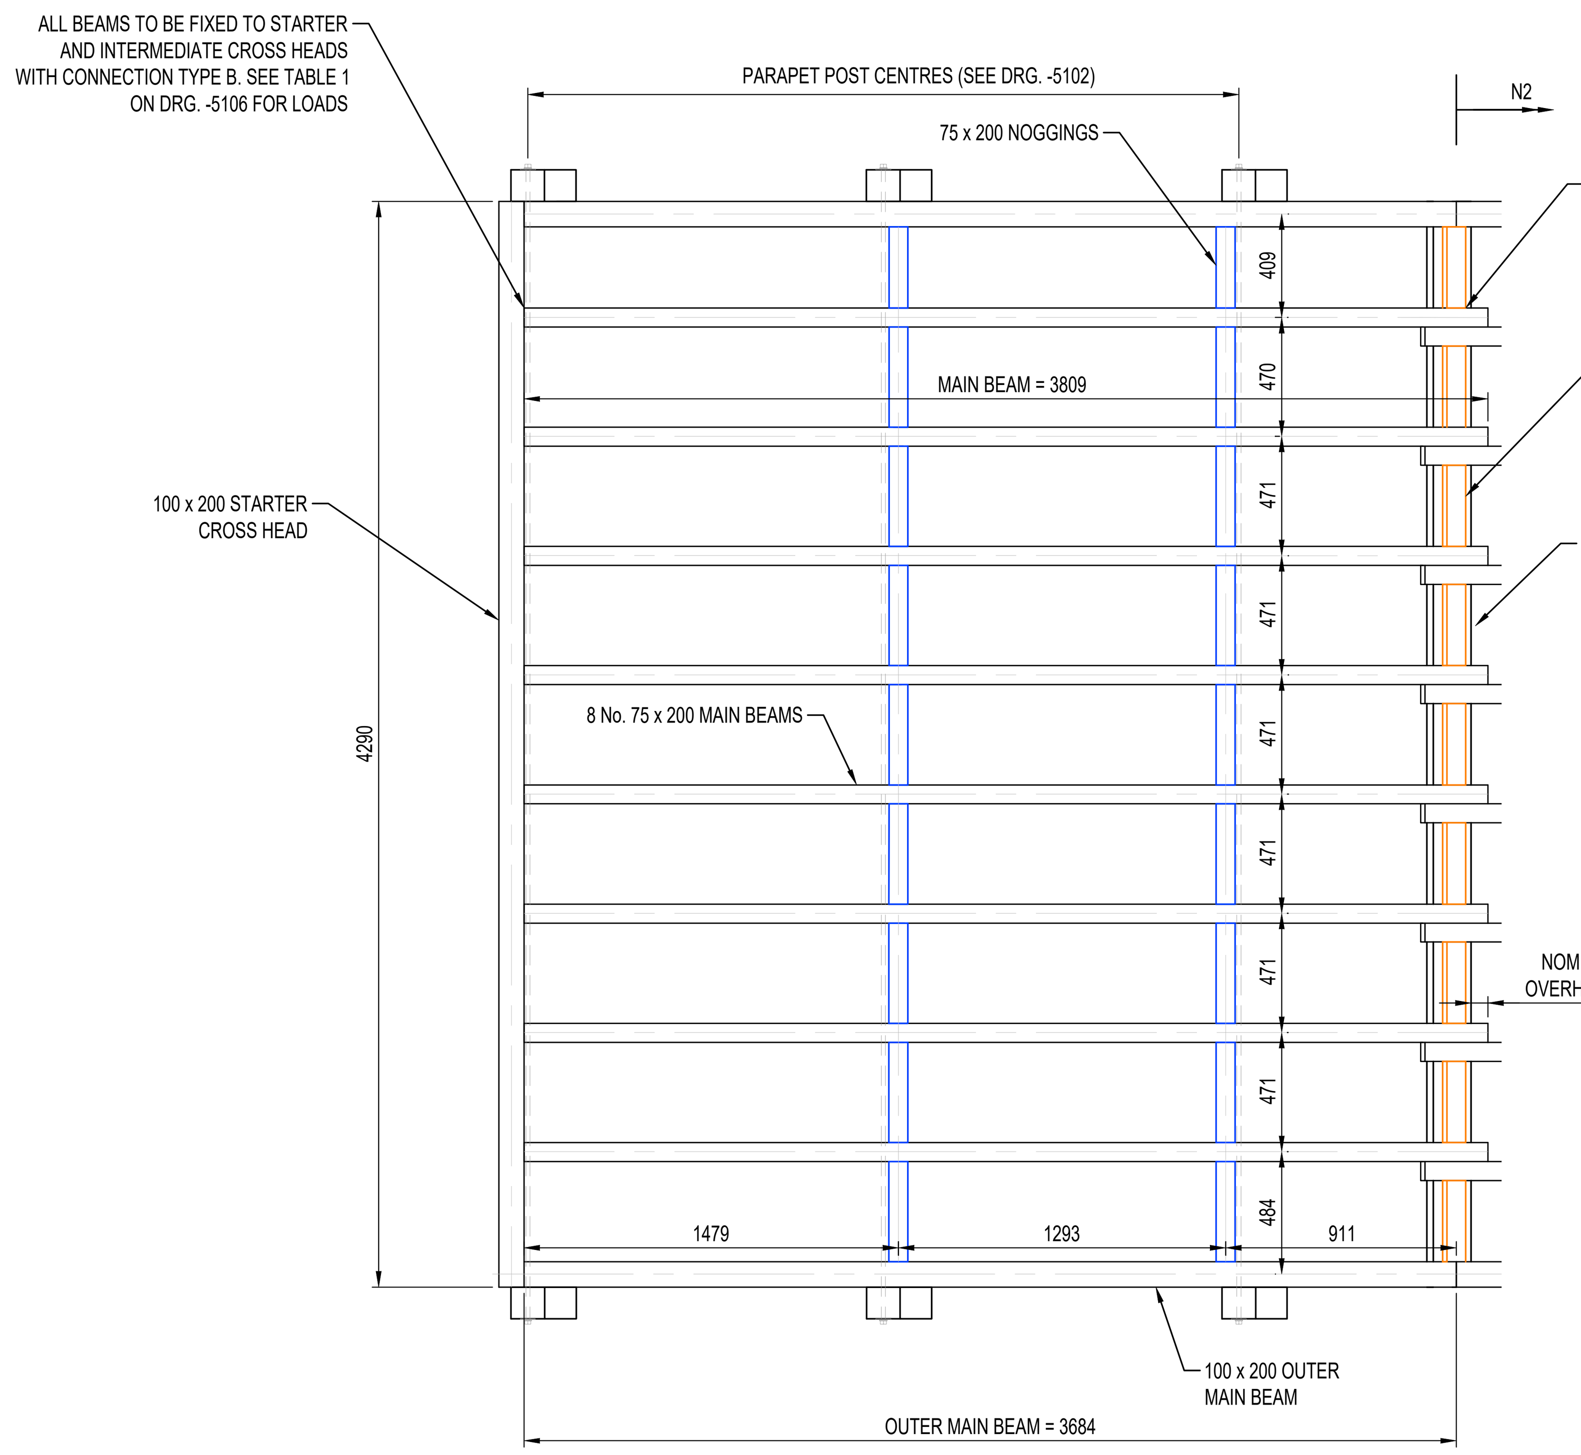


MODULE N1 PLAN

SCALE 1:25

500mm 0 500mm 1000mm 1500mm 2000mm 2500mm

SCALE 1:25

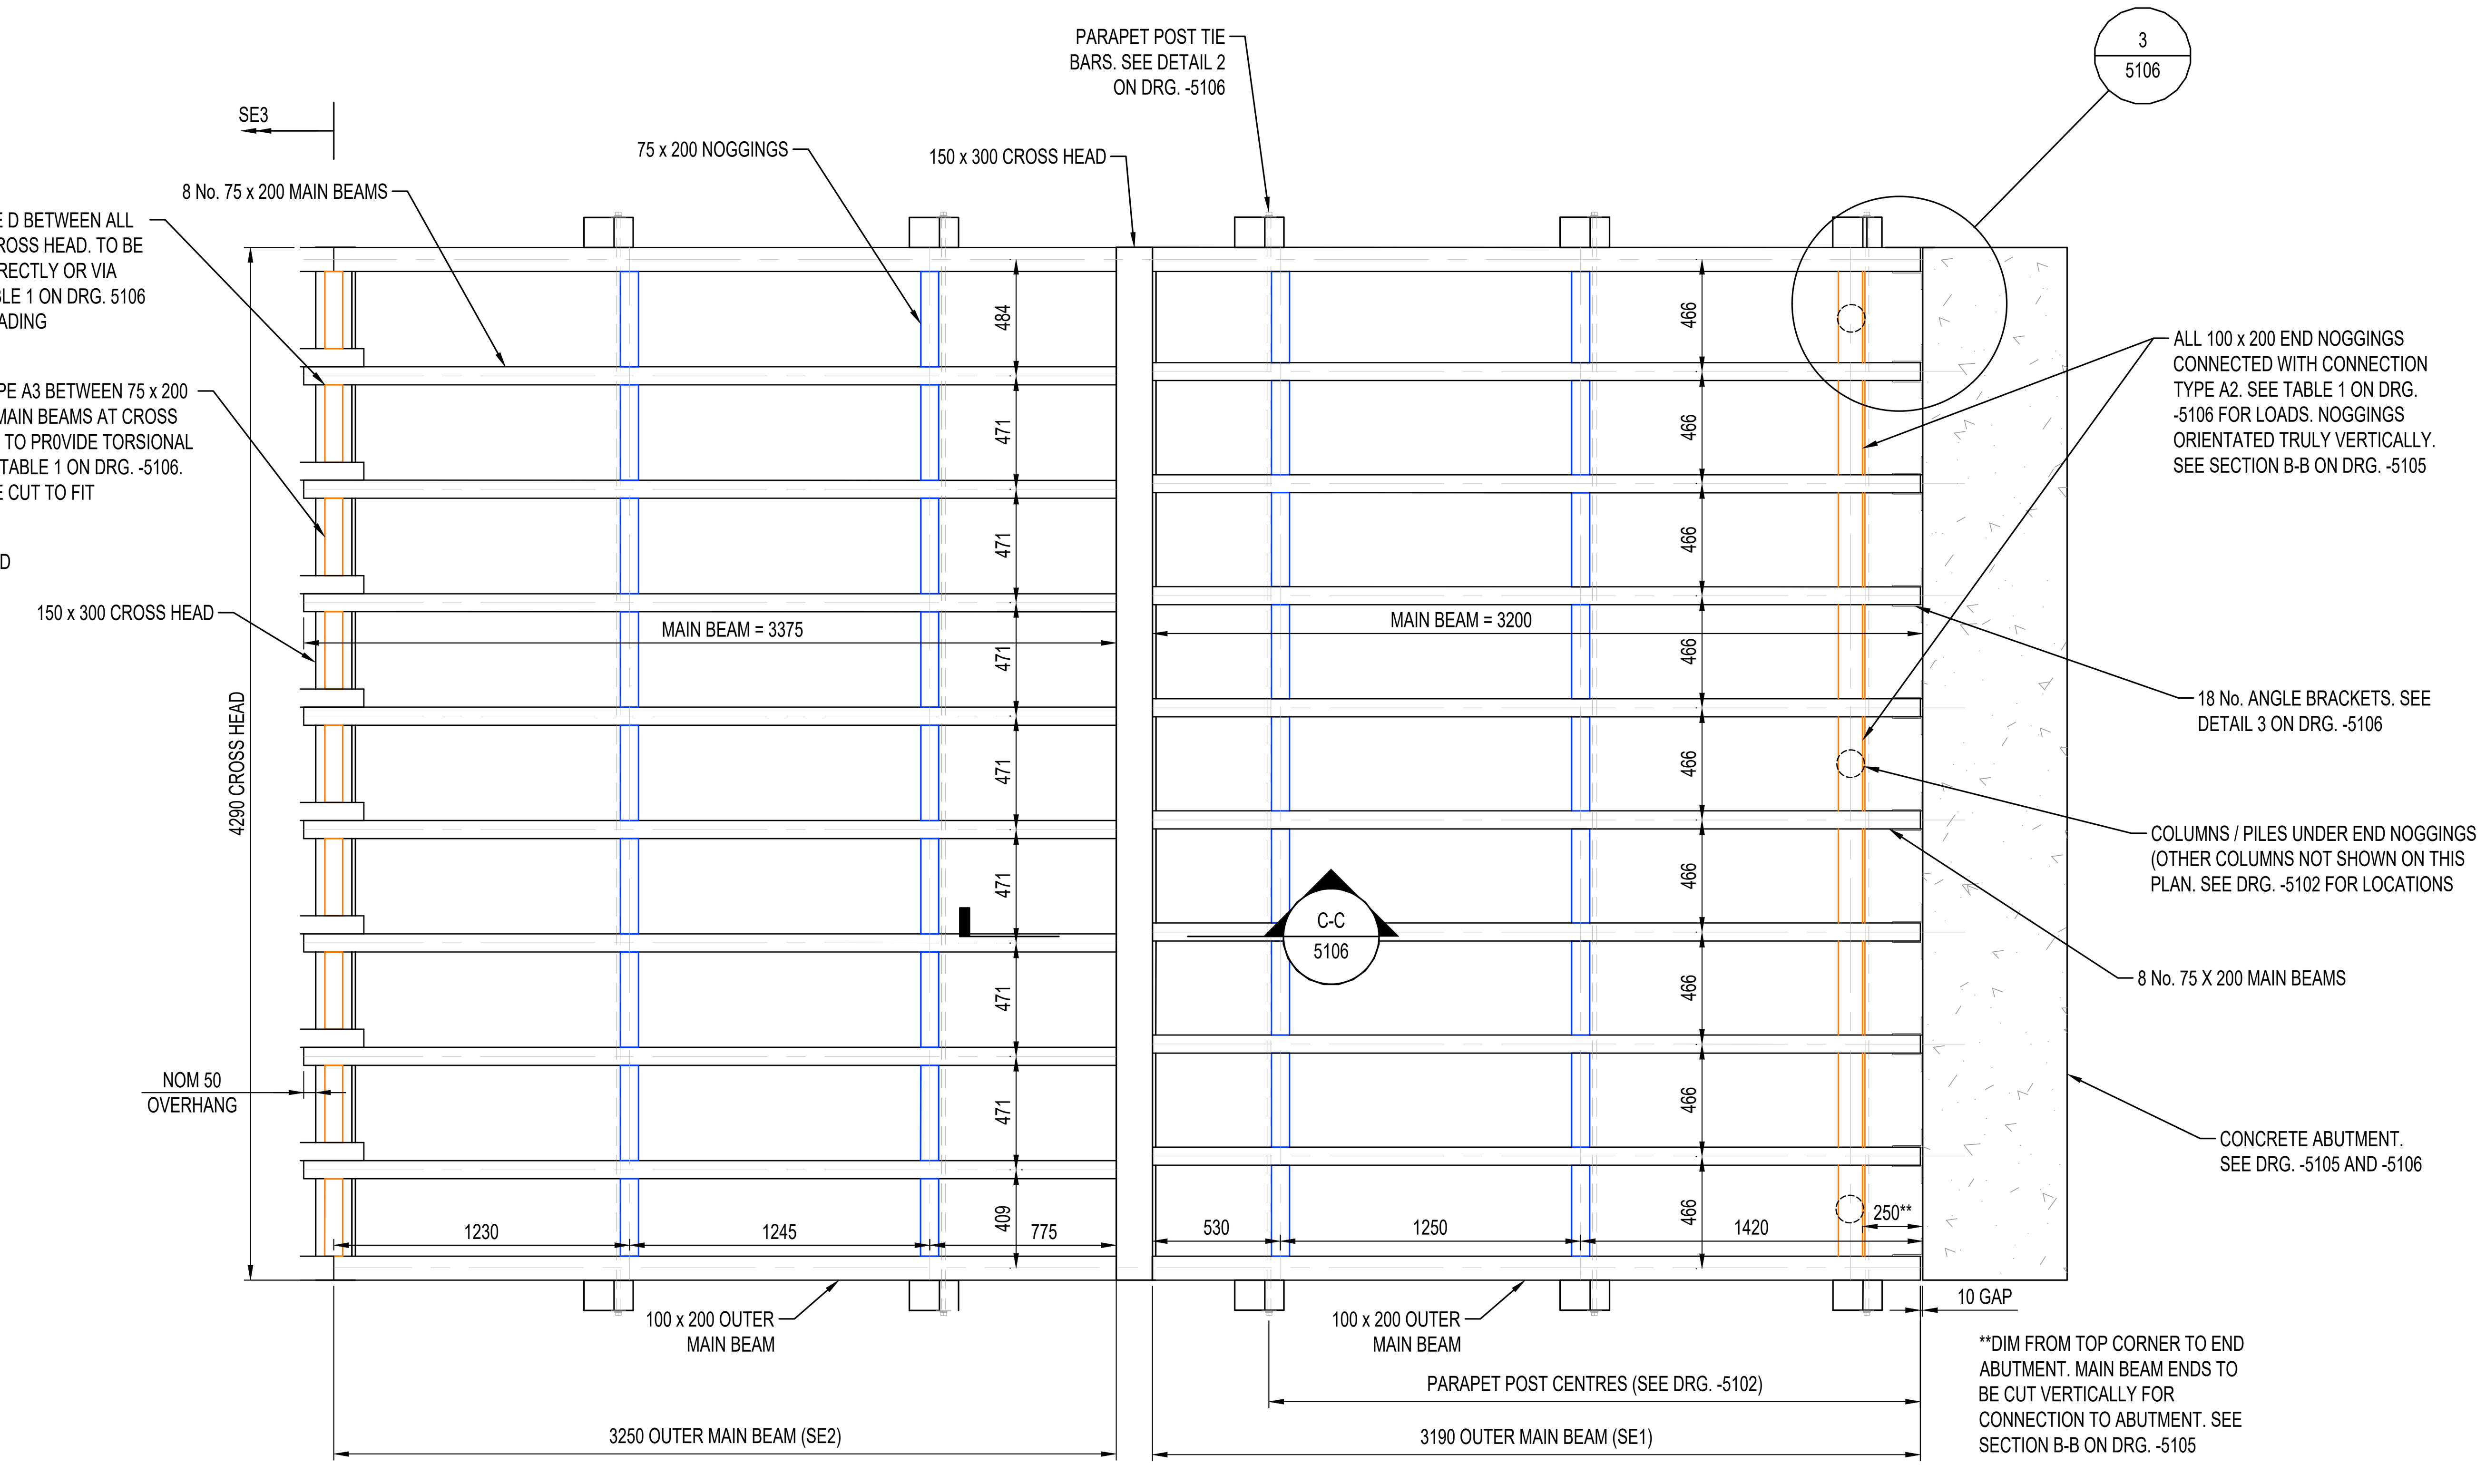

MODULE SE1 & SE2 PLAN

(SW1 & SW2 SIMILAR)


SCALE 1:25

DO NOT SCALE

NOTES:

1. ALL DIMENSIONS ARE IN MILLIMETRES UNLESS NOTED OTHERWISE.
2. ALL LEVELS ARE IN METRES AOD UNLESS NOTED OTHERWISE.
3. THIS DRG. IS TO BE READ IN CONJUNCTION WITH DRGS. WMHP-TG-SRWG1-DR-SE-5101 TO -5103 AND -5105 TO -5107. FOR GENERAL TIMBER AND FASTENER NOTES AND PARAPET POST CENTRES REFER TO DRG. -5102. ALL PARAPET POSTS TO BE TRULY VERTICAL.

KEYPLAN:

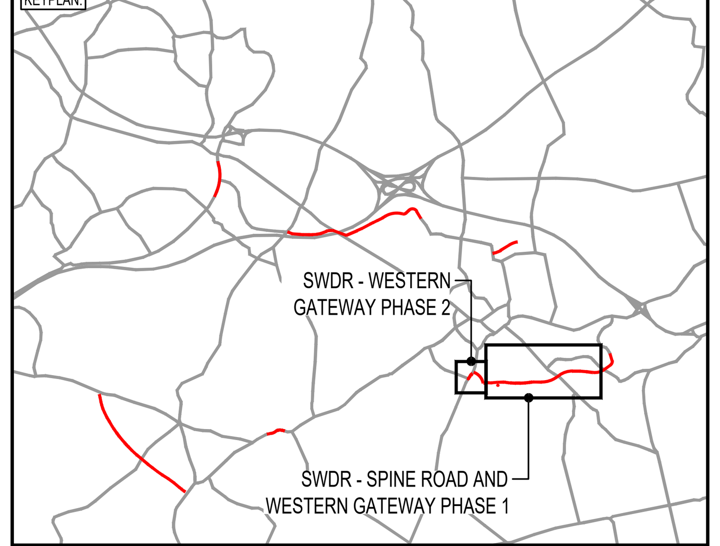

REV	DATE	BY	DESCRIPTION	CHK	APP
P04	07/10/2021	BPH	STRUCTURE NAME UPDATED IN DRG TITLE	KL	CMF
P03	25/08/2021	BPH	FURTHER CAT 2 CHECK COMMENTS ADDRESSED	KL	CMF
P02	26/05/2021	BPH	MINOR CHANGES	KL	CMF

DRAWING STATUS: SUITABLE FOR REVIEW & COMMENT S3

DESIGNER:

Tony Gee and Partners LLP
Hardy House
140 High Street
Esher, Surrey
KT10 9QJ
Tel: 01372 461600
www.tonygee.com
Tony Gee
Consulting Civil, Structural and Geotechnical Engineers

CONTRACTOR: Balfour Beatty

CLIENT: WOKINGHAM BOROUGH COUNCIL

Shute End, Wokingham, Berkshire RG40 1BN
Tel: (0118) 974 6000 Web: www.wokingham.gov.uk

PROJECT: WOKINGHAM MAJOR HIGHWAYS PROGRAMME
SPINE ROAD AND WESTERN GATEWAY PHASE 1

TITLE: NEW GYPSY LANE FOOTBRIDGE / BOARDWALK
STRUCTURE REFERENCE: 3094
MODULES

SHEET 2 OF 2

SCALE @ A1:	CHECKED:		APPROVED:
N/A	KL		CMF
PROJECT NO: C118047	DESIGNED: EPM	DRAWN: TCH	DATE: February 21

DRAWING No: WMHP-TG-SRWG1-DR-SE-5104 REV: P04

File name PABLO\DATA\PROJECTS\2018\C118047\BIM\01-WIP\DRAWINGS\WMHP-TG-SRWG1-DR-SE-5104.DWG, printed on 07 October 2021 23:36:53, by Kl1