This drawing is not to be scaled
The general contractor is to check all dimensions and notify the Architects of any discrepancies or omissions.

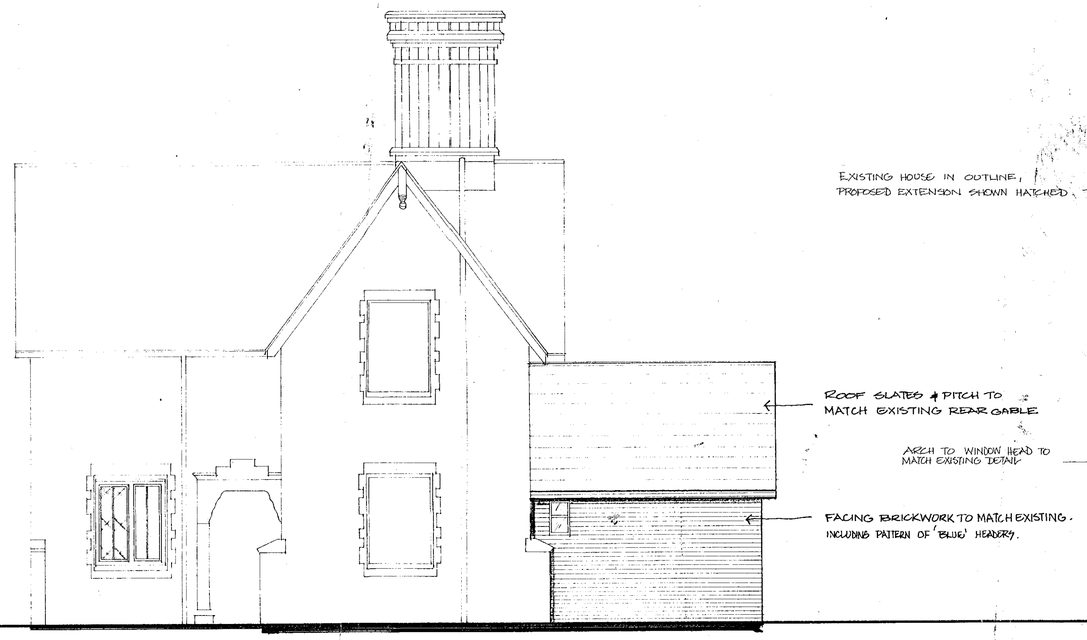

REAR ELEVATION

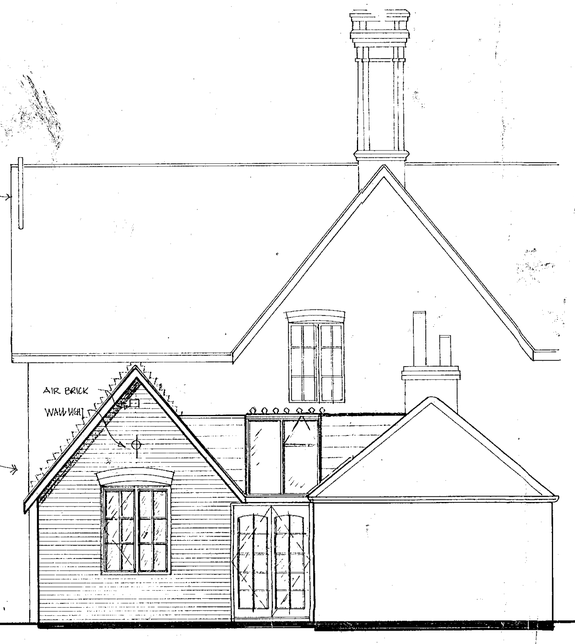

SIDE ELEVATION

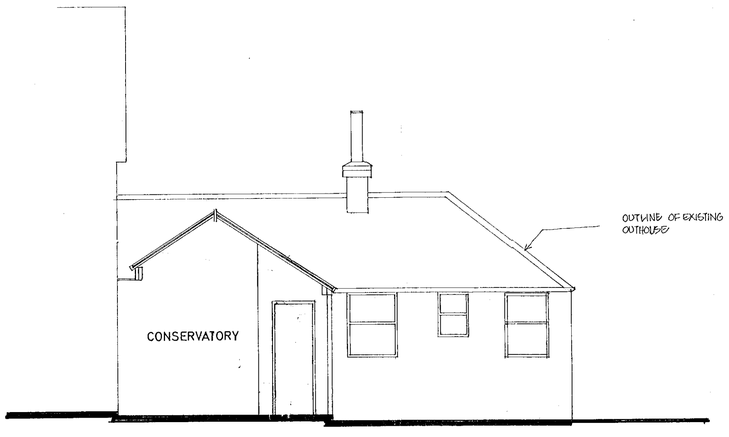

SECTIONAL ELEVATION

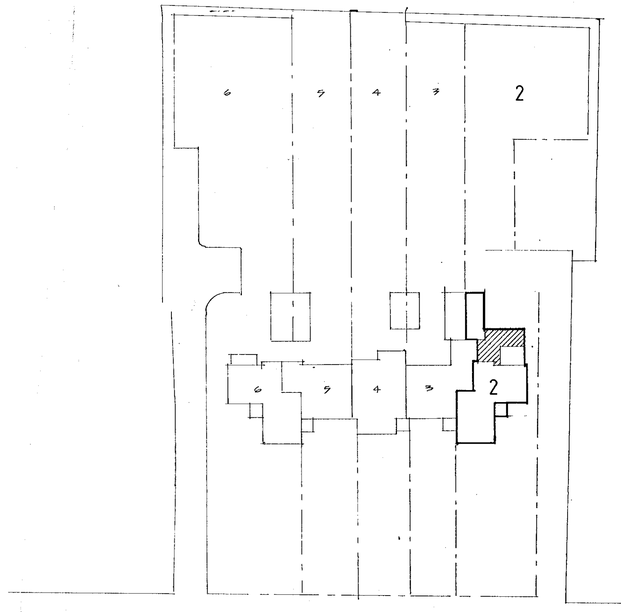

SITE & LOCATION PLAN

ARC DRAWING SERVICES
Architectural Drawing Services
51 Kestrel Way, Wokingham, Berkshire RG11 2TU.
Tel: Wokingham (0734) 790331

Client
MR & MRS BELTON

Project
2 UPPER TERRACE
BEARWOOD ROAD

Title
PROPOSED ELEVATIONS

Scale 1:50

Date 11.89 Drn

Job No 8944 Drg No 03 B