

SOUTH ELEVATION

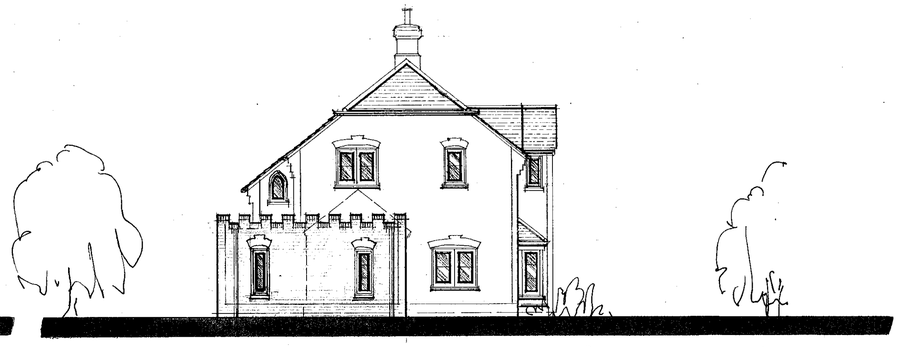

WEST ELEVATION

Roof: Lead sheet or high performance felt system, colour grey
Walls: Orange castilated quoins window surrounds arches and plinths with rustic red infill
Windows: Dark oak stained timber

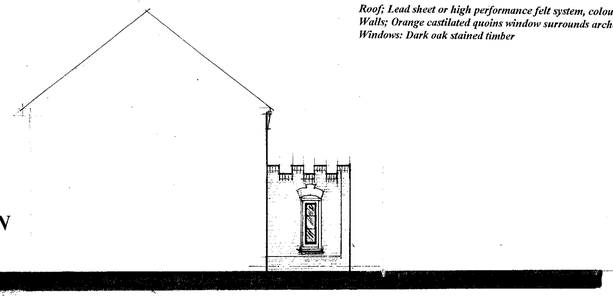

EAST ELEVATION

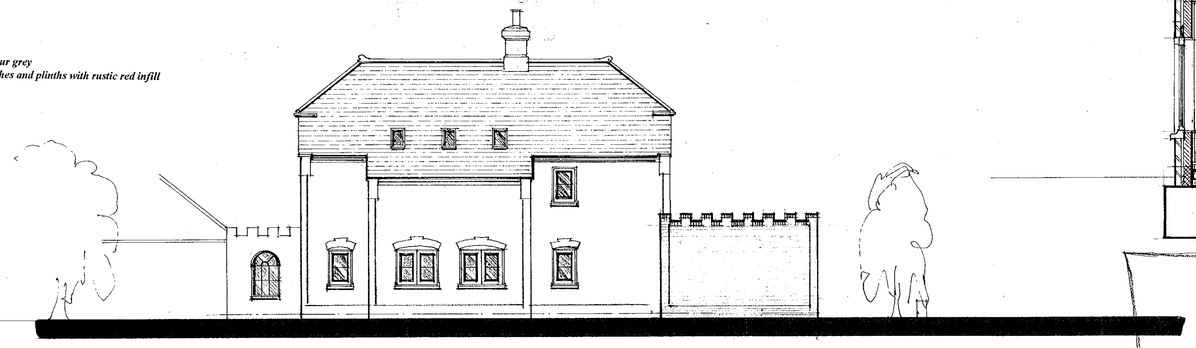

NORTH ELEVATION

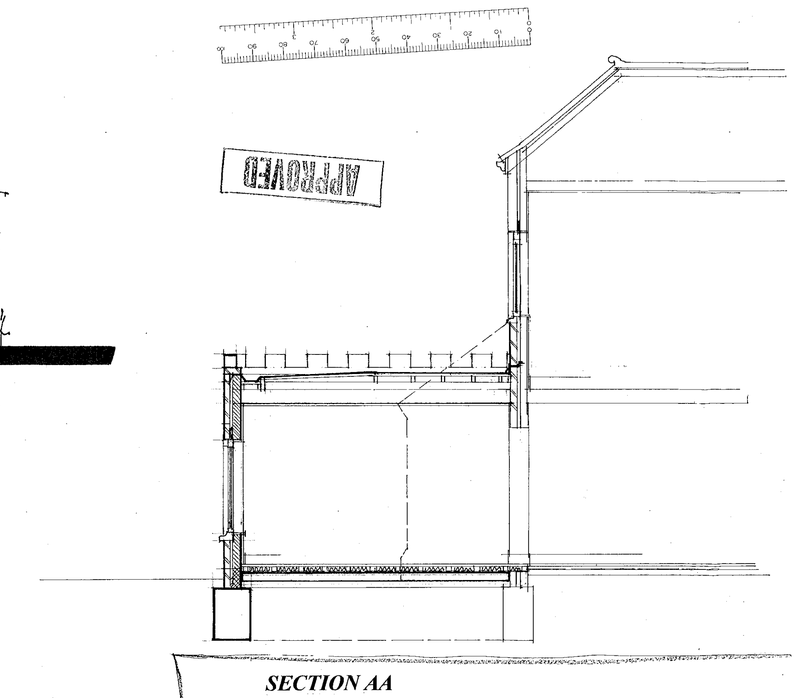

SECTION AA

GROUND FLOOR PLAN

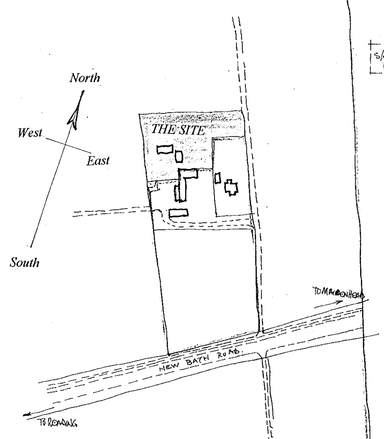

LOCATION PLAN scale 1:2500

SITE PLAN Scale 1:200

Proposal
PROPOSED EXTENSION.

Drawing
PLANS AS PROPOSED

Site
LODDON PARK FARM, TWYFORD, BERKSHIRE.

Date April 00 Scale 1:100 & 1:50 Drawing No D 532-01 A

COLIN DAWSON & ASSOCIATES
Architectural Design & Building Surveying.
MALVERN HOUSE
1 MALVERN WAY
TWYFORD
READING, BERKSHIRE. RG10 9PY.
Tel: (0118) 9343322 Fax: (0118) 9343322.

05 MAY 2000 14 11

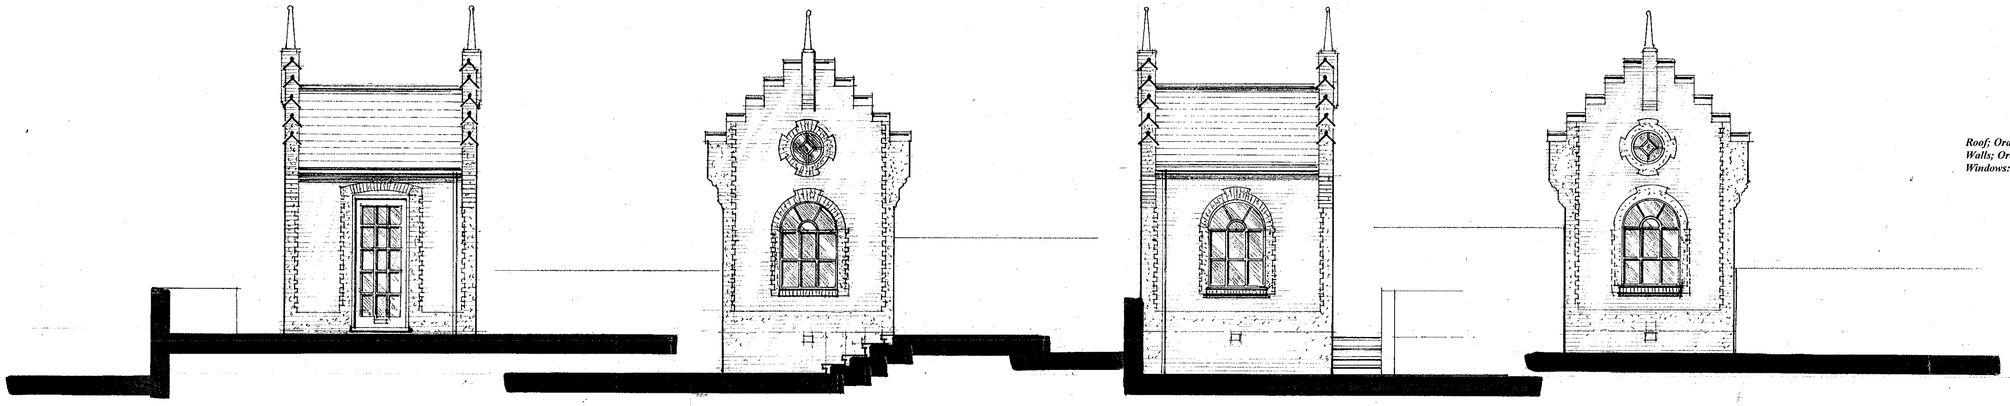

Roof: Orange interlocking clay tiles with matching ridge tiles
Walls; Orange castilated quoins window surrounds arches and plinths with rustic red infill
Windows: reclaimed white painted metal

NORTH ELEVATION ***EAST ELEVATION*** ***SOUTH ELEVATION*** ***WEST ELEVATION***

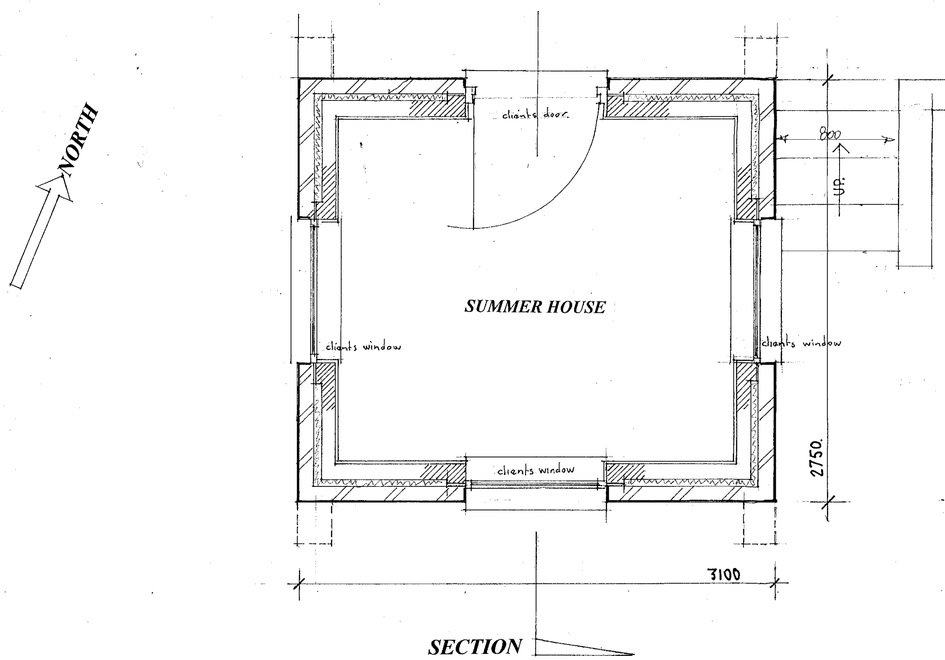

SECTION ***FLOOR PLAN***

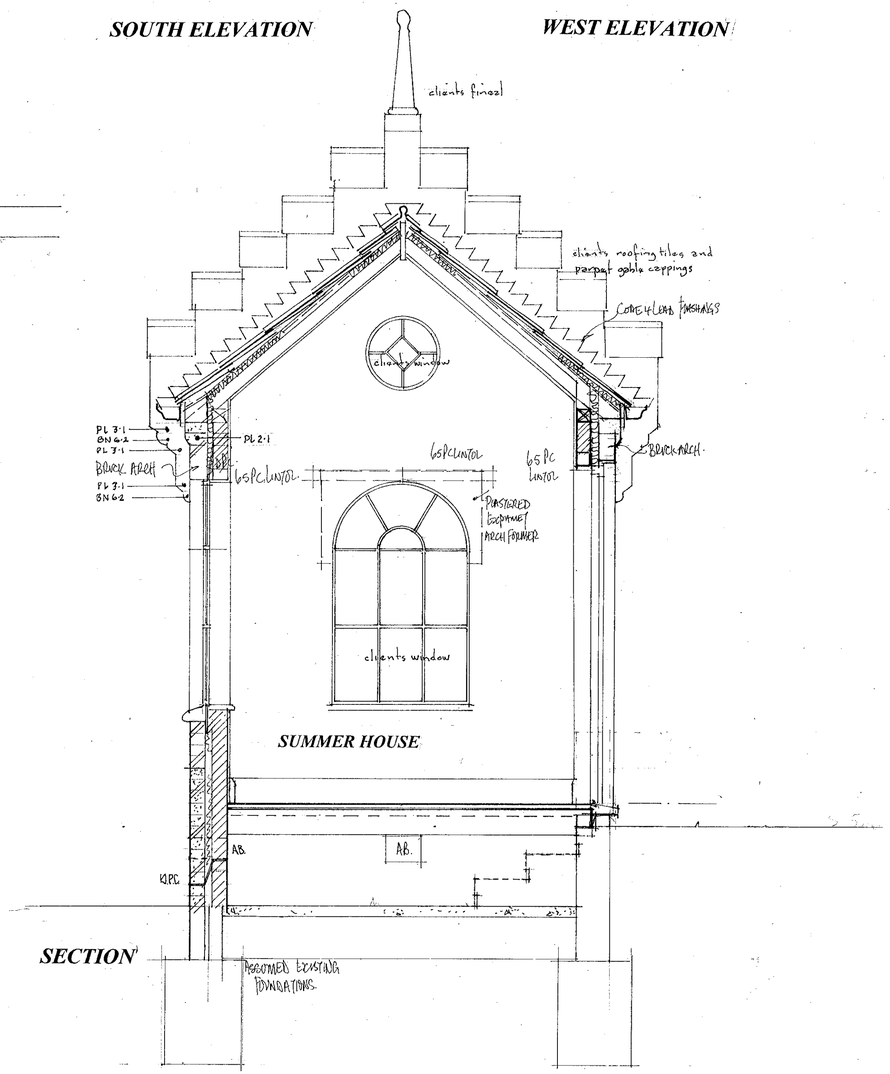

SECTION

APPROVED

0 10 20 30 40 50 60 70 80 90 100

Proposal *PROPOSED EXTENSION.* *Drawing* *PLANS AS PROPOSED*

Site

LODDON PARK FARM TWYFORD BERKSHIRE

Date ***April 00*** *Scale* ***1:20 & 1:50*** *Drawing No* ***D 532-02***

COLIN DAWSON & ASSOCIATES
Architectural Design & Building Surveying.
MALVERN HOUSE
1 MALVERN WAY
TWYFORD
READING. BERKSHIRE. RG10 9PY
Tel:. **(0118) 9343322** *Fax:* **(0118) 9343322.**

05 MAY 2000* 1411