Detail 2 Scale 1:25

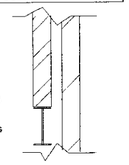

Cut outer skin back
& insert 203 x 102 x 23 kg UB
to support brickwork above
on concrete cast pad stones
& dry pack above

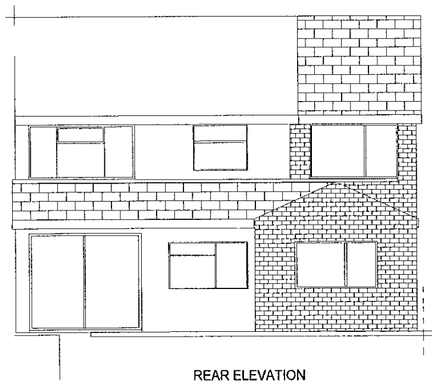

REAR ELEVATION

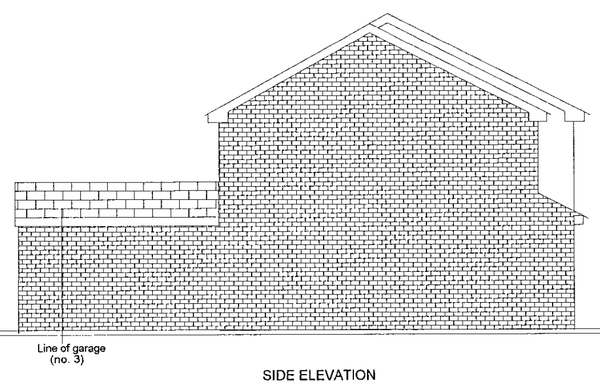

Line of garage
(no. 3)

SIDE ELEVATION

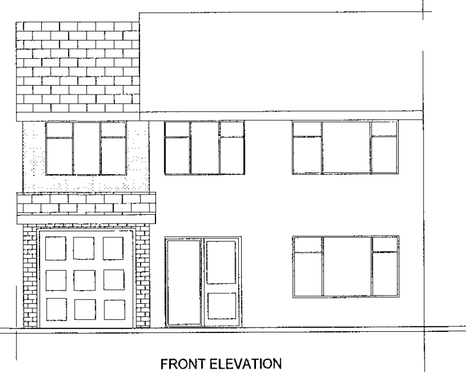

FRONT ELEVATION

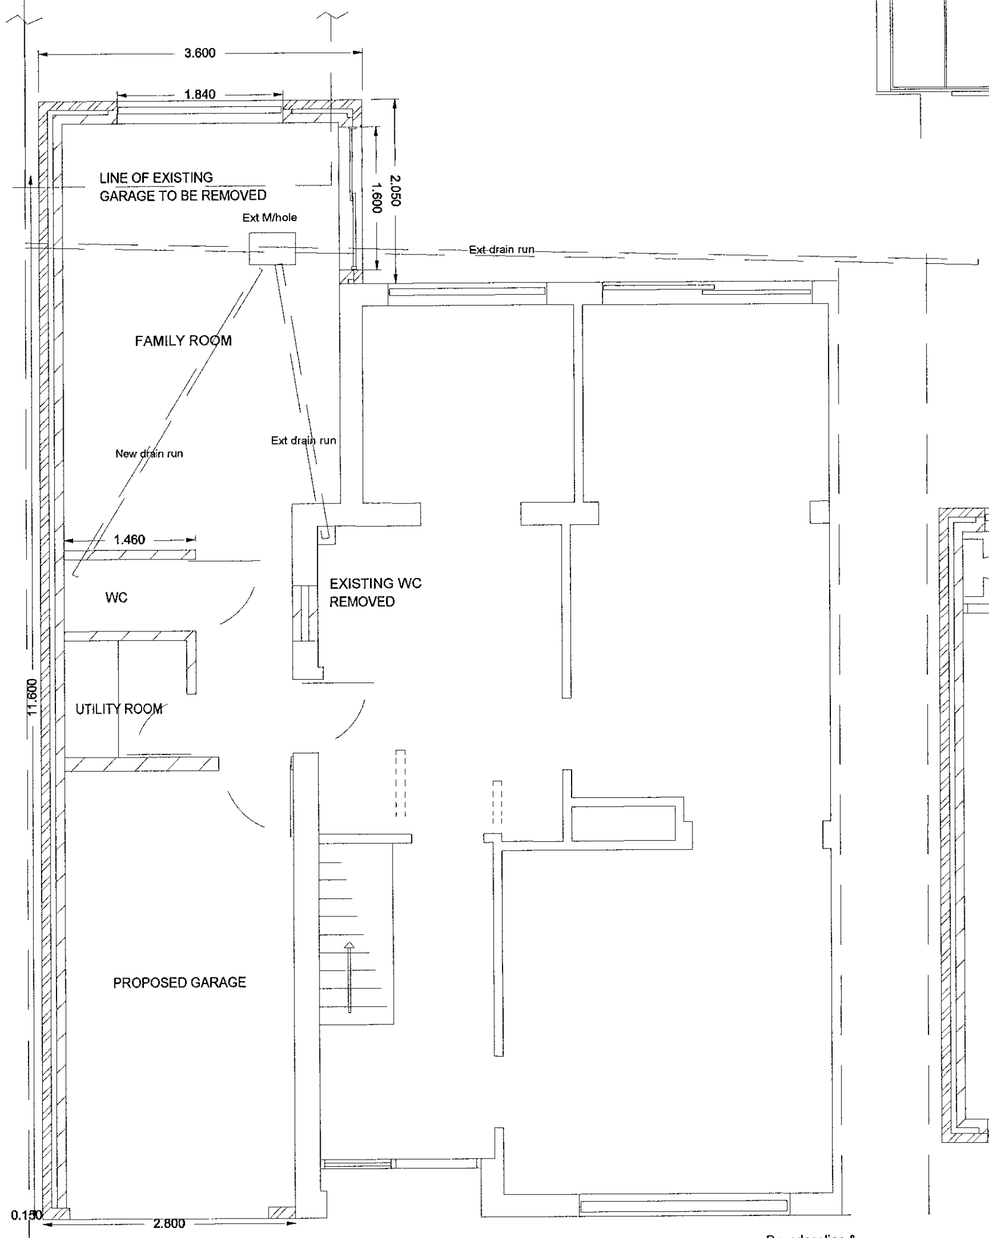

GROUND FLOOR PLAN

FIRST FLOOR PLAN

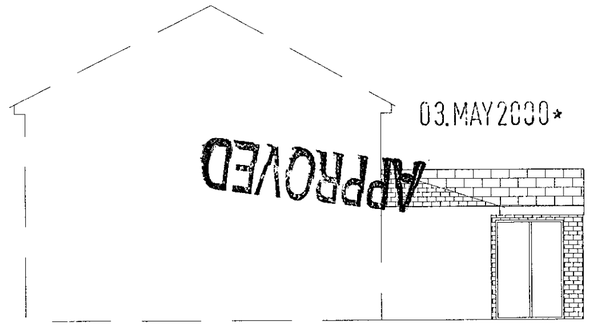

SIDE ELEVATION

03.MAY2000* 14i2

APPROVED

Notes: All dimensions are to be confirmed on site.
Drawing produced for the purpose of building regulation only
All external materials to match existing

FOR BUILDING NOTES SEE DRAWING GP/KC2/23-11/F

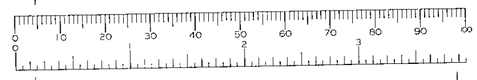

BPC Services

Hawkhurst, Headley Road East, Woodley, Reading, RG5 4UA

Tel: 0118 969 6226 Fax: 0118 969 6336

Client: Mr & Mrs Mandalos

Site: 2 Kibblewhite Crescent, Twyford, Berks

Type: Proposed floor plan & elevation

Scale 1:50 / 1:100 Dwg no. GP/KC2/23-11/G

26/7/00.

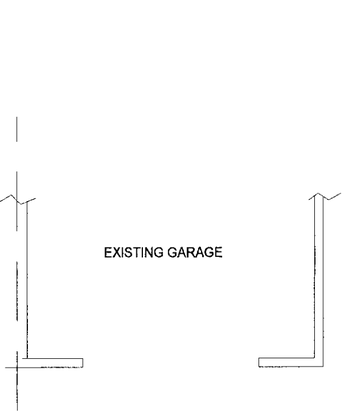



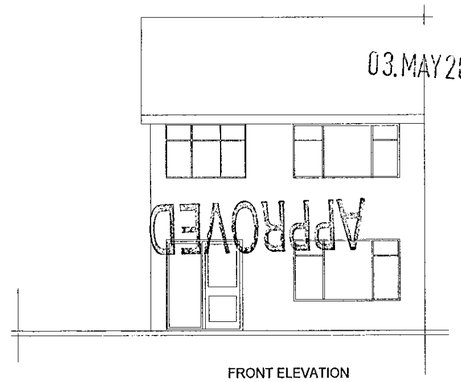

03.MAY2000* 14
APPROVED

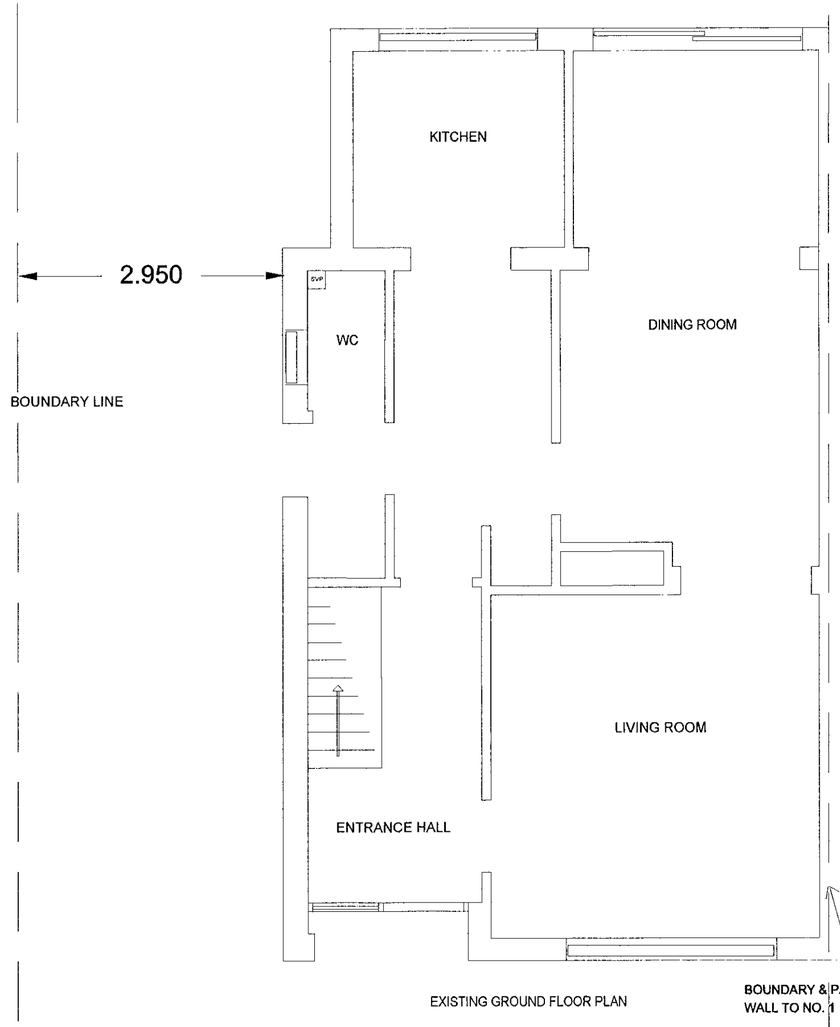

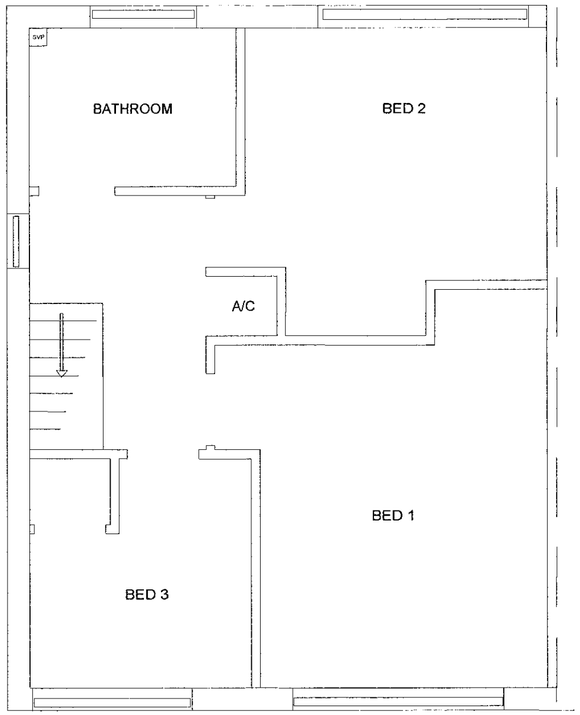

NO. 1

Notes: All dimensions are to be confirmed on site.
Drawing produced for the purpose of planning application only
All external materials to match existing

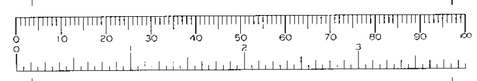

BPC Services
Unit B, Hawkhurst House, Headley Road East, Woodley
Reading, Berkshire, RG5 4UA
Tel: 0118 969 6226 Fax: 0118 969 6336

Client: Mr & Mrs Mandalos

Site: 2 Kibblewhite Crescent, Twyford, Berks

Type: Existing floor plan & elevation

Scale 1:50 / 1:100 Dwg no. GP/KC2/23-11/A