DO NOT SCALE
Any discrepancies to be referred to Izod Design.
This drawing remains the Copyright of Izod Design.

REVISIONS

Date	Description	Ref.



SOUTH ELEVATION

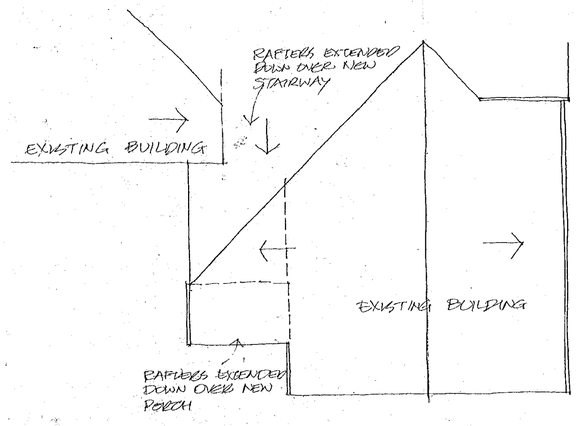

PART ROOF PLAN

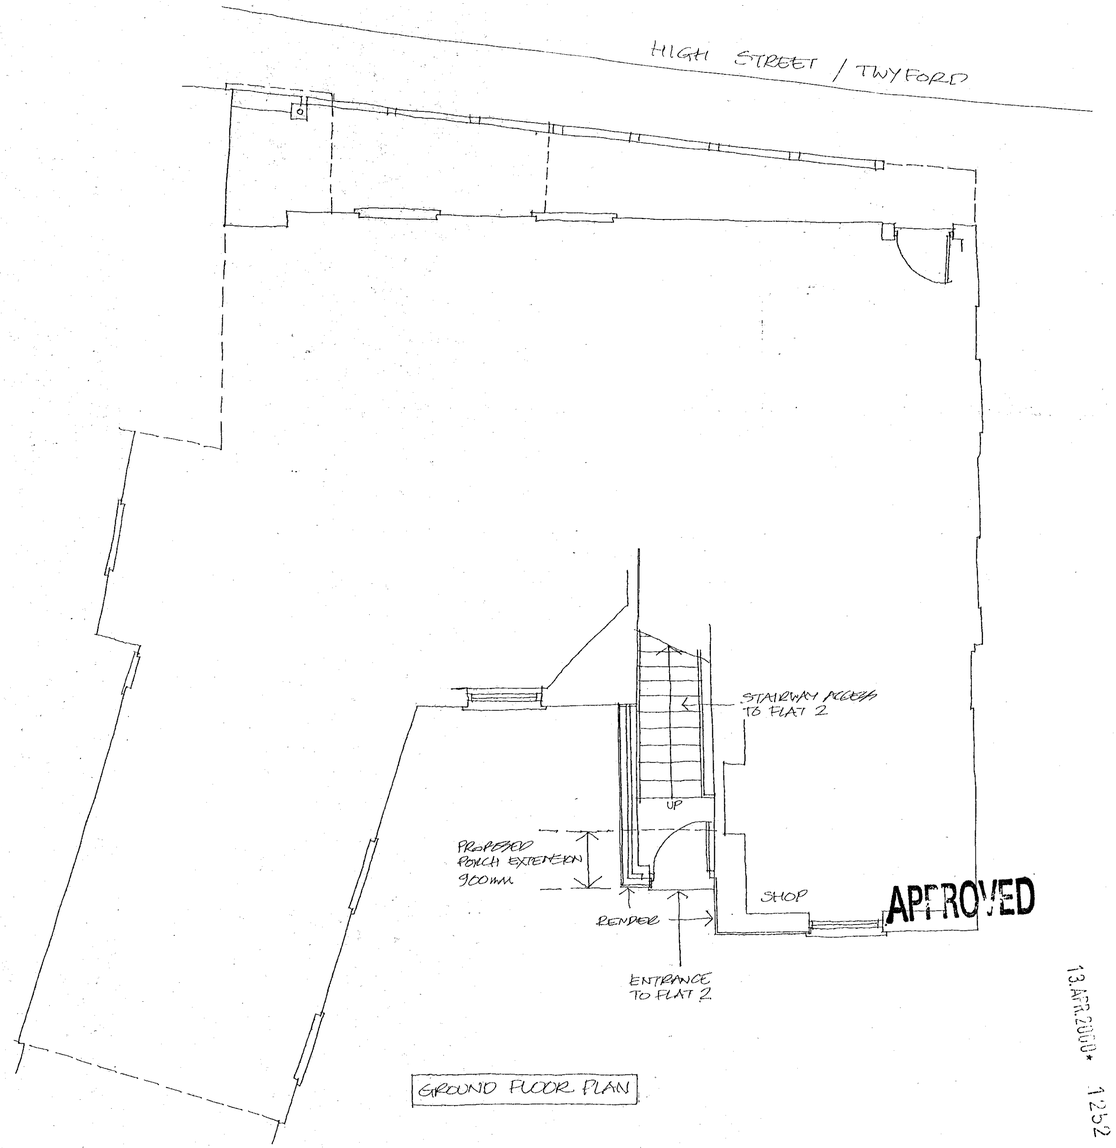

GROUND FLOOR PLAN

APPROVED

13 APR 2000

1:252

TO BE READ IN CONJUNCTION WITH DRAWING 2631/117A

Izod DESIGN

Chartered Architects
Landscape Consultants

14 Milton Road Wokingham
Berkshire RG40 1DB
Telephone 0118 977 0075
Facsimile 0118 977 0057

Client
TVHA/ZENITH

Project
15-17 HIGH STREET
TWYFORD

Description
PROPOSED
PORCH EXTENSION

Scale	1:50/1:100
Project No.	2631
Drawing No.	118
Revision	Date 7 APR 00

MY 443454 R

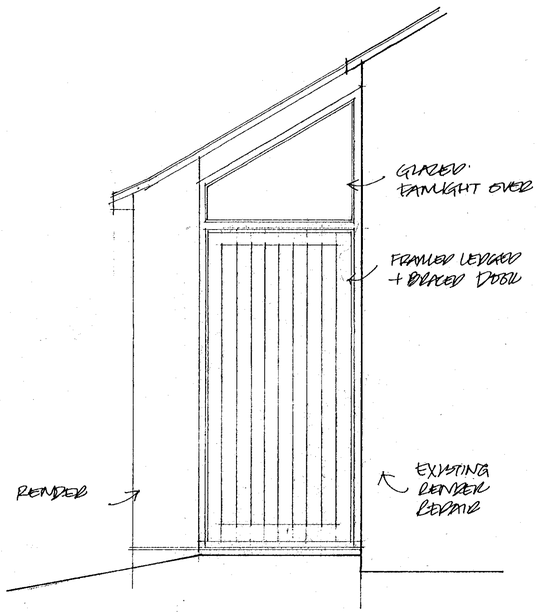

FRONT ELEVATION (SOUTH) 1:20

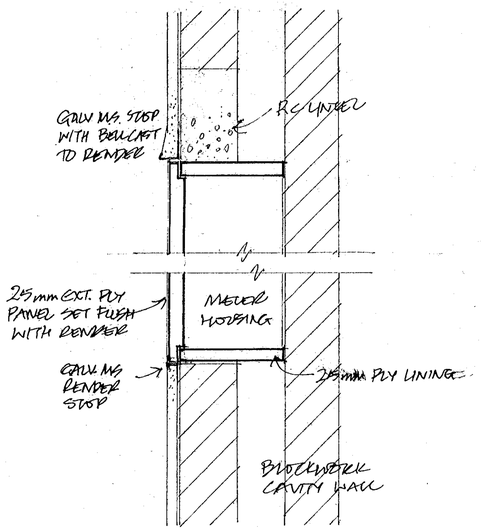

DETAIL 1:5 METER HOUSINGS

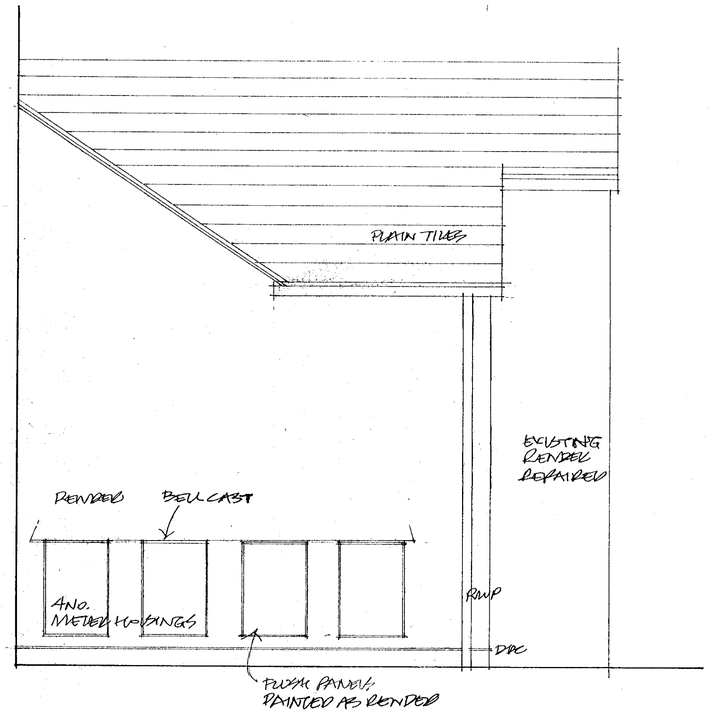

SIDE (WEST) ELEVATION 1:20

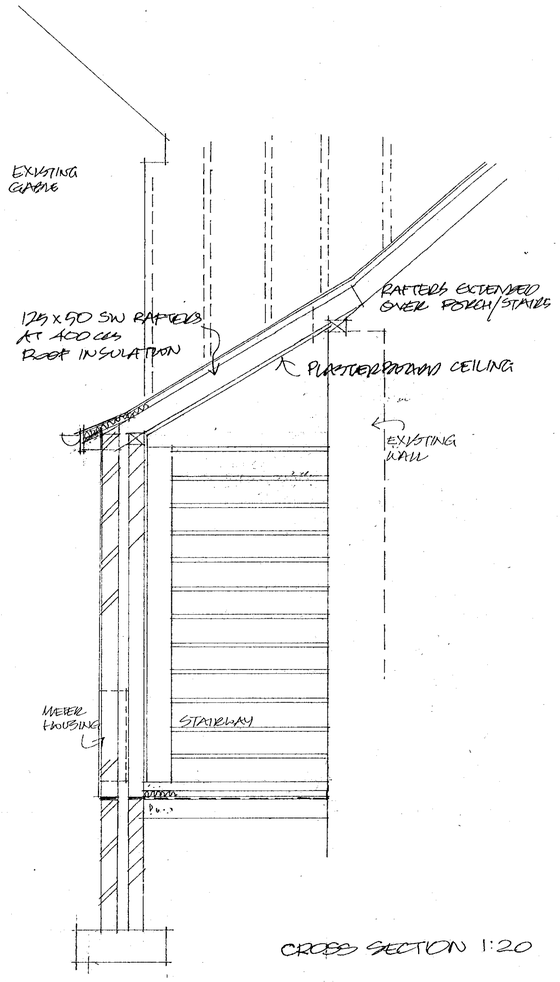

CROSS SECTION 1:20

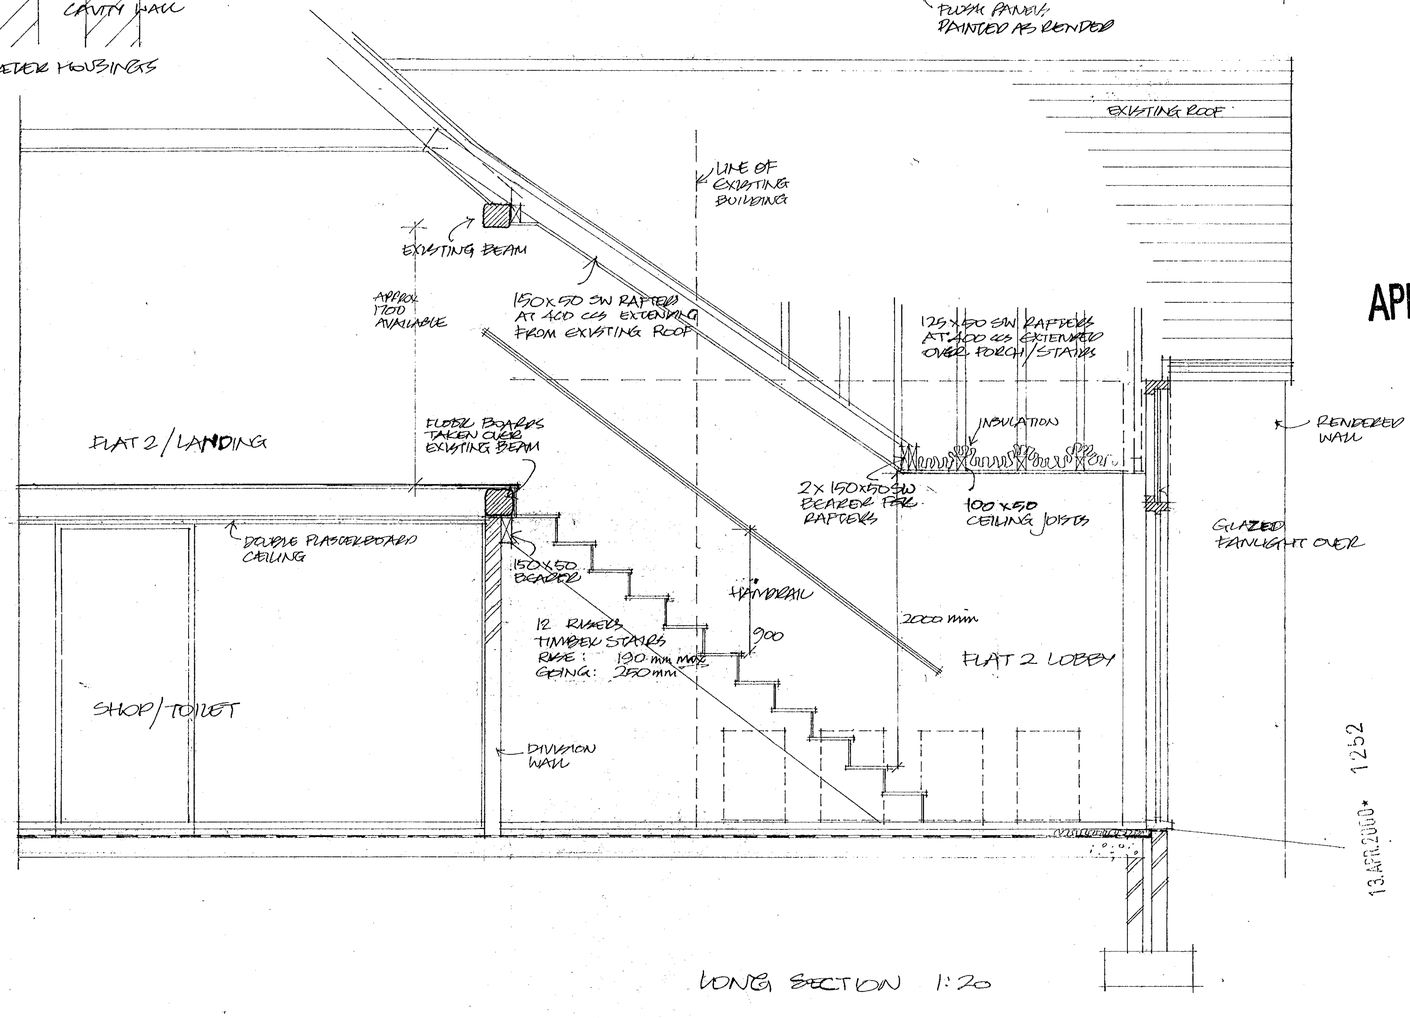

LONG SECTION 1:20

APPROVED

13.APR.2000 1252

DO NOT SCALE
Any discrepancies to be referred to Izod Design.
This drawing remains the Copyright of Izod Design.

REVISIONS

Date	Description	Ref.
7.4.00	WINDOW REMOVED LOBBY CEILING REVISED	A

Izod DESIGN
Chartered Architects
Landscape Consultants
14 Milton Road Wokingham
Berkshire RG40 1DB
Telephone 0118 977 0075
Facsimile 0118 977 0057

Client
ZENITH/TVHA

Project
15-17 HIGH STREET
TWYFORD

Description
FLAT 2
STAIRCASE/ENTRANCE
DETAILS

Scale 1:20
Project No. 2631
Drawing No. 117
Revision A Date 7 APR 00

MY 443454 R