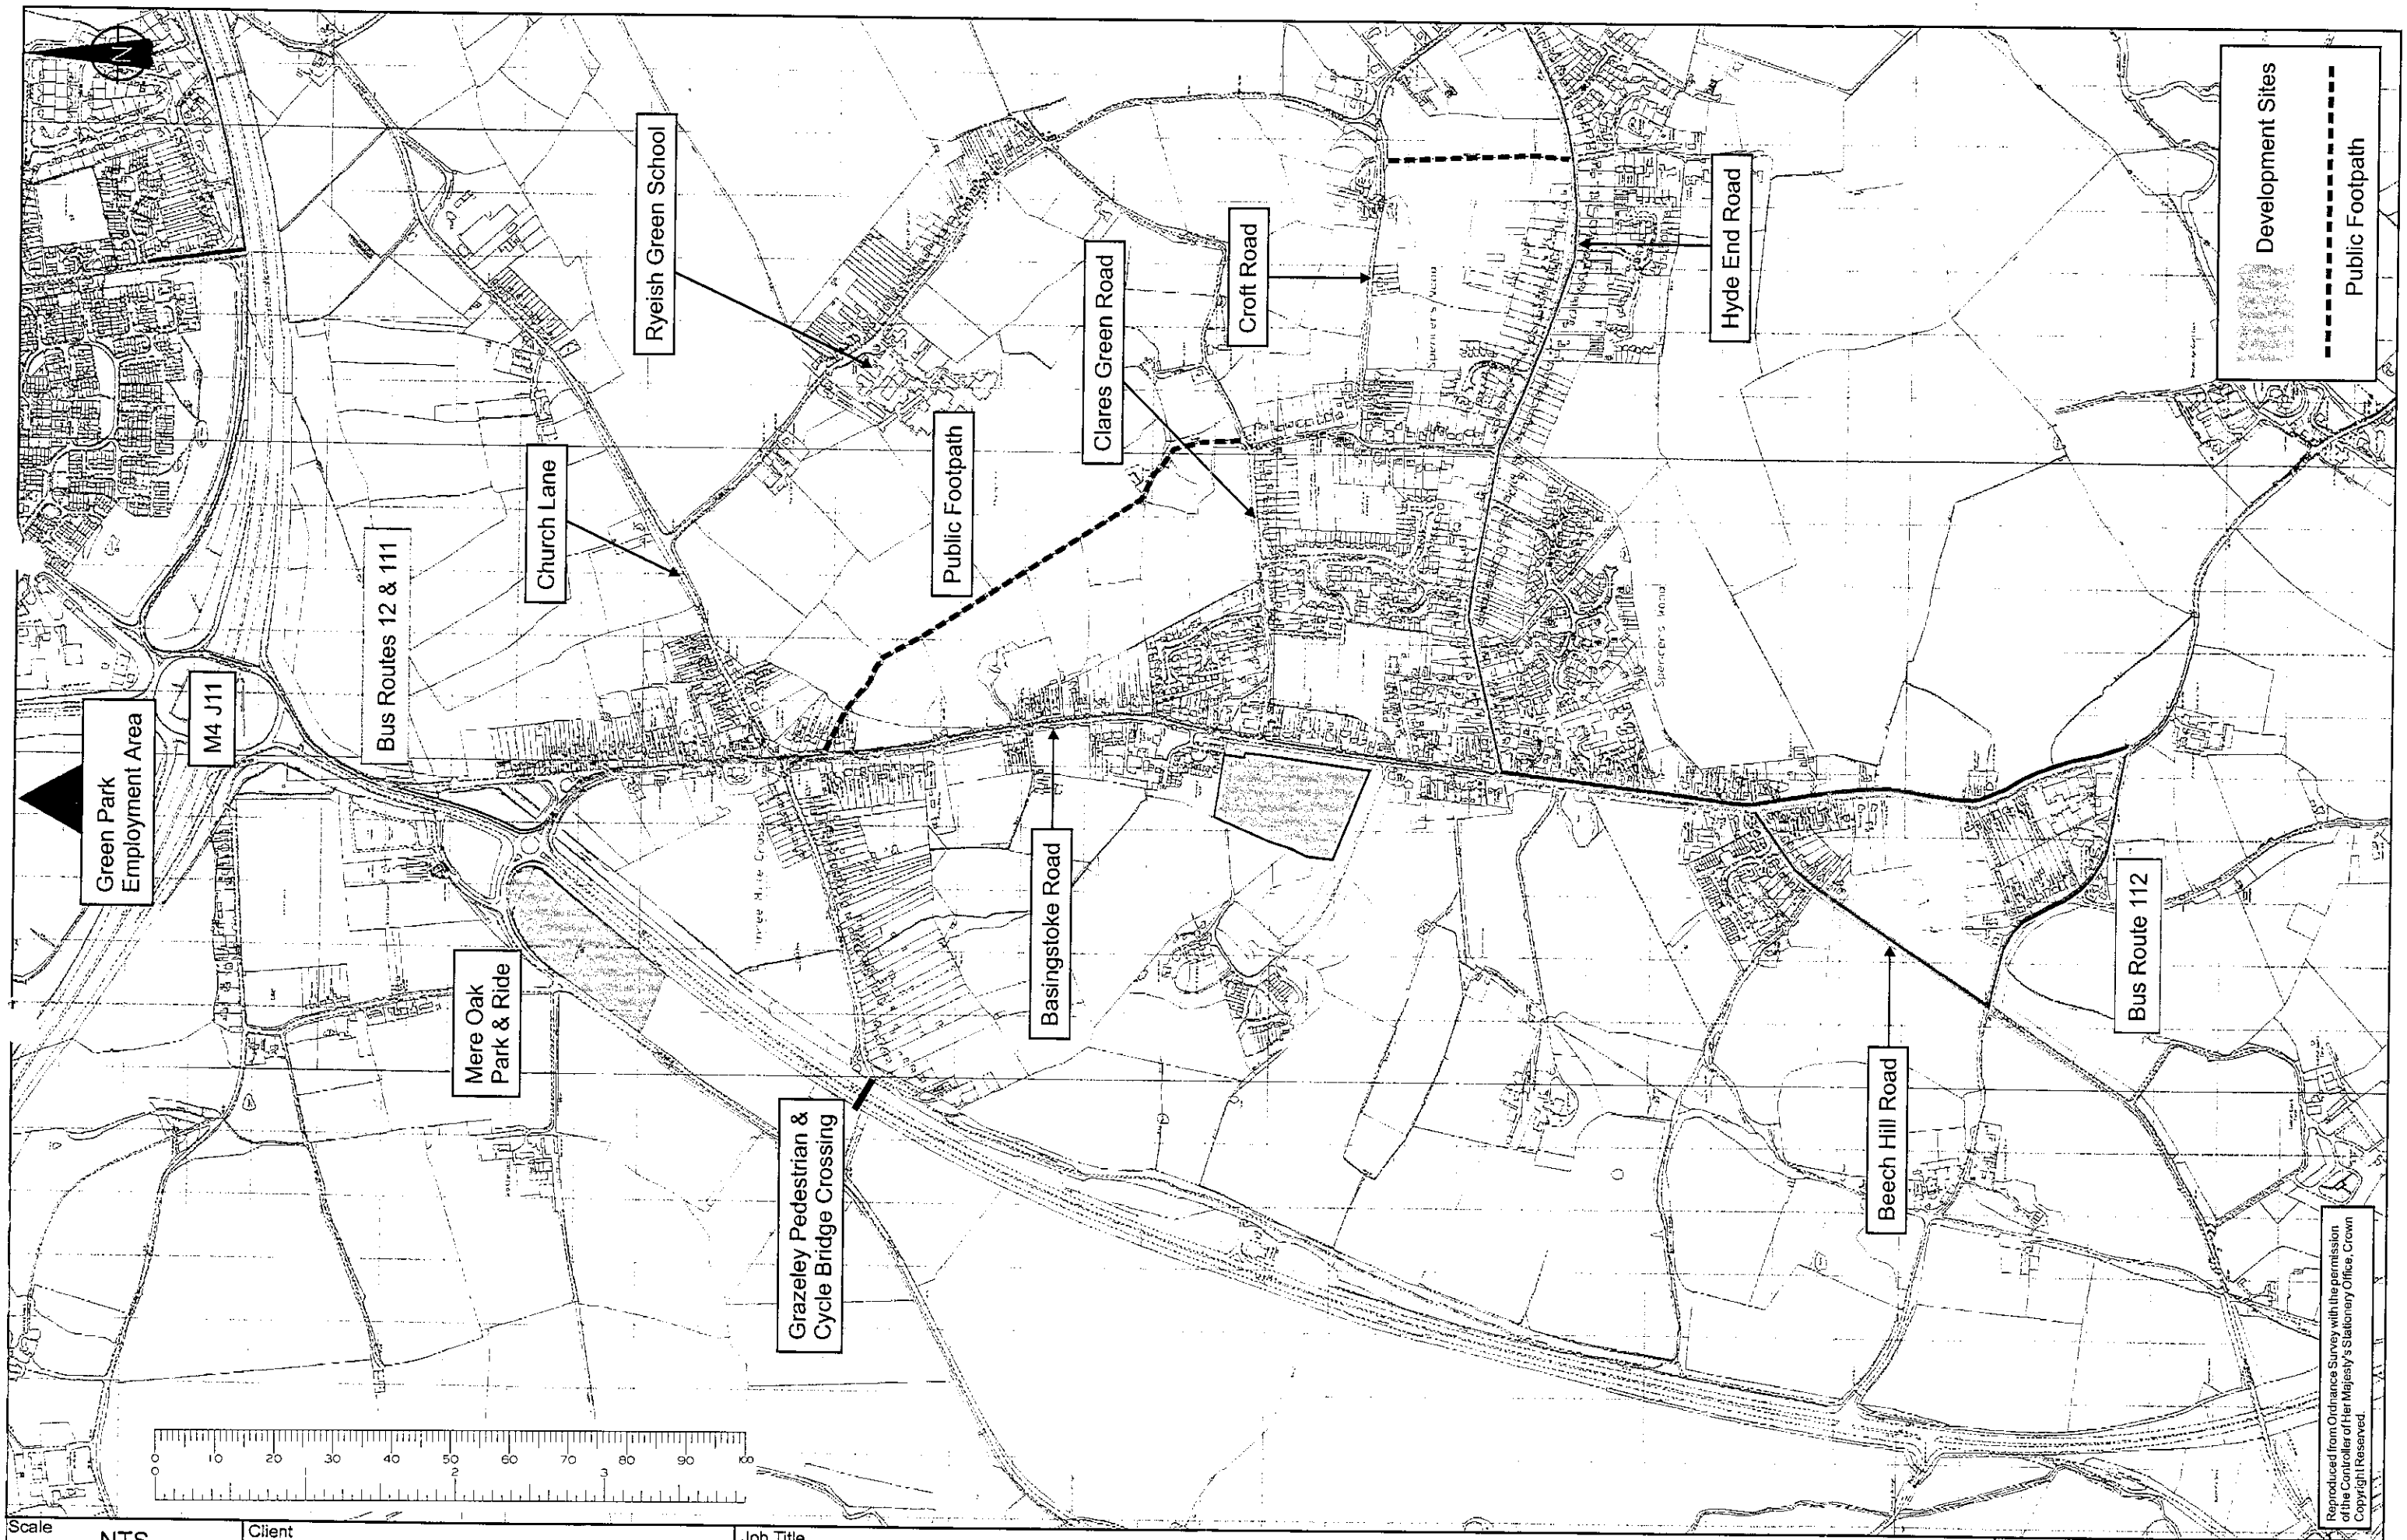

Scale: NTS	Client: **Fairclough, Twigden, Bryant**	Job Title: **Spencers Wood, Reading**	Buchanan Consulting Engineers Newcombe House - 43-45 Notting Hill Gate - London W11 3QD Tel. 0171 309 9055 Fax. 0171 309 9056
Date: 20/03/00		Drawing Title: **Development Sites Location Plan**	Job No: **Q701** Fig. 4.1
Drawn: A.B.			

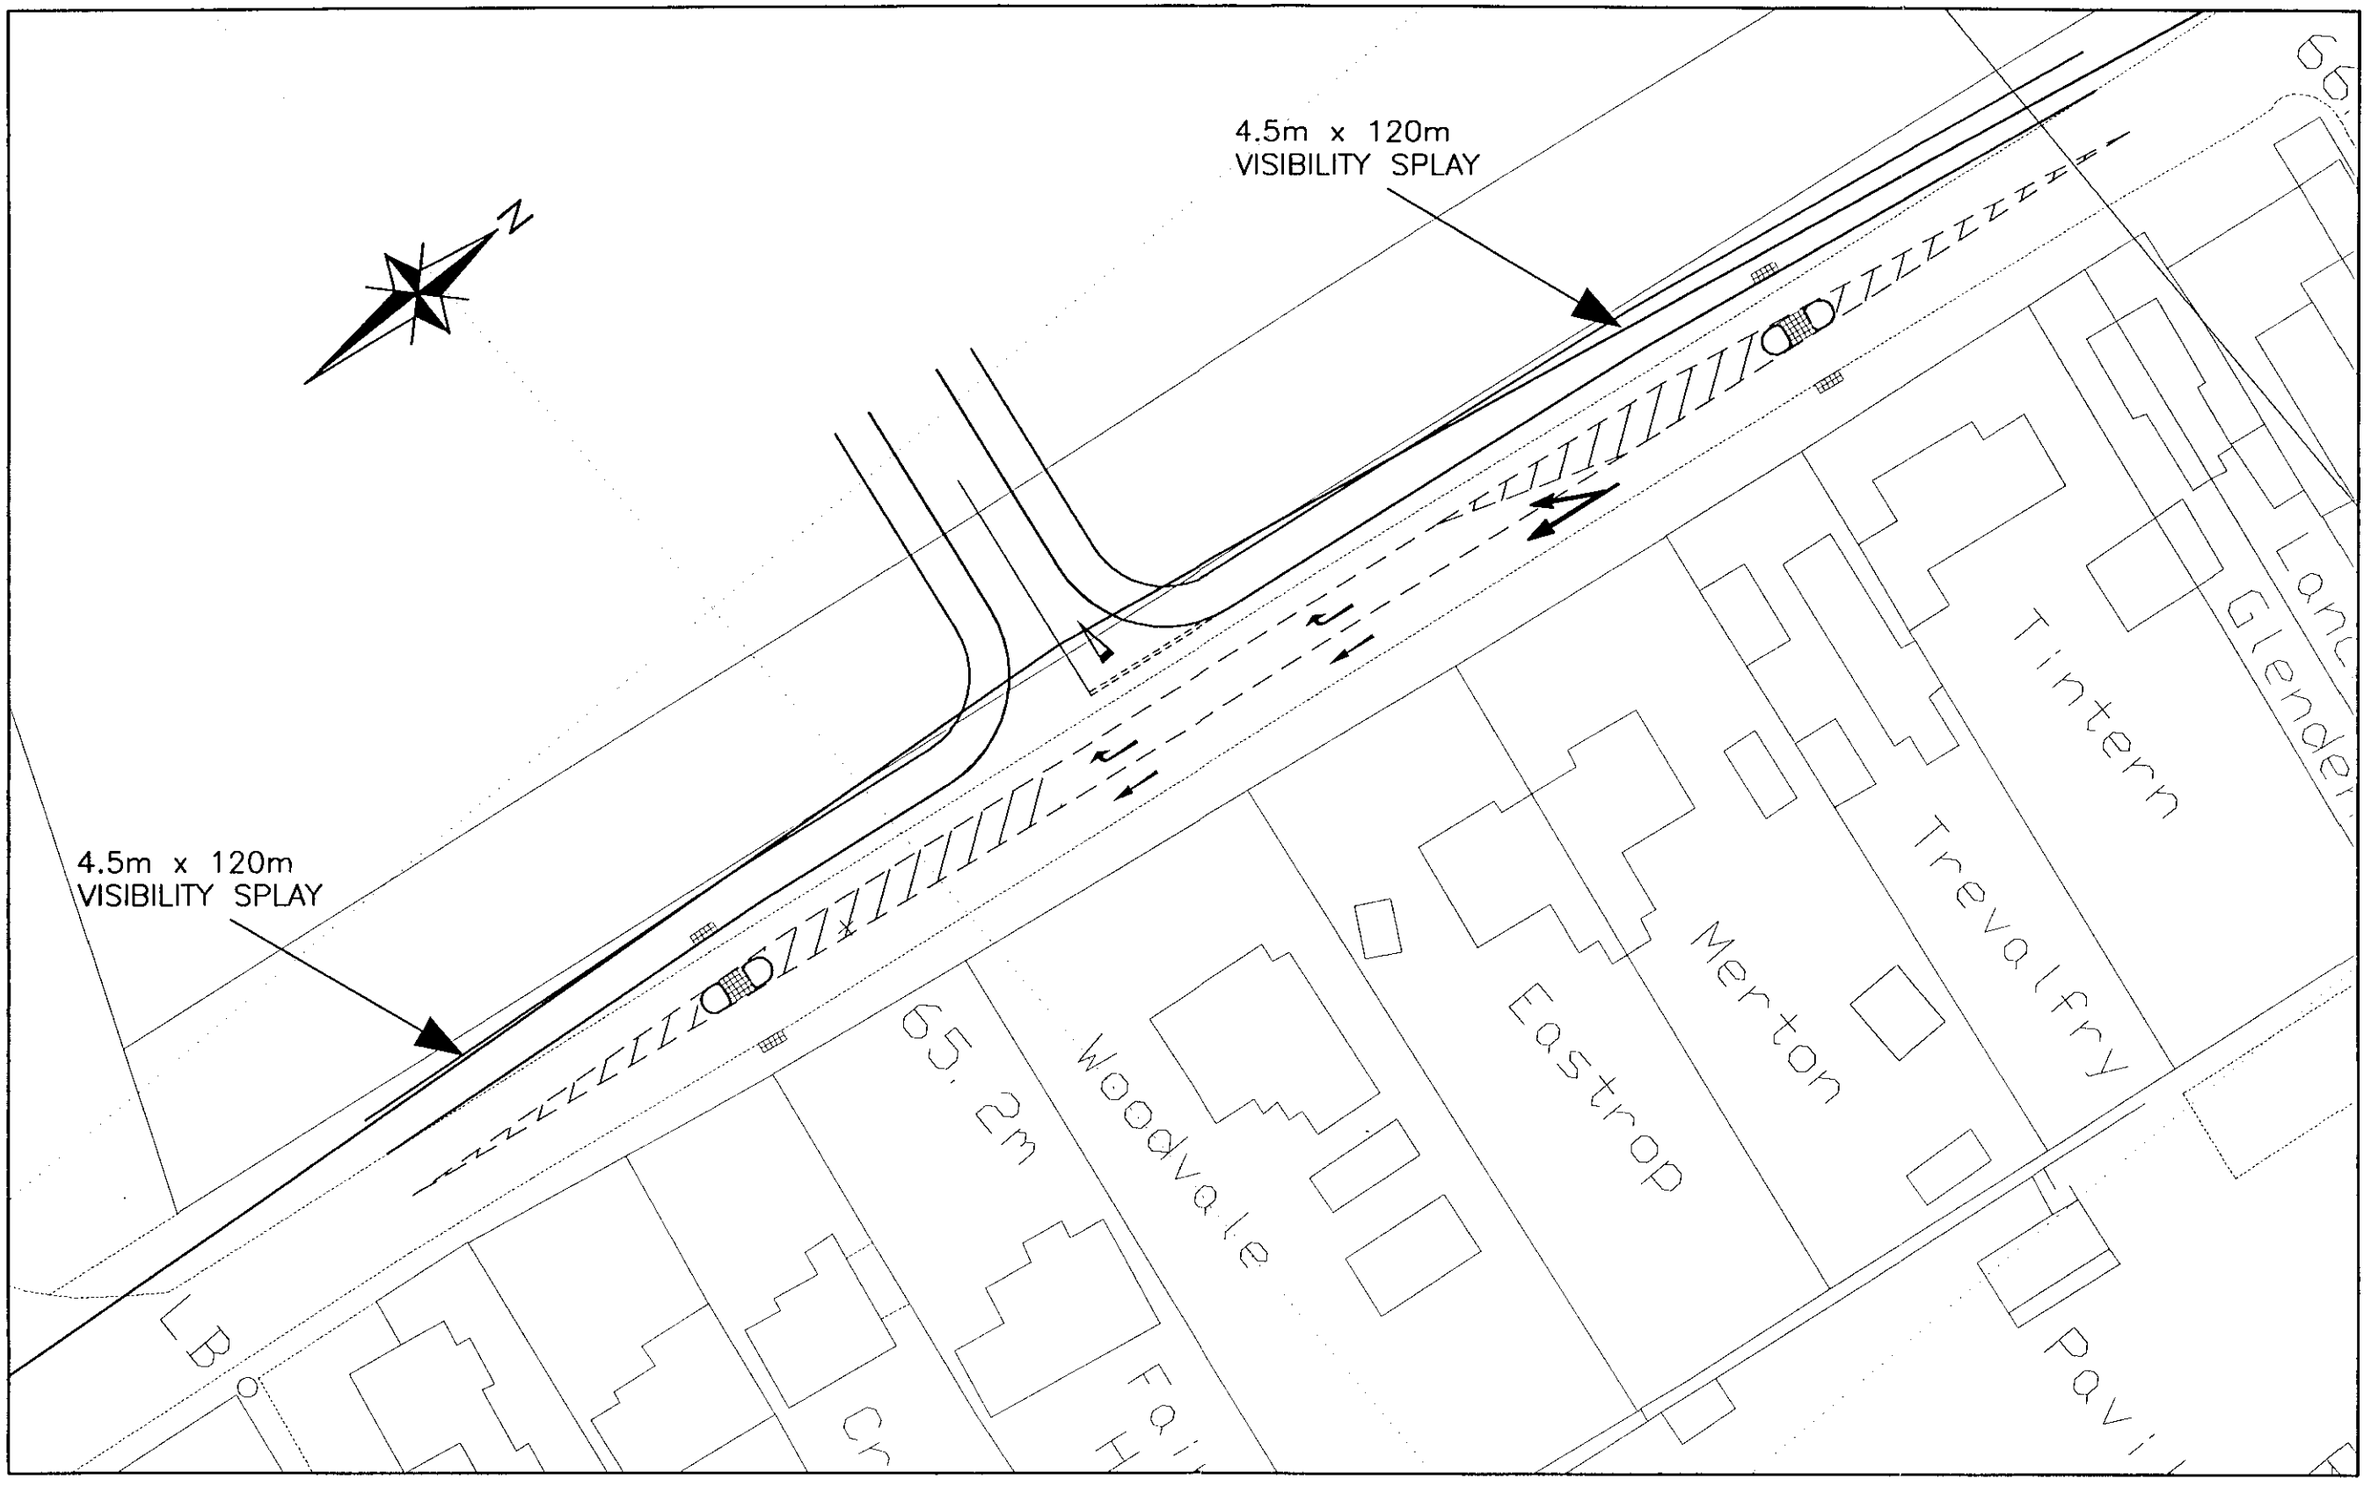

Rev	Amendments	Drwn	Chkd	Date
A	SITE ACCESS REPOSITIONED	NL	DFM	17.04.00

Scale 1:500	Date MARCH 2000	Client FAIRCLOUGH, TWIGDEN, BRYANTS	Job Title SPENCERS WOOD, READING
Drawn NL	Checked DFM		Drawing Title PROPOSED ACCESS TO SITE WEST OF BASINGSTOKE ROAD

Buchanan Consulting Engineers
Newcombe House
43–45 Notting Hill Gate
London W11 3QD
Telephone 0171 309 9055
Fax 0171 309 9056

Job No. Q701

Drawing No. FIG 4.3A

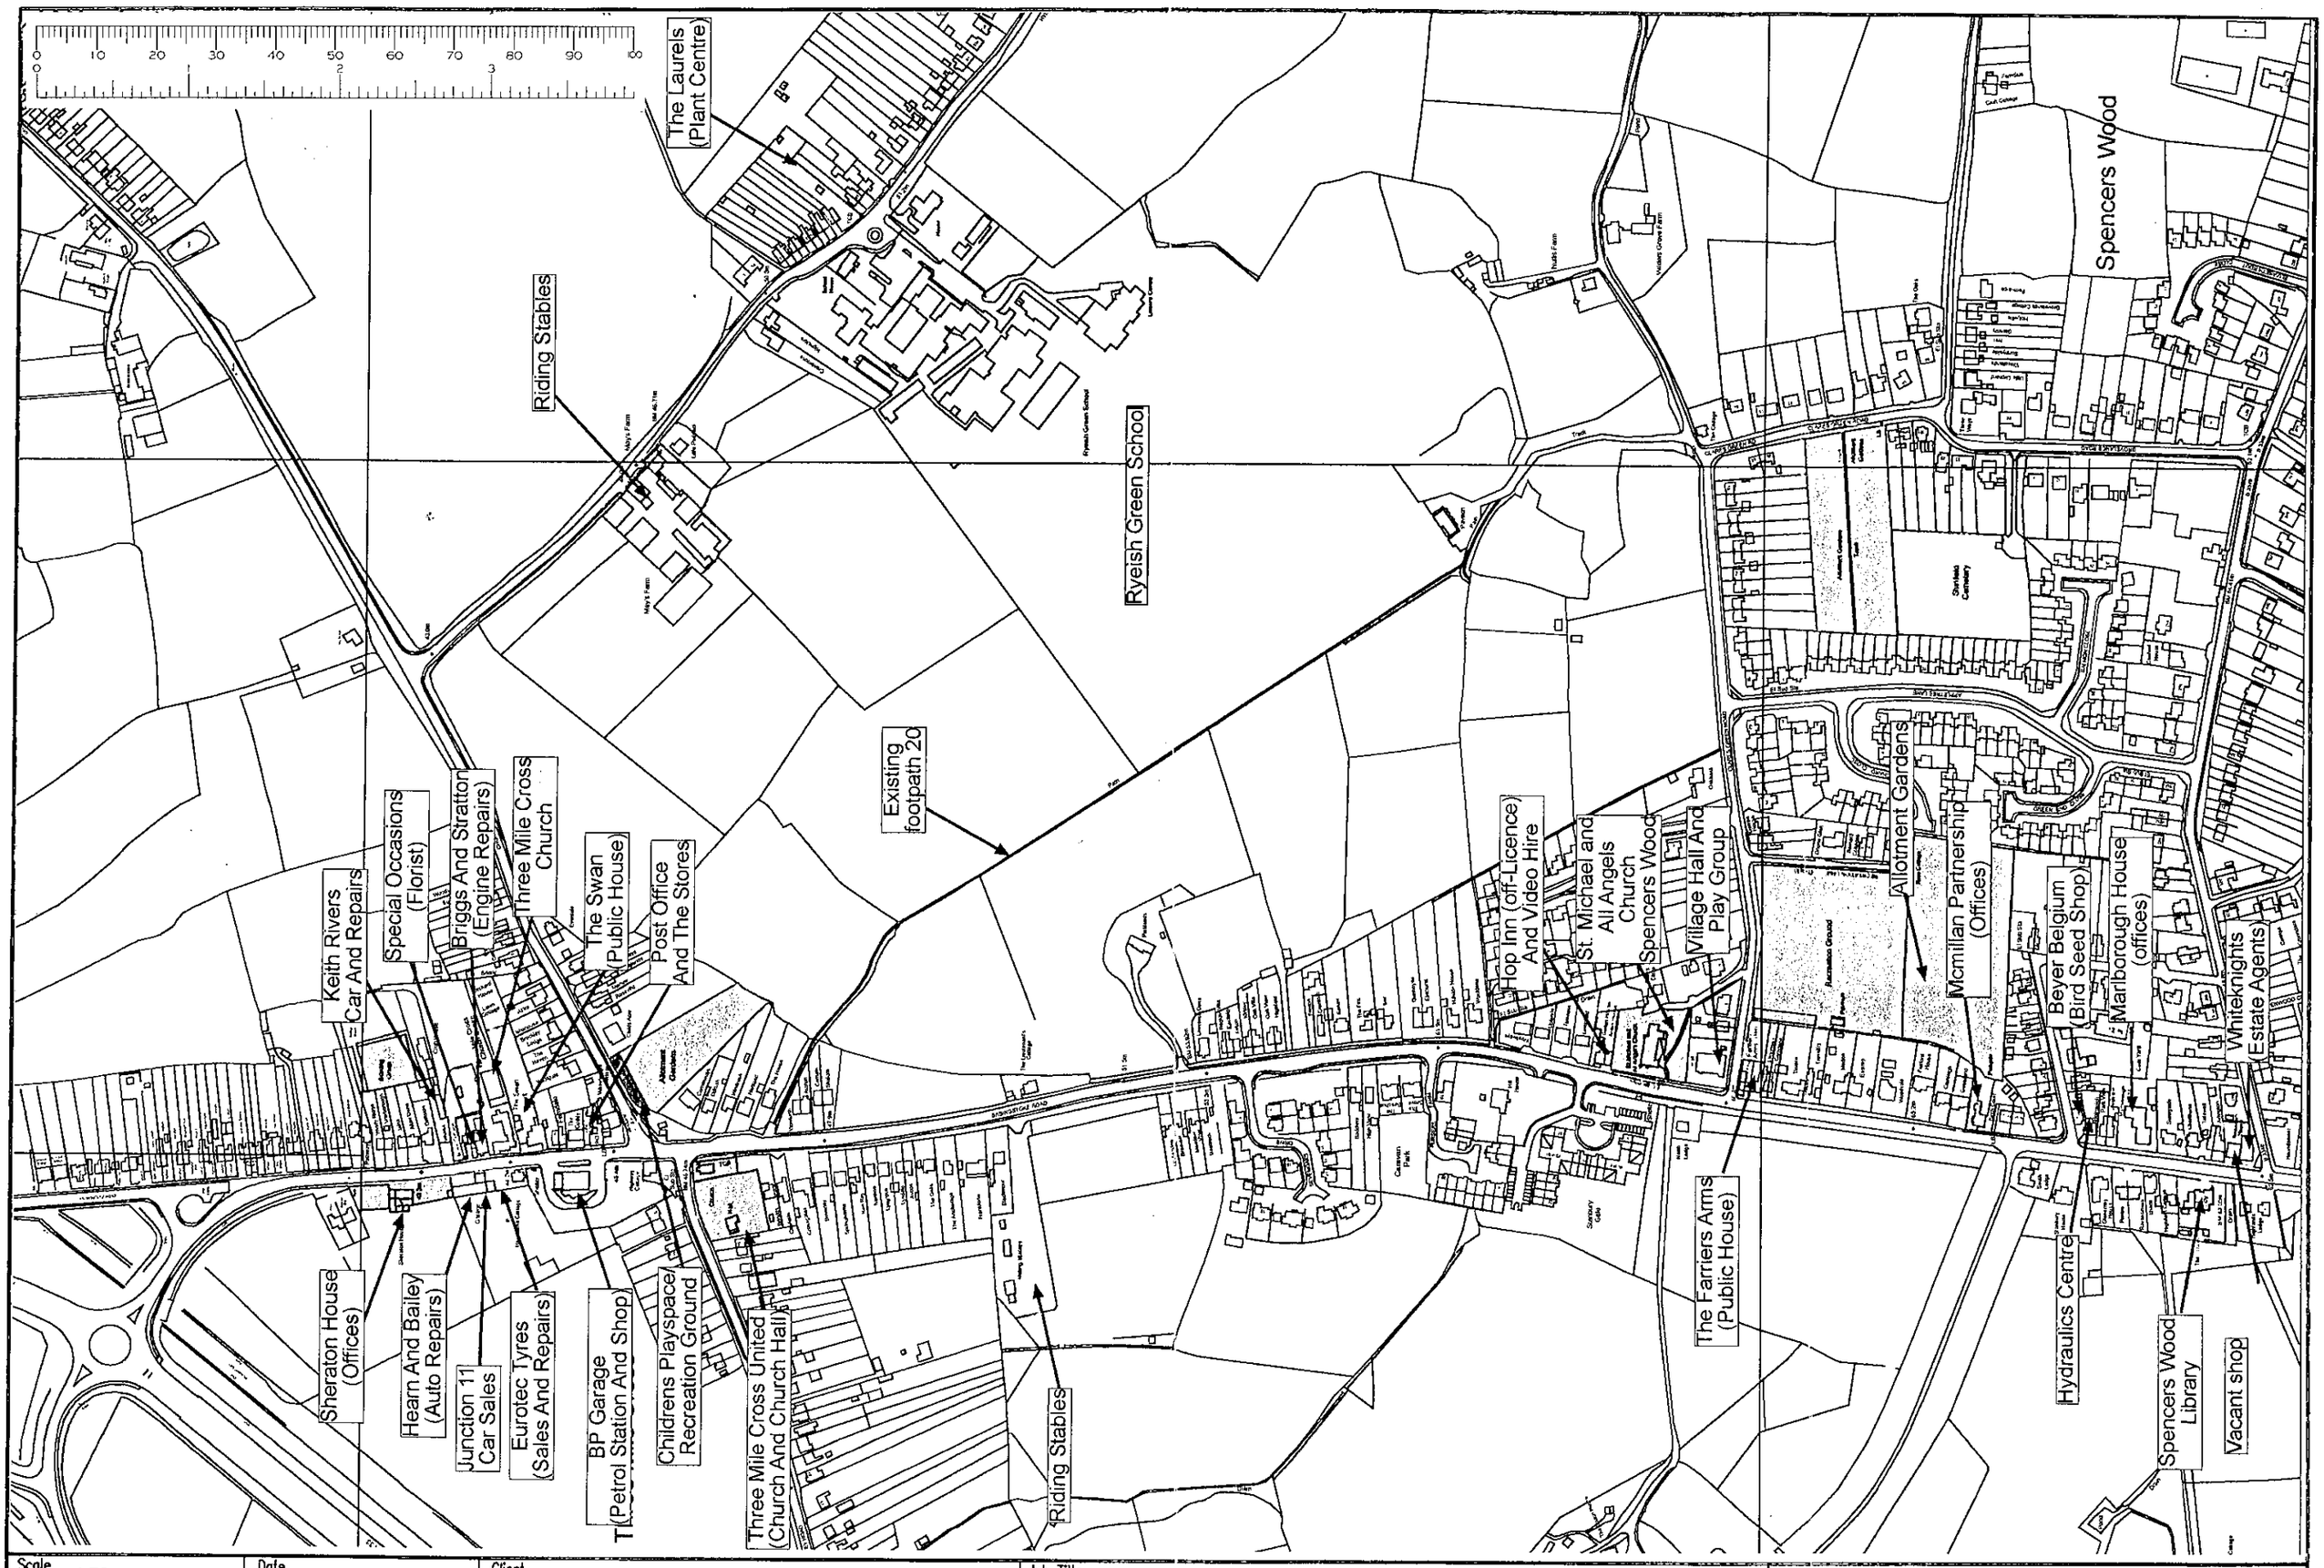

Scale NTS	Date MARCH 2000	Client FAIRCLOUGH, TWIGDEN, BRYANT	Job Title SPENCERS WOOD, READING	Buchanan Consulting Engineers Newcombe House 43–45 Notting Hill Gate London W11 3QD Telephone 0171 309 9055 Fax 0171 309 9056
Drawn NL	Checked DFM		Drawing Title LOCATION OF LOCAL FACILITIES	Job No. Q701 / Drawing No. FIG4.9A

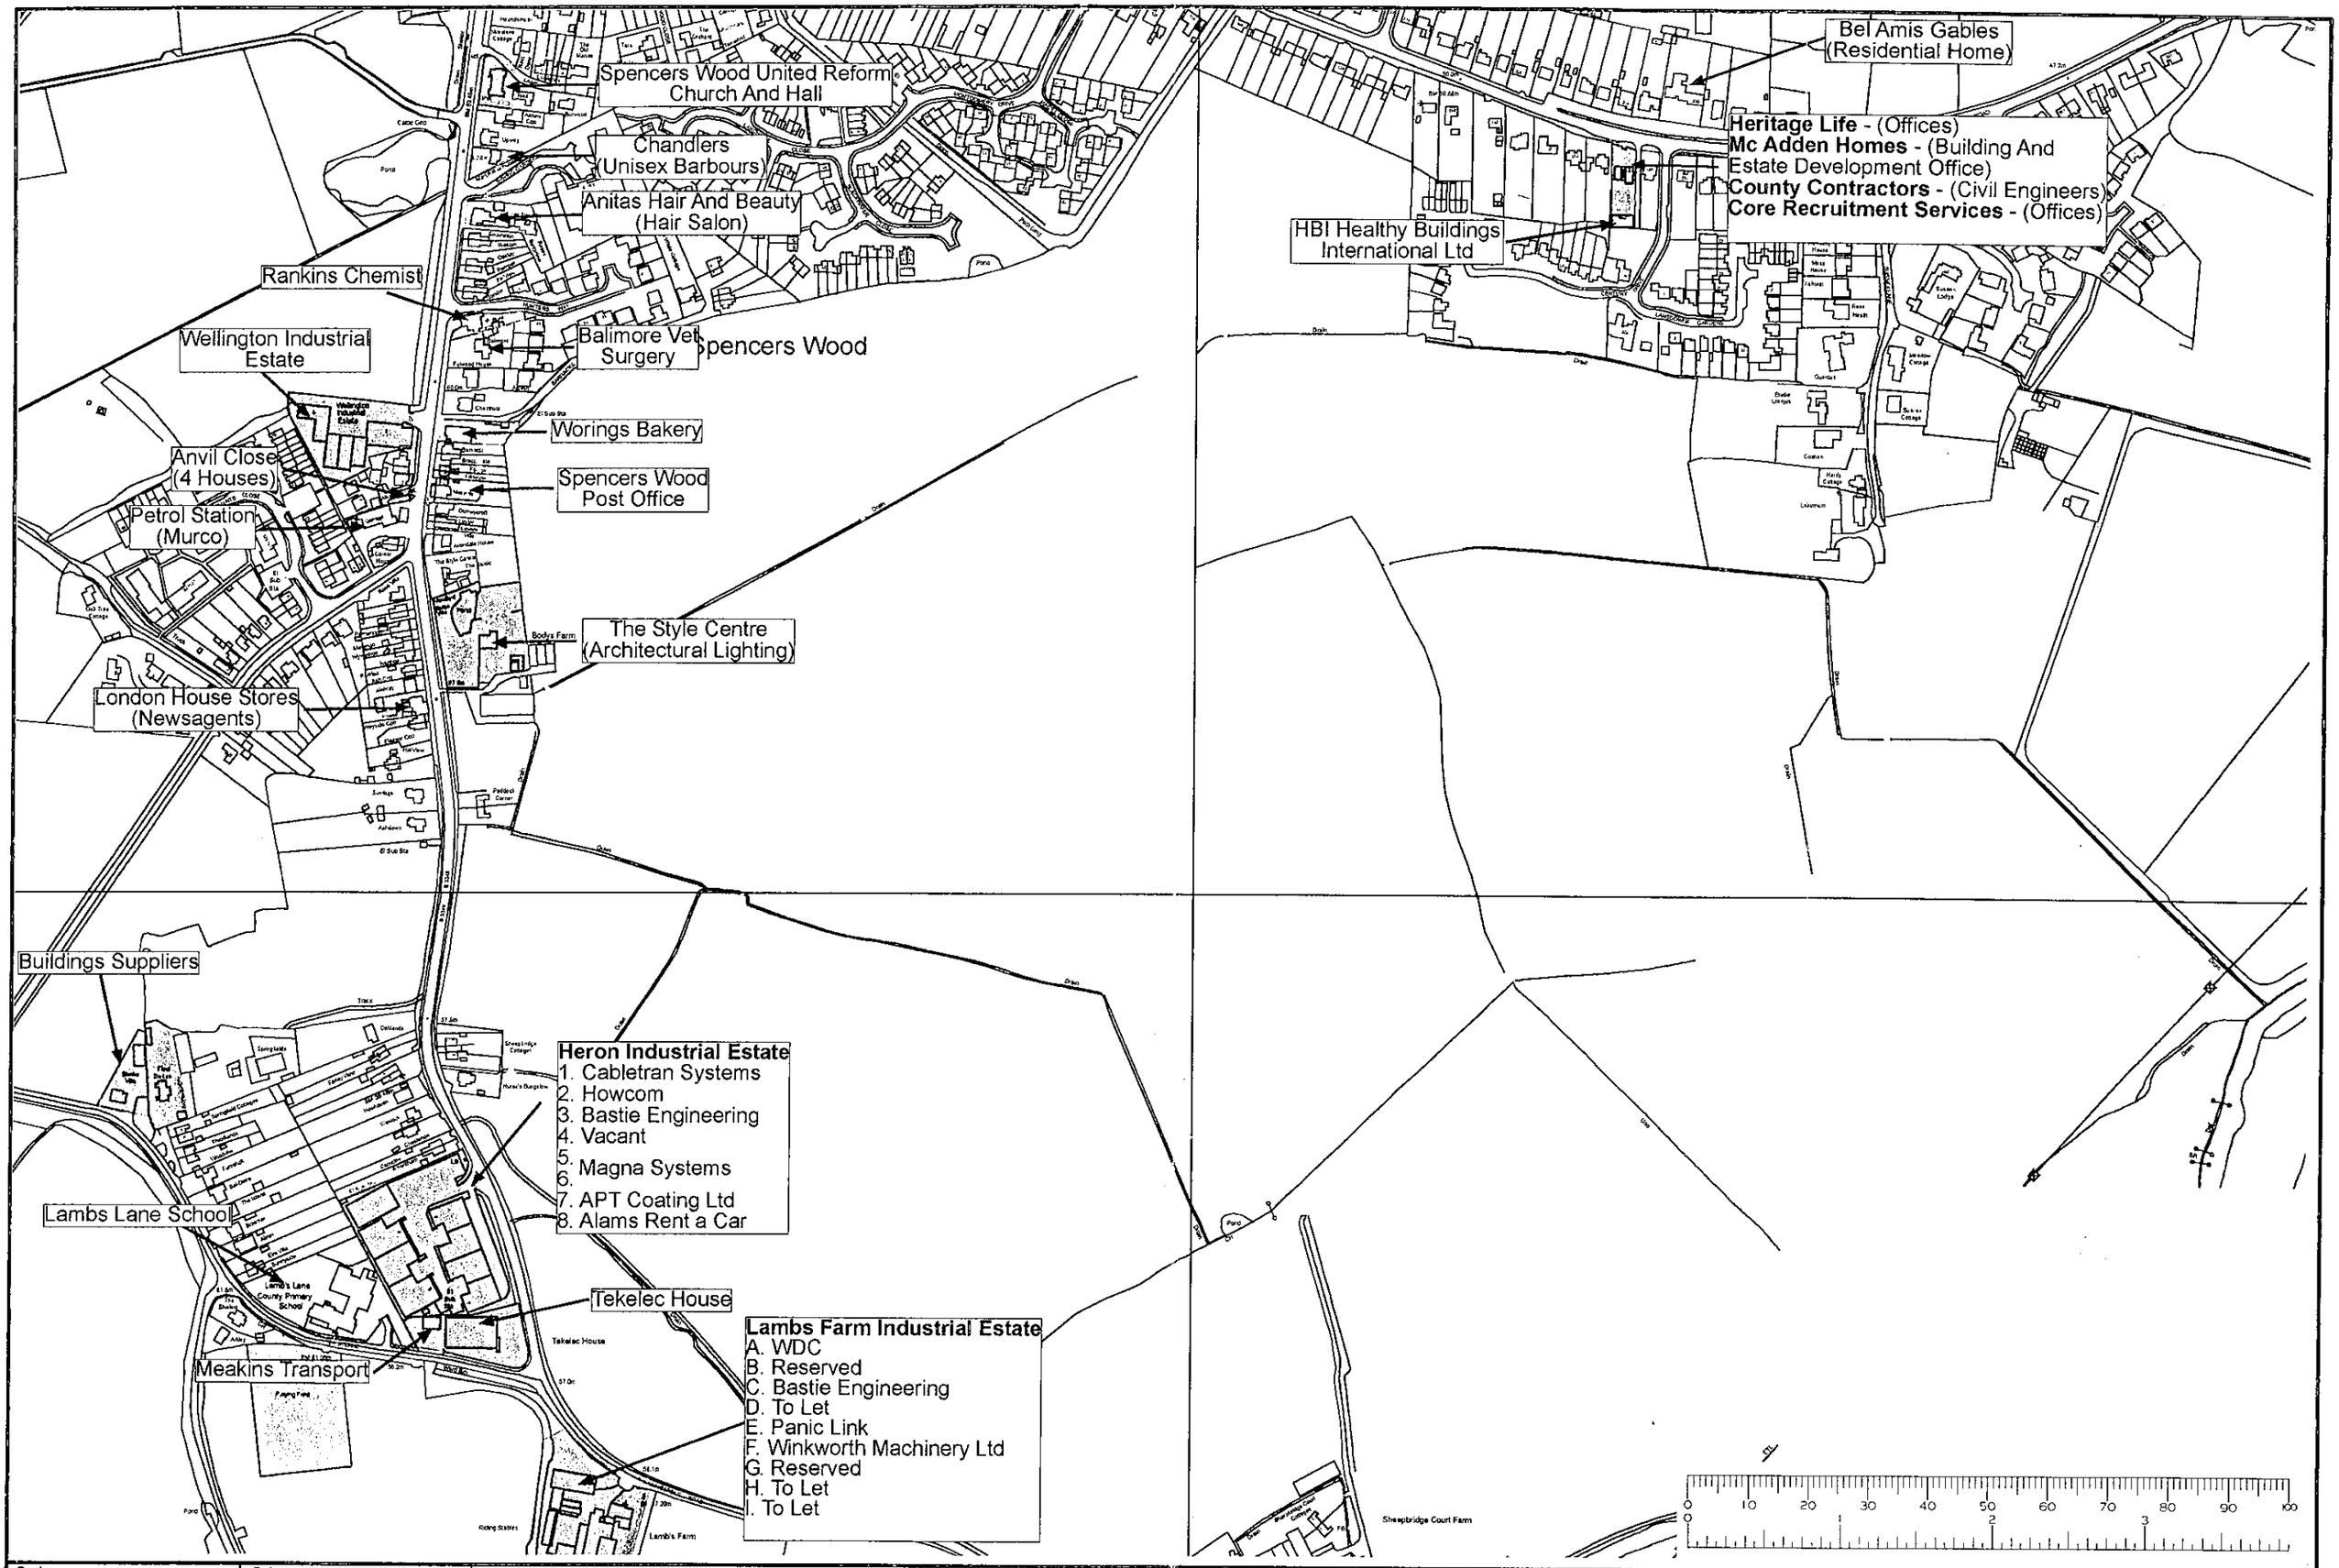

Scale NTS	Date MARCH 2000	Client FAIRCLOUGH, TWIGDEN, BRYANT	Job Title SPENCERS WOOD, READING	Buchanan Consulting Engineers Newcombe House 43–45 Notting Hill Gate London W11 3QD Telephone 0171 309 9055 Fax 0171 309 9056	
Drawn NL	Checked DFM		Drawing Title LOCATION OF LOCAL FACILITIES	Job No. Q701	Drawing No. FIG4.9B

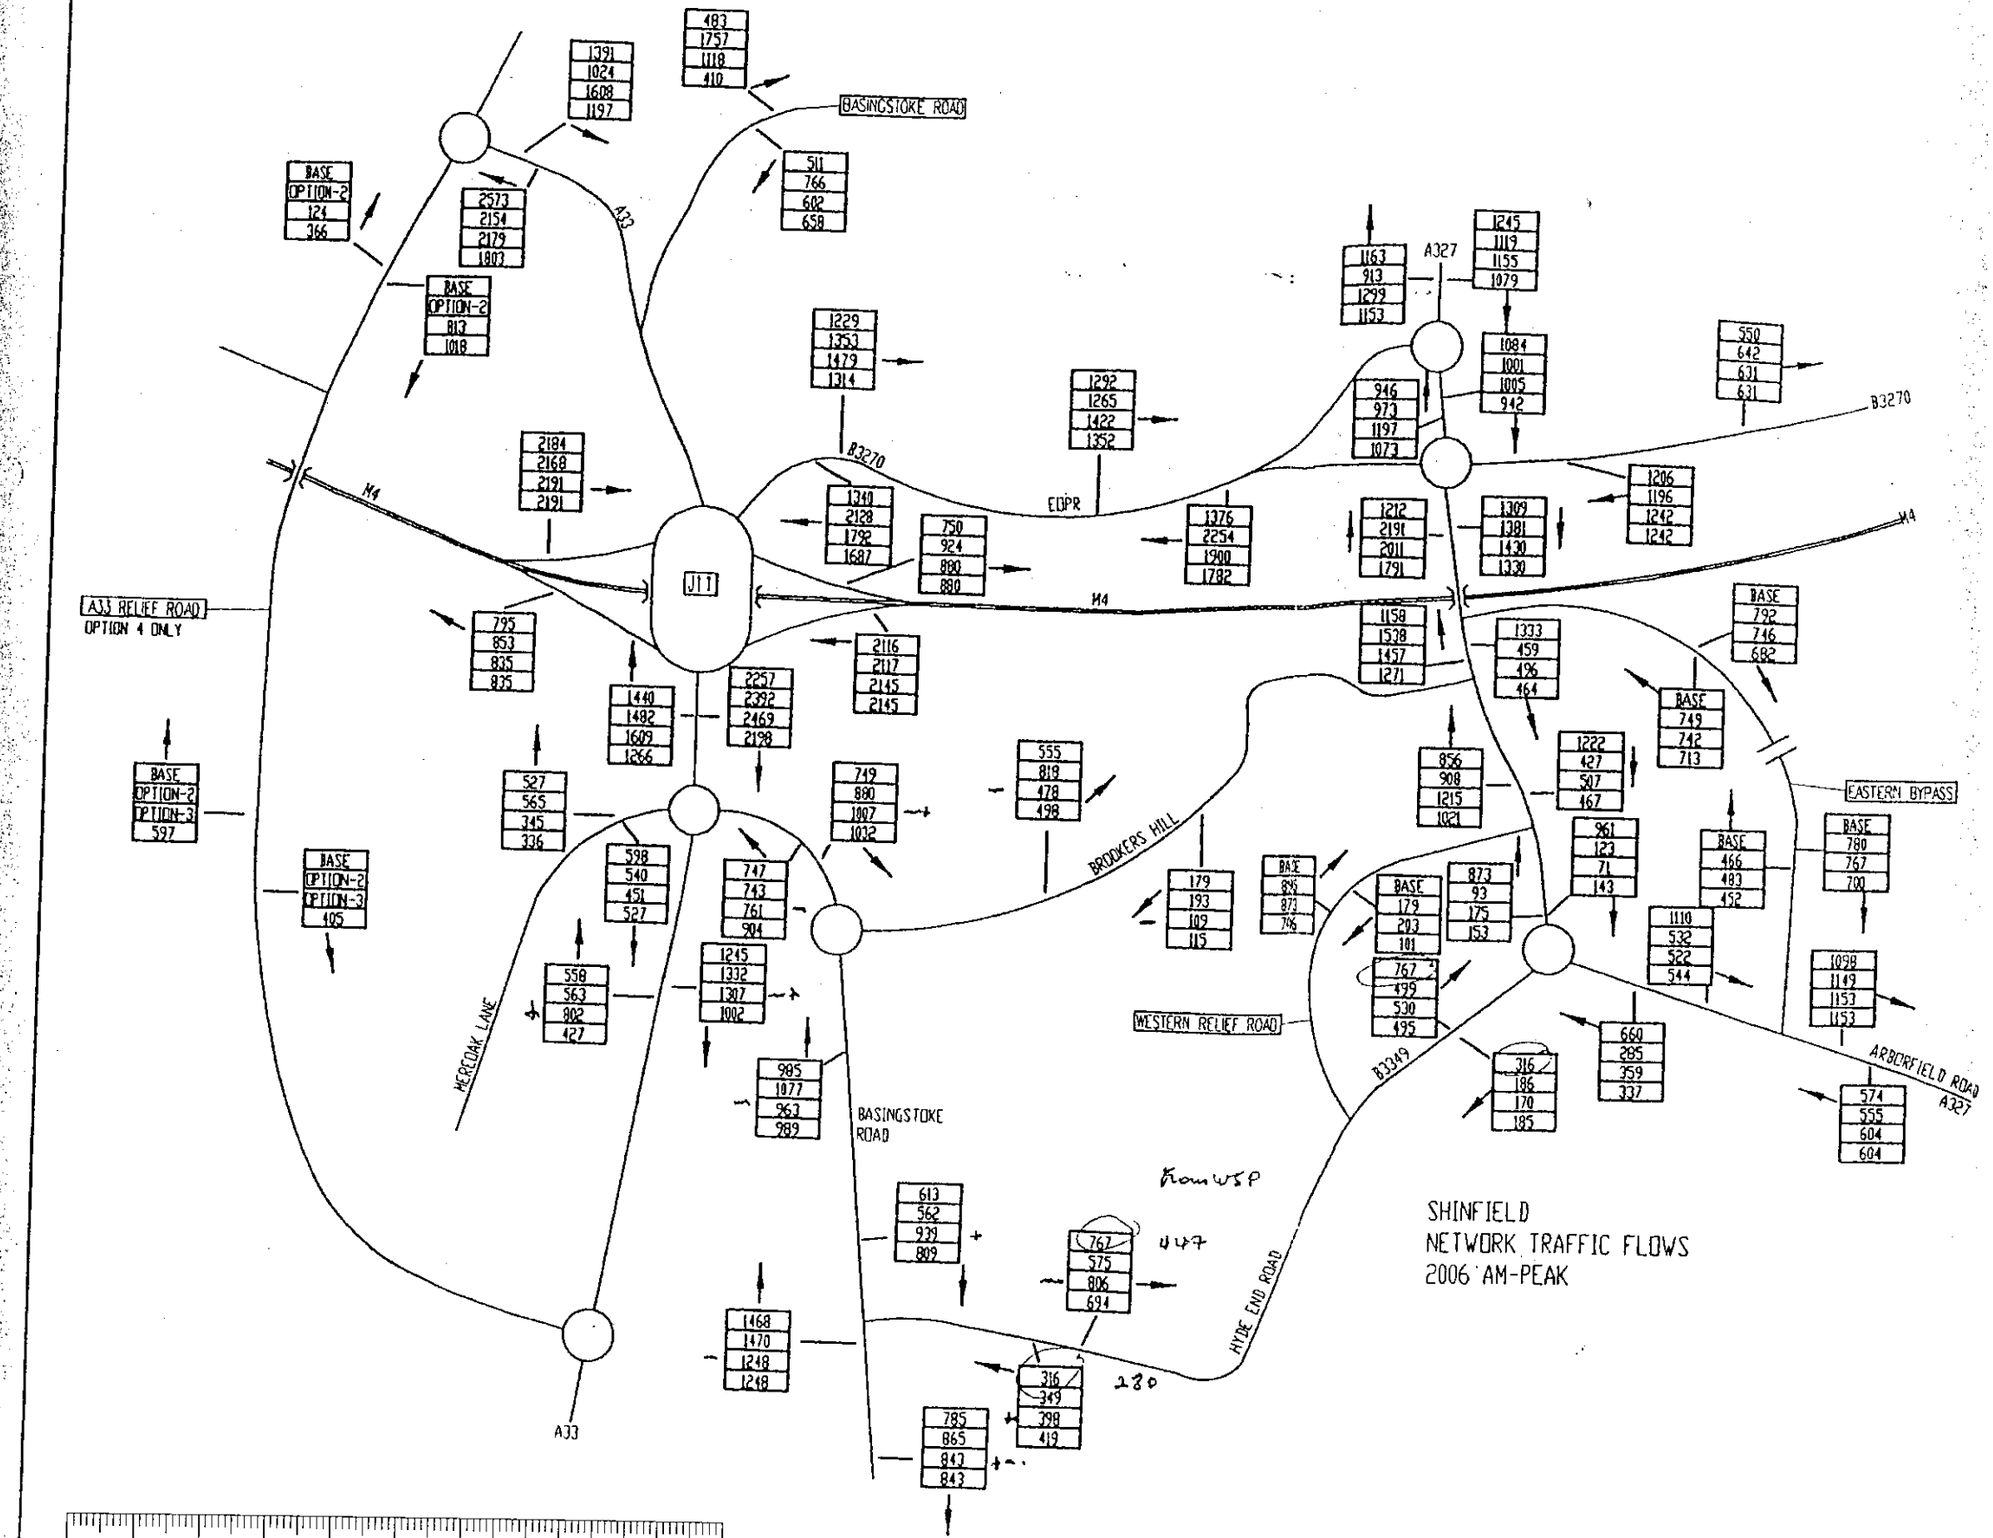

REV	DESCRIPTION	DATE	NAME
	AMENDMENTS		

tpk
Tucker Parry Knowles Partnership
Transportation & Infrastructure Consultants
3 London Road, Newbury RG14 1JJ
Tel: 01635 31440 - Fax: 01635 37268
Email: inmail@tpk.co.uk

PROJECT
Shinfield Village

DRAWING TITLE
NETWORK
TRAFFIC FLOWS
2006 AM-PEAK

CLIENT
UNIVERSITY OF READING

SCALE	DATE
N.T.S	MAR 99

DRAWN BY	CHECKED BY	FILE REF
CAM		SHINF4CAM

DRWG NUMBER
FIGURE 11 10016/55

REVISION
-

13

Vol 2.

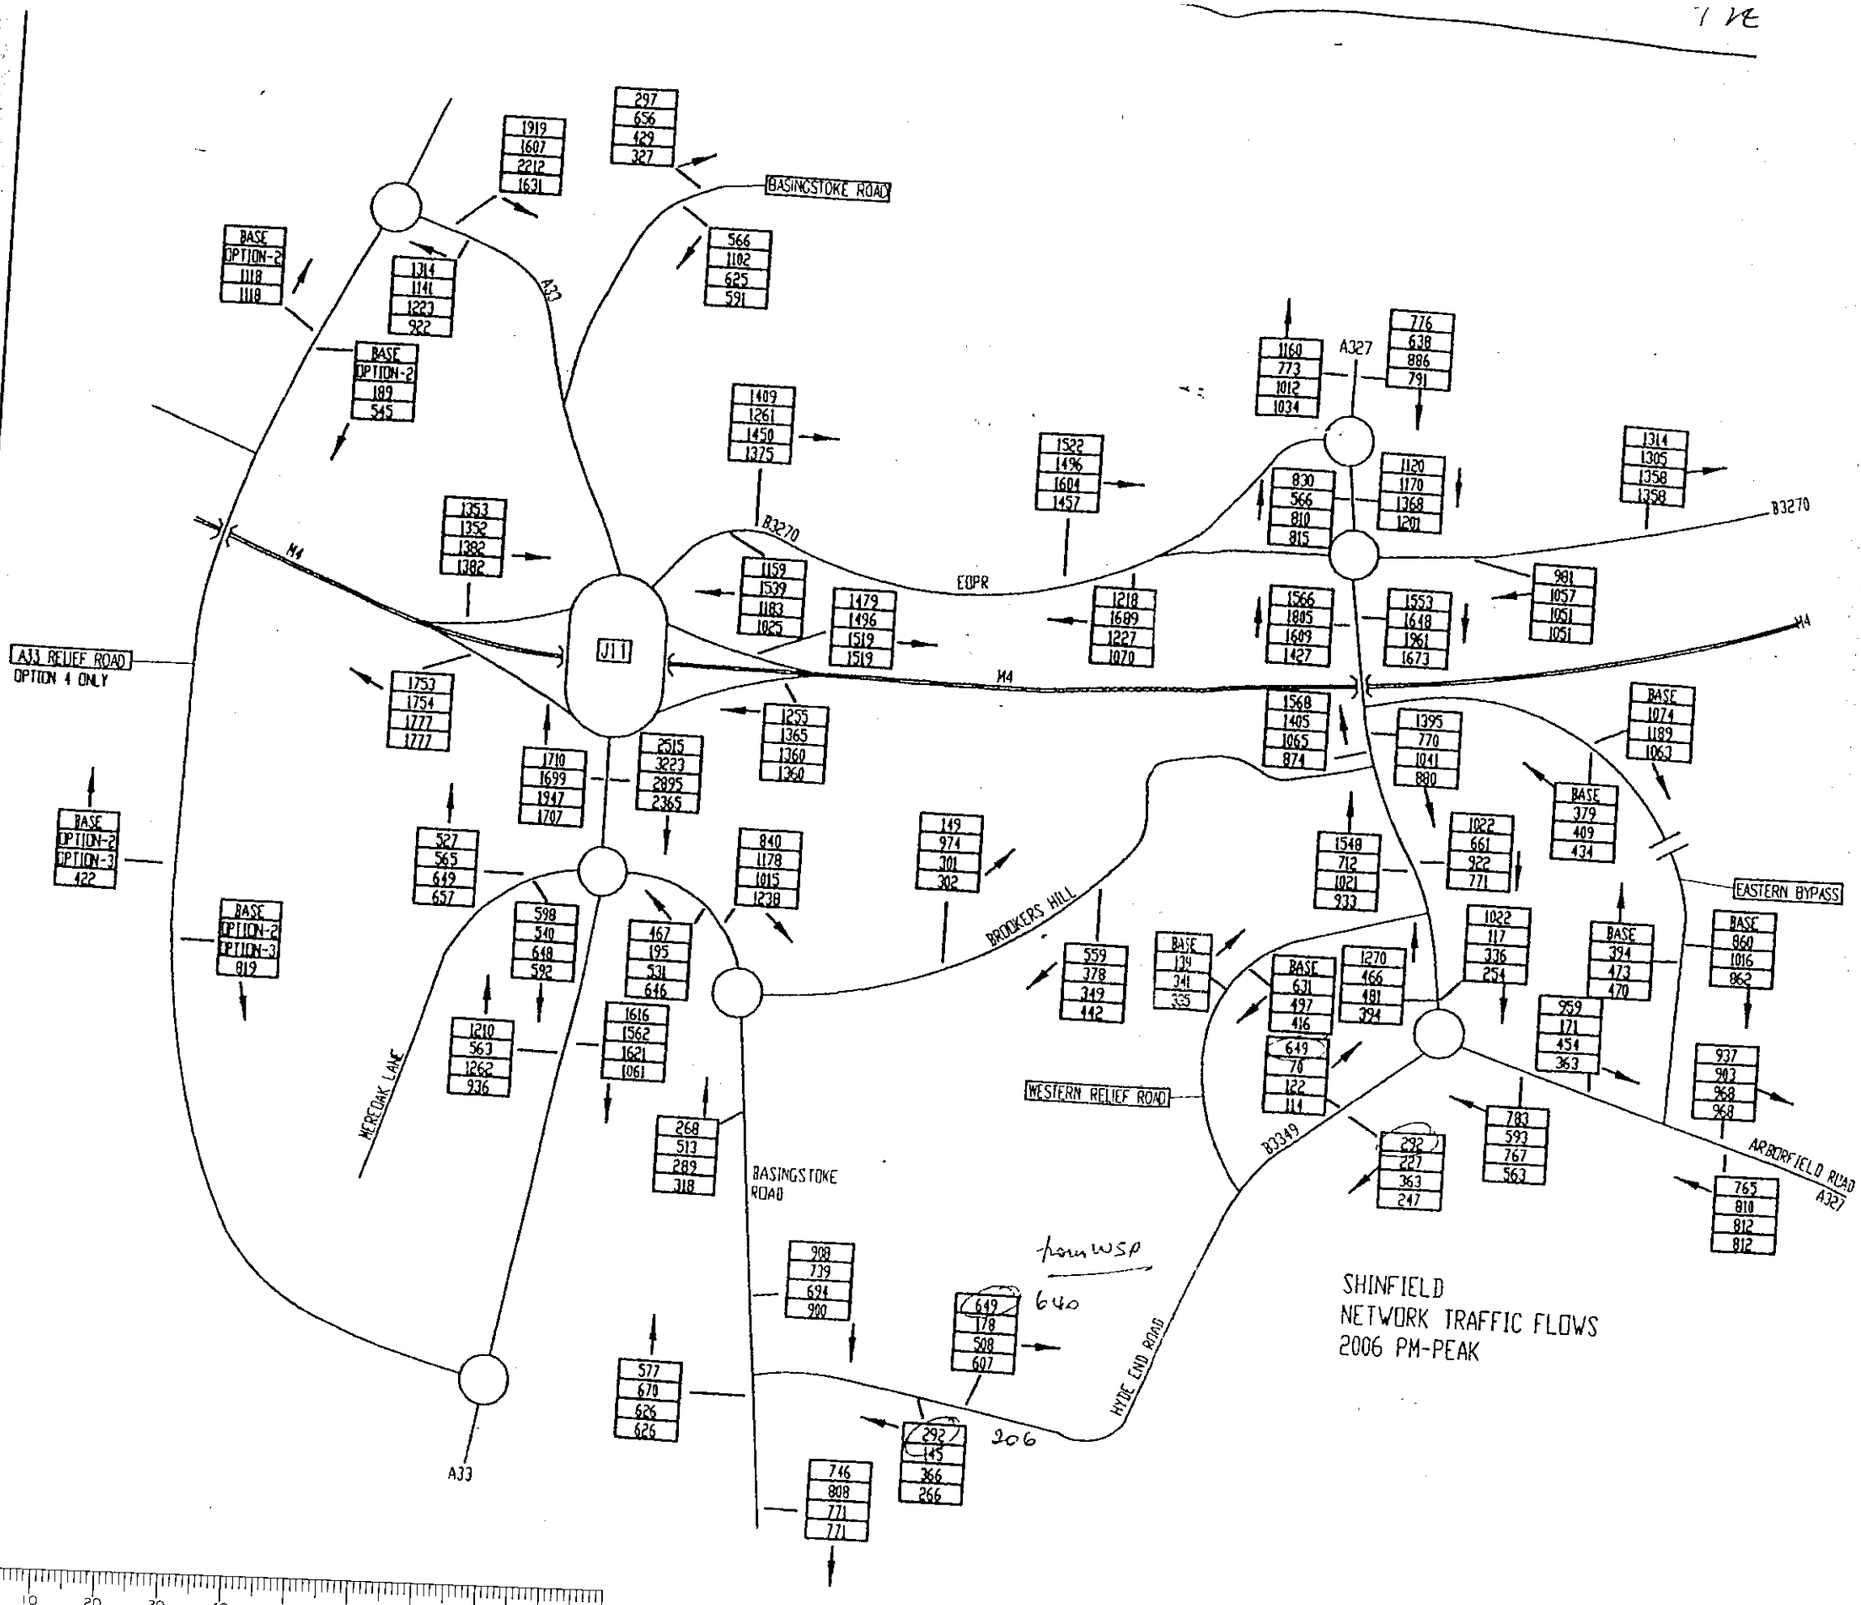

SHINFIELD
NETWORK TRAFFIC FLOWS
2006 PM-PEAK

REV	DESCRIPTION	DATE	NAME
	AMENDMENTS		

tpk
Tucker Parry Knowles Partnership
Transportation & Infrastructure Consultants
3 London Road, Newbury RG14 1JJ
Tel: 01635 31440 – Fax: 01635 37268
Email: inmail@tpk.co.uk

PROJECT	Shinfield Village
DRAWING TITLE	NETWORK TRAFFIC FLOWS 2006 PM–PEAK
CLIENT	UNIVERSITY OF READING
SCALE	N.T.S
DATE	MAR 99
DRAWN BY	CAM
CHECKED BY	CAM
FILE REF	SHIN4CPM
DRWG NUMBER	FIGURE 12 10016/56
REVISION	–

No.	Revision	Drawn by	Date

N

LEGEND

- BOUNDARY OF OBJECTION SITE
- EXISTING VEGETATION TO BE RETAINED
- PUBLIC RIGHTS OF WAY
- PROPOSED STRUCTURAL LANDSCAPING
- RESIDENTIAL AREAS
- OPEN SPACE
- ROADS
- FOOTPATHS

0 10 20 30 40 50 60 70 80 90 100
0 1 2 3

15.MAY2000* 1440

WOODS HARDWICK
-3. MAY 2000
SEEN | ACTION | FILE No.

Project
LAND WEST OF BASINGSTOKE ROAD, SPENCERS WOOD

Drawing Title
DEVELOPMENT PRINCIPLES PLAN

Date	Scale	Drawn by
25.04.00	1:1,250 @ A2	JAB
Project No	**Drawing No**	**Revision**
9730	P1	-

Barton Willmore
Planning

Town Planners Architects Master Planners
Environmental Consultants Project Services

The Barton Willmore Planning Partnership - Reading
Beansheaf Farmhouse, Bourne Close,
Calcot, Reading, RG31 7BW
Tel: 0118 943 0000 Fax: 0118 943 0002
e-mail: planning@reading.bartonwillmore.co.uk

Associated offices at Bristol Cambridge Edinburgh Leeds London West Malling (Kent)

No.	Revision	Drawn by	Date

N

LEGEND

- BOUNDARY OF OBJECTION SITE
- EXISTING VEGETATION TO BE RETAINED
- PUBLIC RIGHTS OF WAY
- PROPOSED STRUCTURAL LANDSCAPING
- RESIDENTIAL AREAS
- OPEN SPACE
- ROADS
- FOOTPATHS

15.MAY2000* 1440

WOODS HARDWICK
-3. MAY 2000
SEEN | ACTION | FILE No.

0 10 20 30 40 50 60 70 80 90 100

Project
LAND WEST OF BASINGSTOKE ROAD, SPENCERS WOOD

Drawing Title
DEVELOPMENT PRINCIPLES PLAN

Date	Scale	Drawn by
25.04.00	1:1,250 @ A2	JAB
Project No	**Drawing No**	**Revision**
9730	P1	-

Barton Willmore
Planning

Town Planners Architects Master Planners
Environmental Consultants Project Services

The Barton Willmore Planning Partnership - Reading
Beansheaf Farmhouse, Bourne Close,
Calcot, Reading, RG31 7BW
Tel: 0118 943 0000 Fax: 0118 943 0002
e-mail: planning@reading.bartonwillmore.co.uk

Associated offices at Bristol Cambridge Edinburgh Leeds London West Malling (Kent)