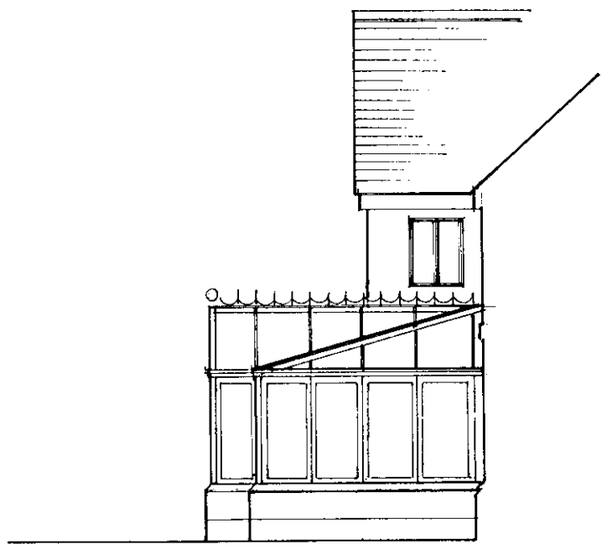

SIDE ELEVATION

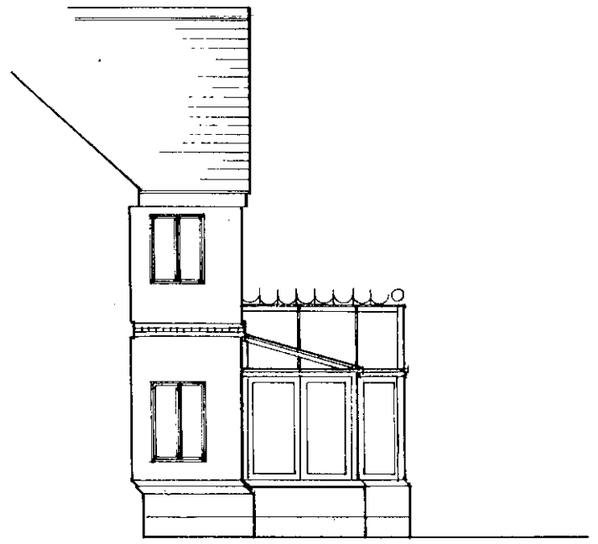

SIDE ELEVATION

16.MAY2000*

1441

APPROVED

0 10 20 30 40 50 60 70 80 90 100
0 1 2 3

Note
All dimensions must be checked on site and not scaled from this drawing.

A		
	Date	Revision

© copyright

CHARTERHOUSE conservatories

Client
Mr & Mrs A Sweet

Job Title
Willowbank
Easthampstead Road
Wokingham
Berks RG40 3BW

Drawing Title
Proposed
Side Elevation

Scale 1:100

Date APRIL 00 | Drawn by PW

Drg No **00/1604/005** | Rev



REAR ELEVATION

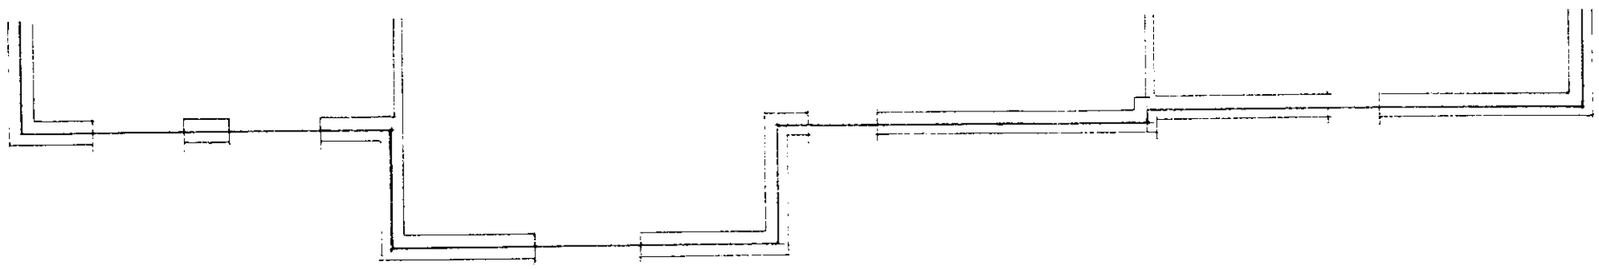

PART GROUND FLOOR PLAN

Note
All dimensions must be checked on site and not scaled from this drawing.

A		
	Date	Revision

© copyright

CHARTERHOUSE conservatories

Client
Mr & Mrs A Sweet

Job Title
Willowbank
Easthampstead Road
Wokingham
Berks RG40 3BW

Drawing Title
Existing
Rear Elevation
&
Part Ground Floor Plan

16 MAY 2000 * 1441

Scale 1:100

Date APRIL 2000 | Drawn by PW

Drg No **00/1604/002** | Rev **A**

WD REPROPOINT 2589

NORTH

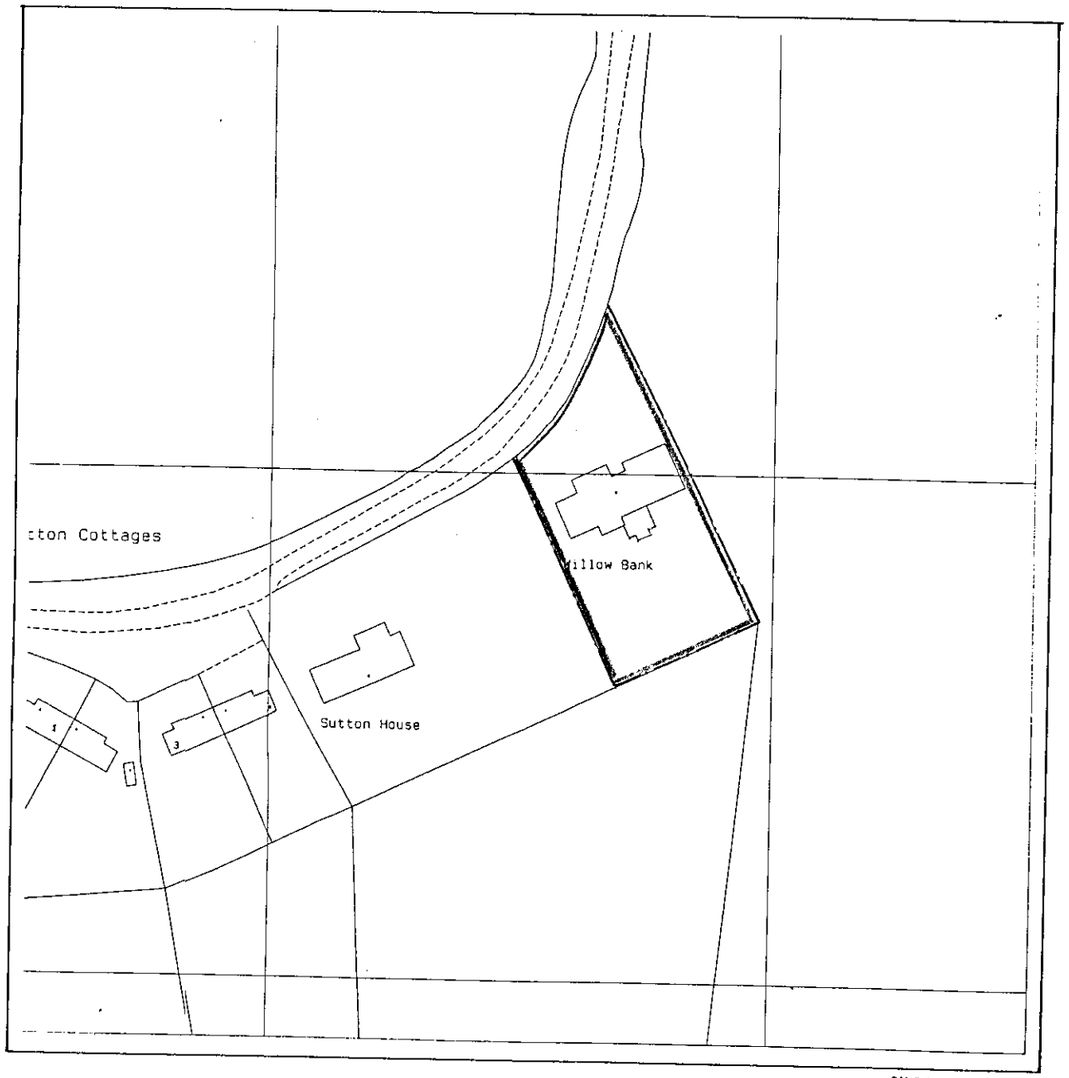

LOCATION PLAN
1:1250

SU8367

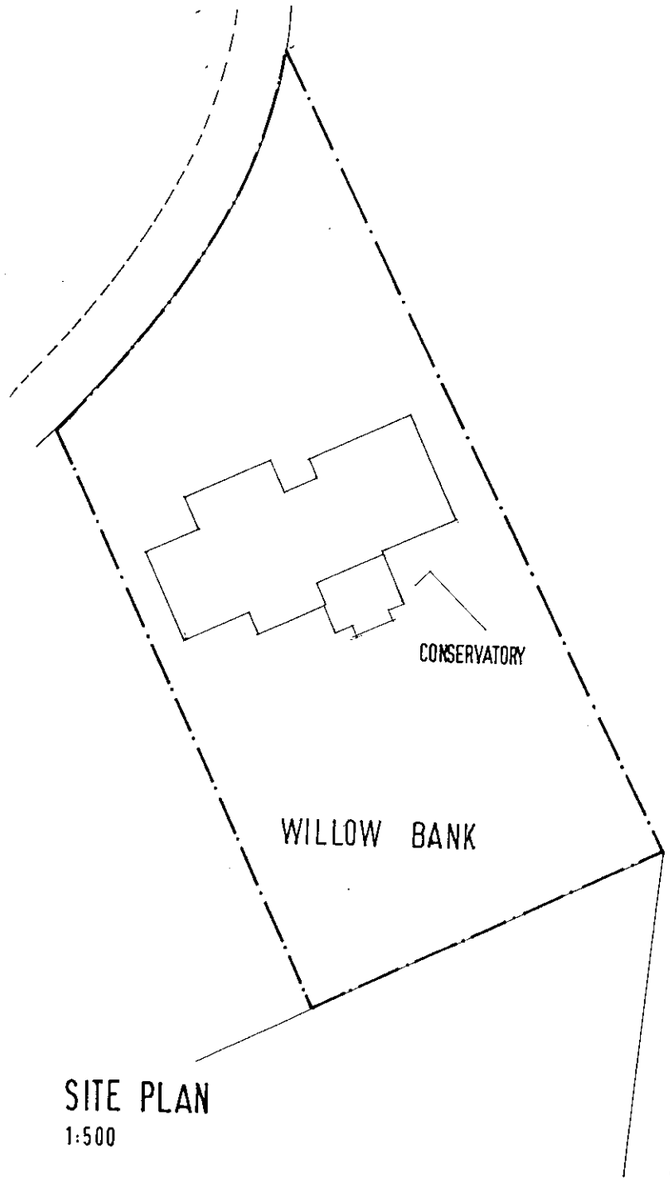

SITE PLAN
1:500

16 MAY 2000* 1441

Note
All dimensions must be checked on site and not scaled from this drawing

A		
	Date	Revision

© copyright

CHARTERHOUSE conservatories

Client
Mr & Mrs A Sweet

Job Title

APPROVED

Willowbank
Easthampstead Road
Wokingham
Berks RG40 3BW

Drawing Title
Location Plan
&
Site Plan

Scale 1:1250 1:500

Date APRIL 00 | Drawn by PW

Drg No 00/1604/001 | Rev A

0 10 20 30 40 50 60 70 80 90 100
0 1 2 3