

SOUTH ELEVATION

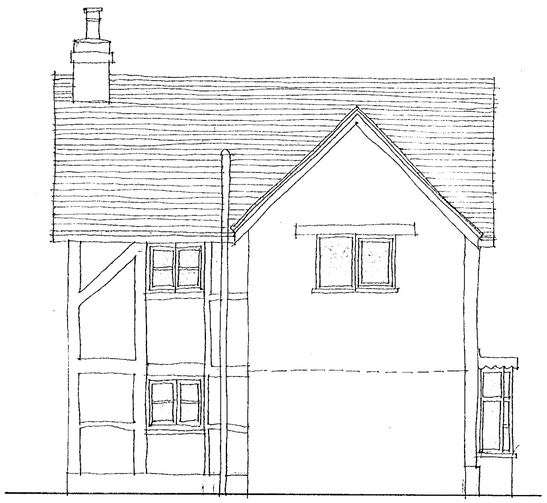

WEST ELEVATION



EAST ELEVATION



NORTH ELEVATION

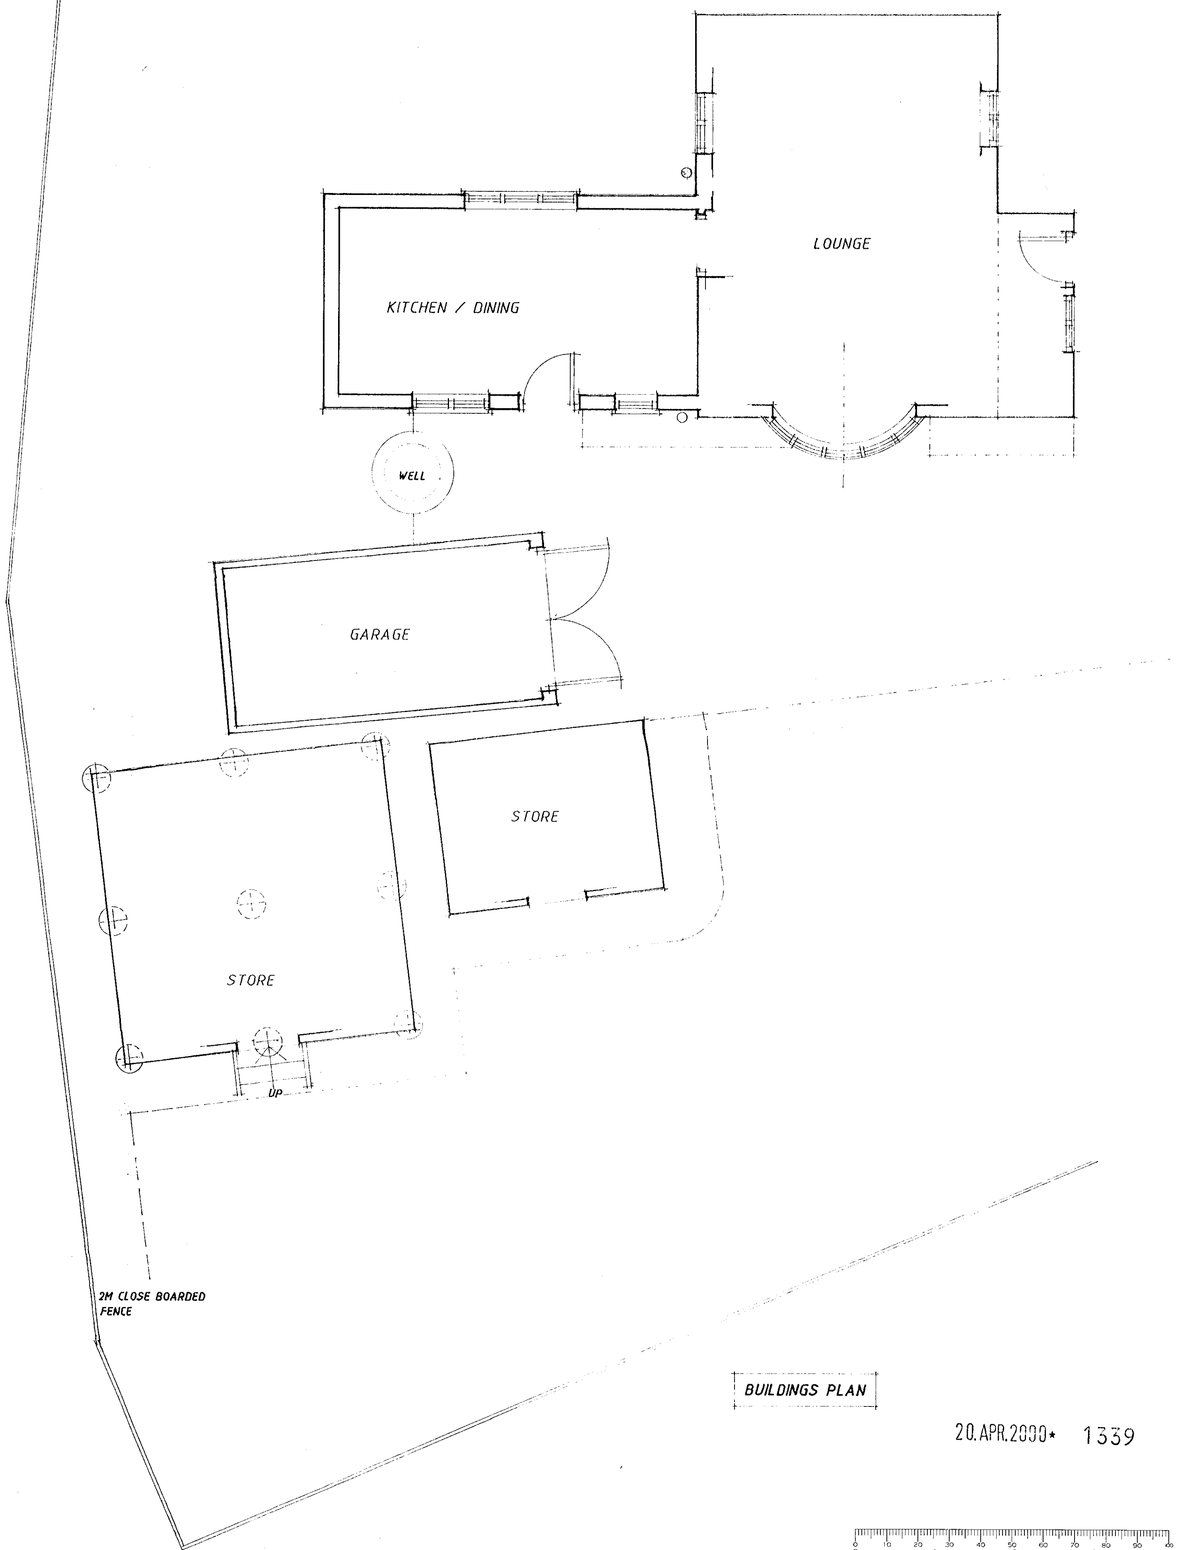

BUILDINGS PLAN

20.APR.2000 1339

DO NOT SCALE

Any discrepancies to be referred to Izod Design.

This drawing remains the Copyright of Izod Design.

REVISIONS

Date	Description	Rev

Izod DESIGN

Chartered Architects
Landscape Consultants

14 Milton Road Wokingham
Berkshire RG40 1DB
Telephone 0118 977 0075
Facsimile 0118 977 0057

Client

S HOLDSTOCK

Project

STANLAKE FARM COTTAGE
WALTHAM ROAD TWYFORD

Description

EXISTING BUILDINGS
SURVEY

Scale 1 : 50

Project No. 2648

Drawing No. 2

Revision Date 10 MAR 00

MY 443454 R



SOUTH ELEVATION

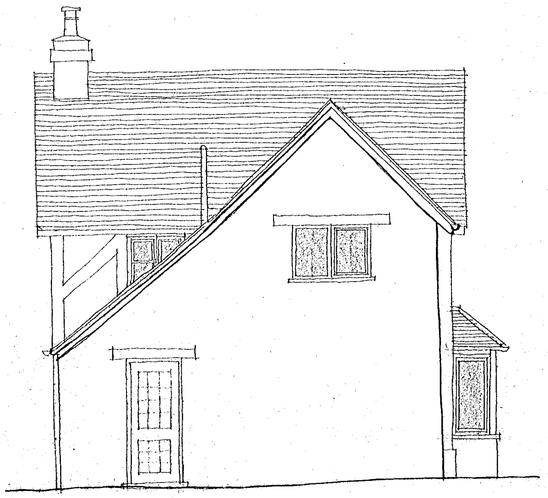

WEST ELEVATION



EAST ELEVATION

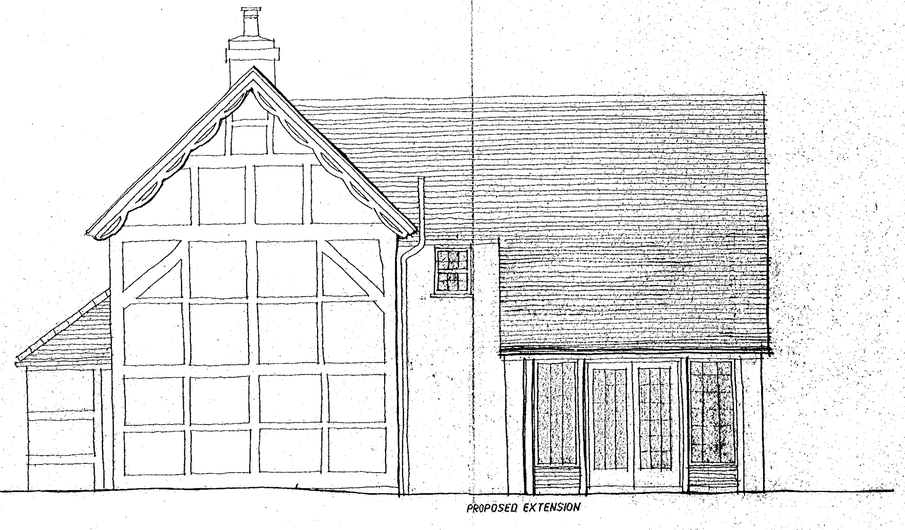

NORTH ELEVATION

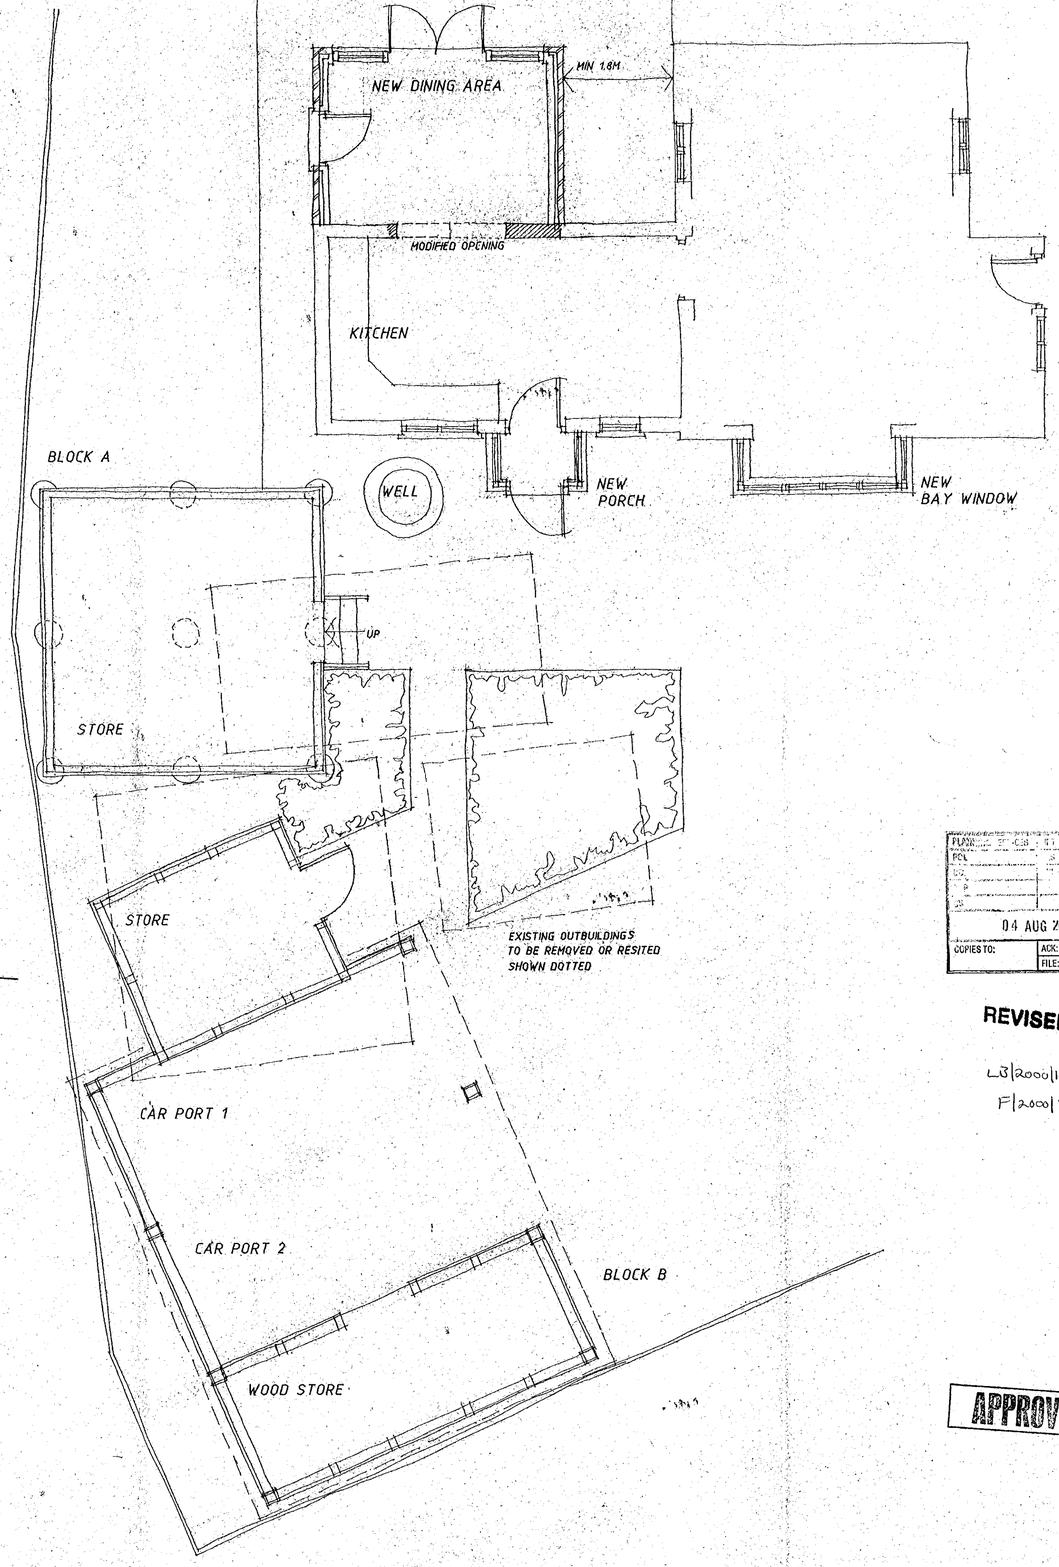

DO NOT SCALE

Any discrepancies to be referred to Izod Design.
This drawing remains the Copyright of Izod Design.

REVISIONS

Date	Description	Ref.
19.04.00	REVISED STORE DOOR	A
17.05.00	ROOFLIGHTS SHOWN ON PLAN	B
03.08.00	DINING ROOM EXTENSION REVISED ROOFLGHTS OMITTED	C

04 AUG 2000

COPIES TO: ACK: FILE:

REVISED PLAN

LB/2000/1339
F/2000/1340

APPROVED

Izod DESIGN

Chartered Architects
Landscape Consultants

14 Milton Road Wokingham
Berkshire RG40 1DB
Telephone 0118 977 0075
Facsimile 0118 977 0057

Client
S HOLDSTOCK

Project
STANLAKE FARM COTTAGE
WALTHAM ROAD TWYFORD

Description
EXTENSIONS / ALTERATIONS
LAYOUT PLAN
COTTAGE ELEVATIONS

Scale 1 : 50
Project No. 2648
Drawing No. 3
Revision C Date 3 AUG 00

MY 443454 R

DO NOT SCALE

Any discrepancies to be referred to Izod Design.

This drawing remains the Copyright of Izod Design.

REVISIONS

Date	Description	Ref.
19.04.00	REVISED STORE DOOR	A

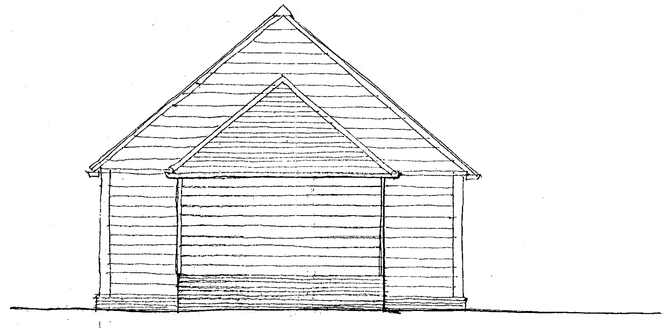

NORTH ELEVATION / BLOCK B

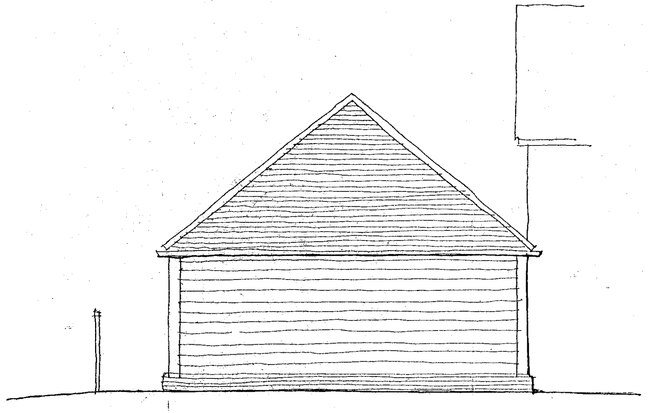

SOUTH ELEVATION / BLOCK B

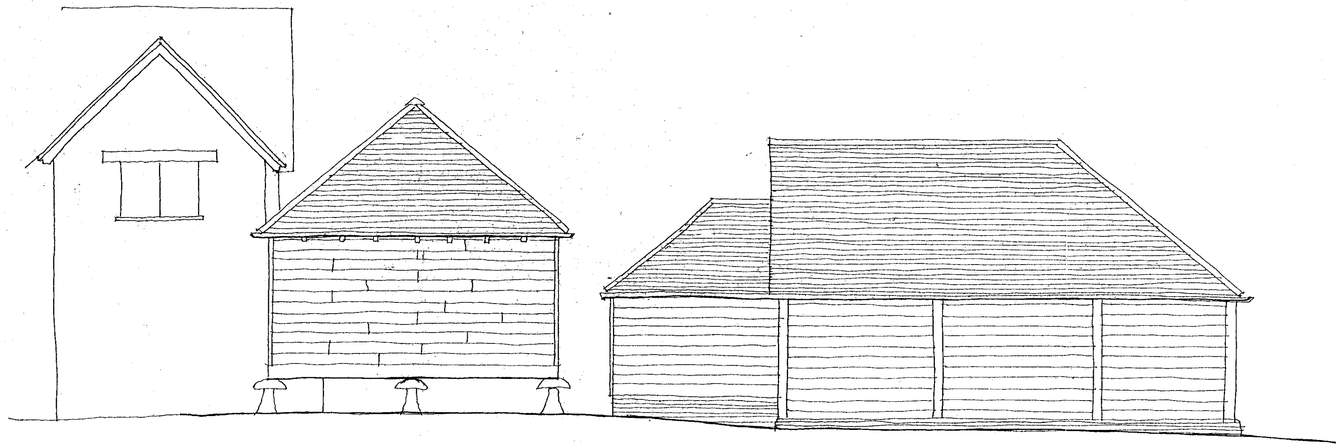

WEST ELEVATION / BLOCKS A and B

20.APR.2000* 1339

Izod DESIGN

Chartered Architects
Landscape Consultants

14 Milton Road Wokingham
Berkshire RG40 1DB
Telephone 0118 977 0075
Facsimile 0118 977 0057

Client

S HOLDSTOCK

Project

STANLAKE FARM COTTAGE
WALTHAM ROAD TWYFORD

Description

GARAGES AND STORES
ELEVATIONS

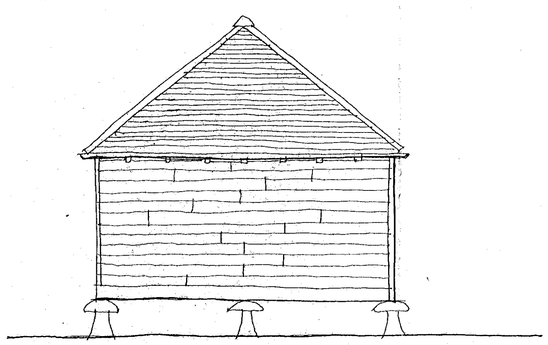

NORTH / SOUTH and WEST ELEVATION / BLOCK A

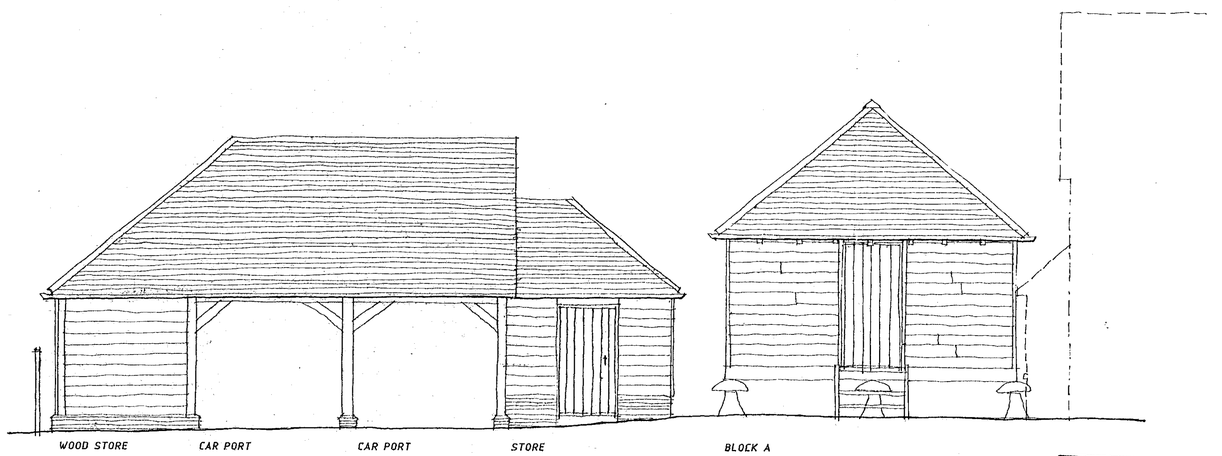

EAST ELEVATION / BLOCKS A and B

APPROVED

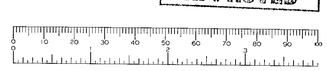

Scale	1 : 50
Project No.	2648
Drawing No.	4
Revision A	Date 19 APR 00

MY 443454 R



SOUTH ELEVATION

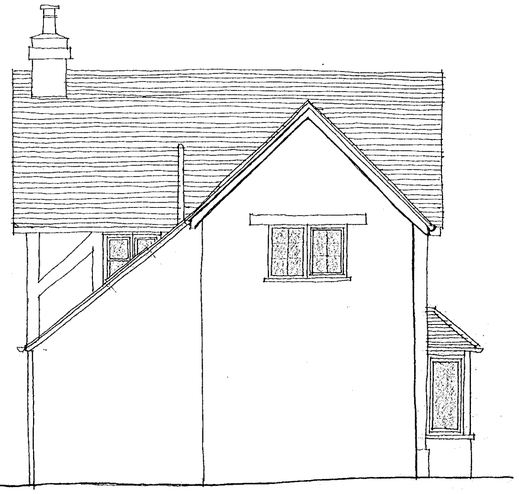

WEST ELEVATION



EAST ELEVATION

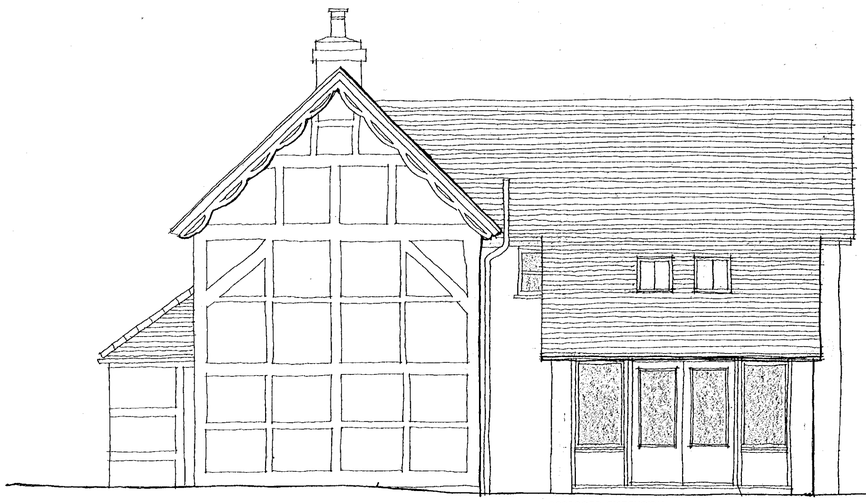

NORTH ELEVATION

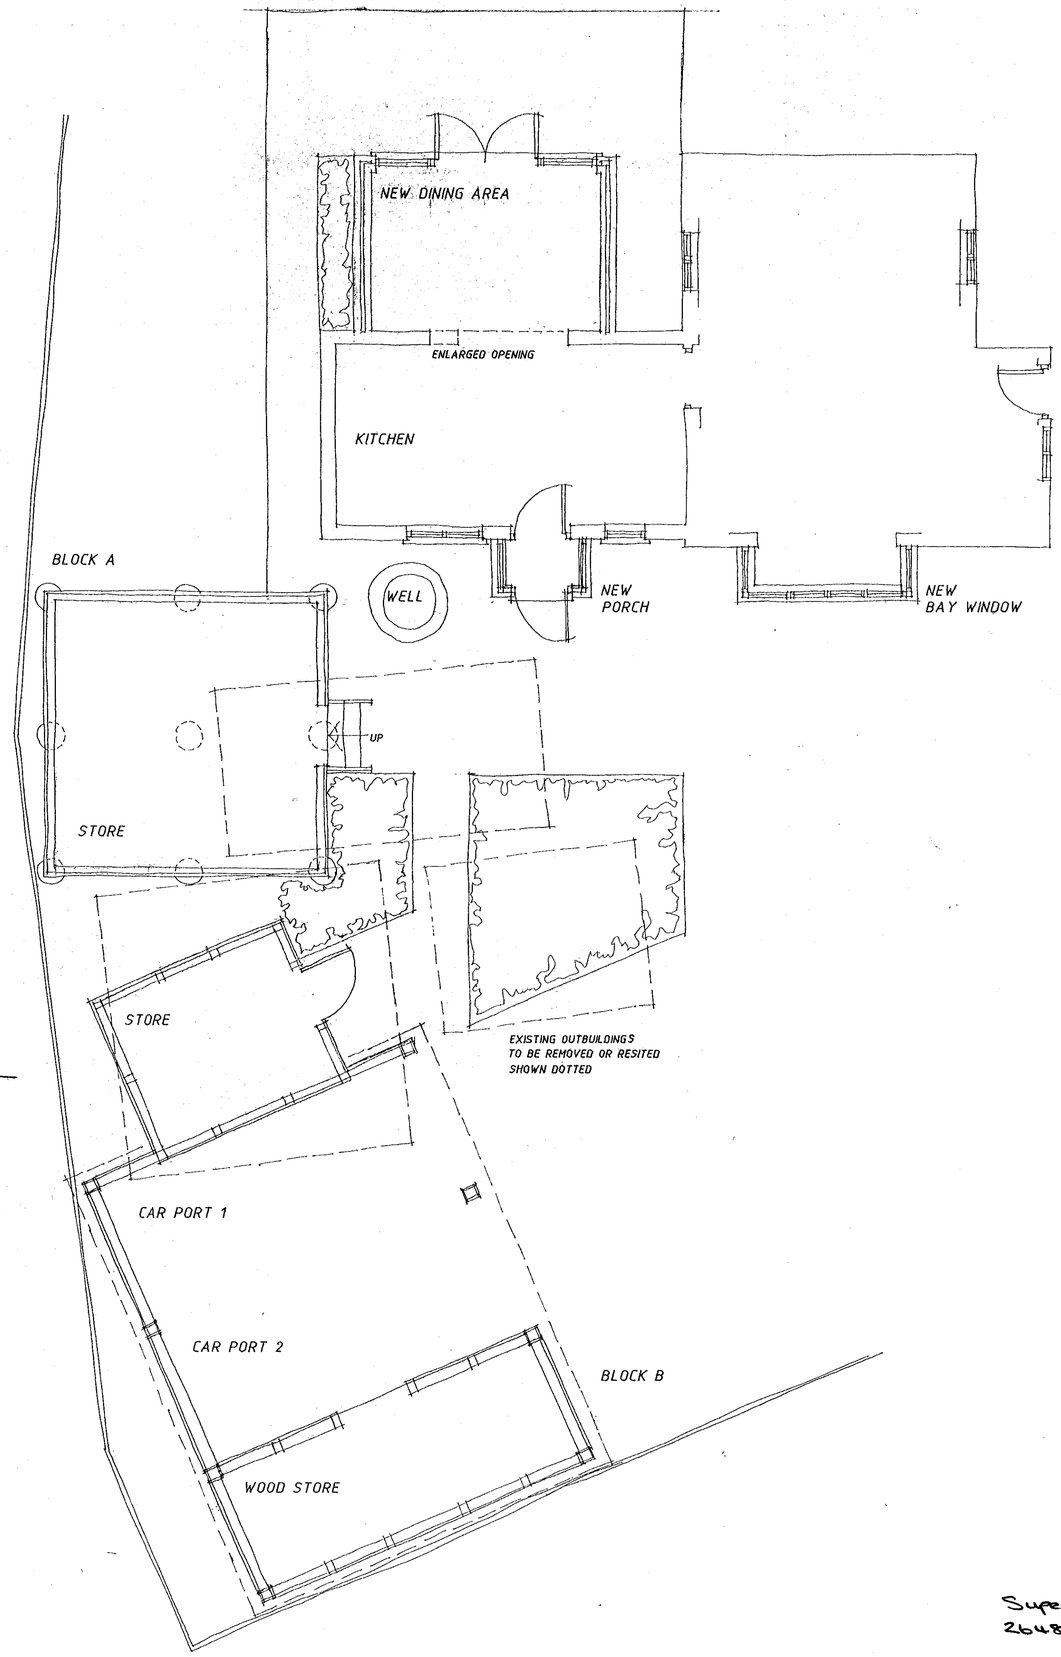

DO NOT SCALE

Any discrepancies to be referred to Izod Design.
This drawing remains the Copyright of Izod Design.

REVISIONS

Date	Description	Ref.
19.04.00	REVISED STORE DOOR	A

20.APR.2000* 1339

Izod DESIGN

Chartered Architects
Landscape Consultants

14 Milton Road Wokingham
Berkshire RG40 1DB
Telephone 0118 977 0075
Facsimile 0118 977 0057

Client

S HOLDSTOCK

Project

STANLAKE FARM COTTAGE
WALTHAM ROAD TWYFORD

Description

EXTENSIONS / ALTERATIONS
LAYOUT PLAN
COTTAGE ELEVATIONS

Superseded by 2648.3.C

Scale 1 : 50

Project No. 2648

Drawing No. 3

Revision A Date 19 APR 00

MY 443454 R



SOUTH ELEVATION

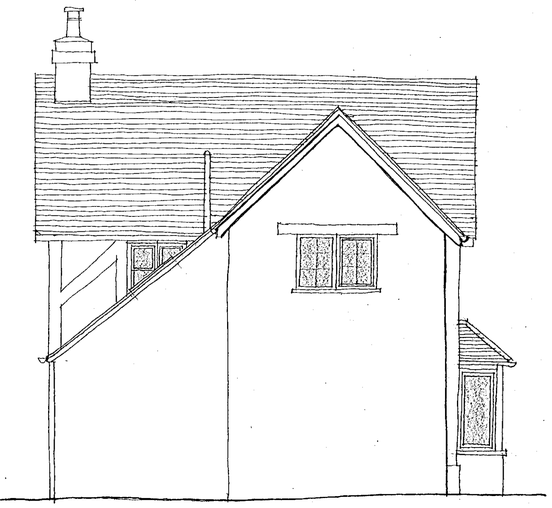

WEST ELEVATION



EAST ELEVATION



NORTH ELEVATION

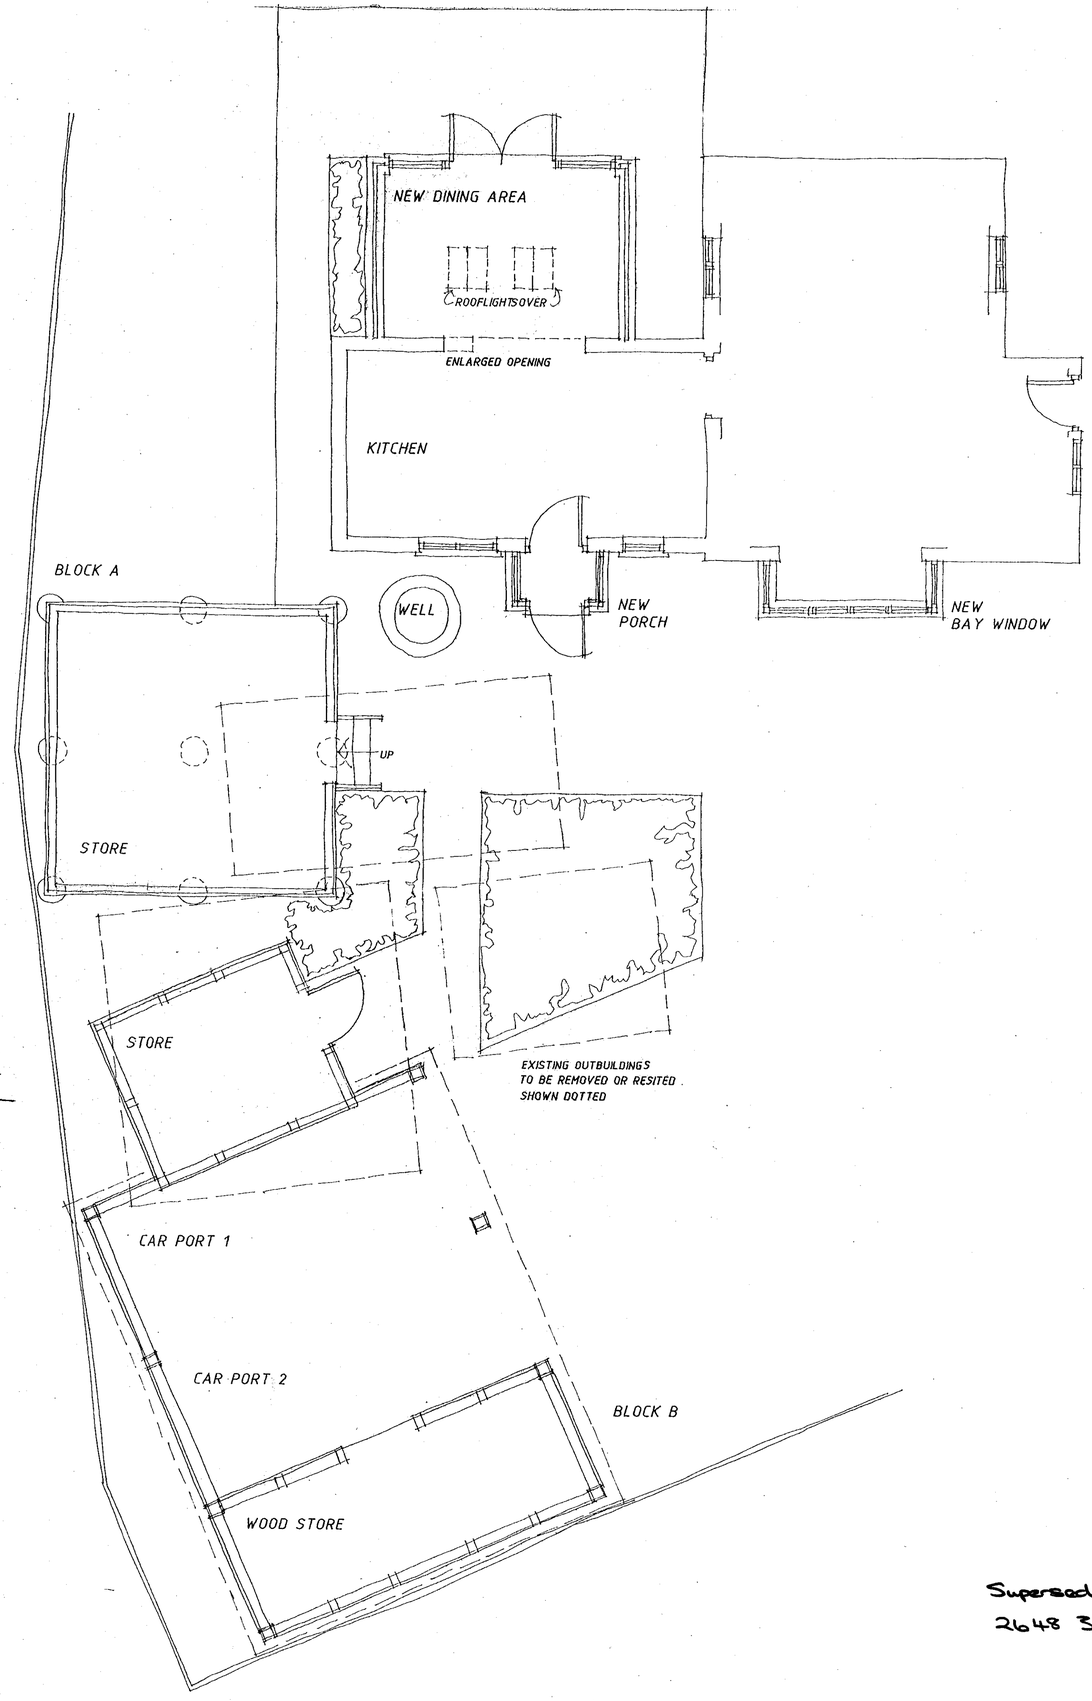

DO NOT SCALE

Any discrepancies to be referred to Izod Design.
This drawing remains the Copyright of Izod Design.

REVISIONS

Date	Description	Ref.
19.04.00	REVISED STORE DOOR	A
17.05.00	ROOFLIGHTS SHOWN ON PLAN	B

PLANNING SERVICES
POL
DC
APP
CS
19 MAY 2000
COPIES TO:
ACK:
FILE:

Izod DESIGN

Chartered Architects
Landscape Consultants

14 Milton Road Wokingham
Berkshire RG40 1DB
Telephone 0118 977 0075
Facsimile 0118 977 0057

Client
S HOLDSTOCK

Project
STANLAKE FARM COTTAGE
WALTHAM ROAD TWYFORD

Superseded By.
2648 3.C.

Description
EXTENSIONS / ALTERATIONS
LAYOUT PLAN
COTTAGE ELEVATIONS

Scale 1 : 50
Project No. 2648
Drawing No. 3
Revision B Date 17 MAY 00

MY 443454 R