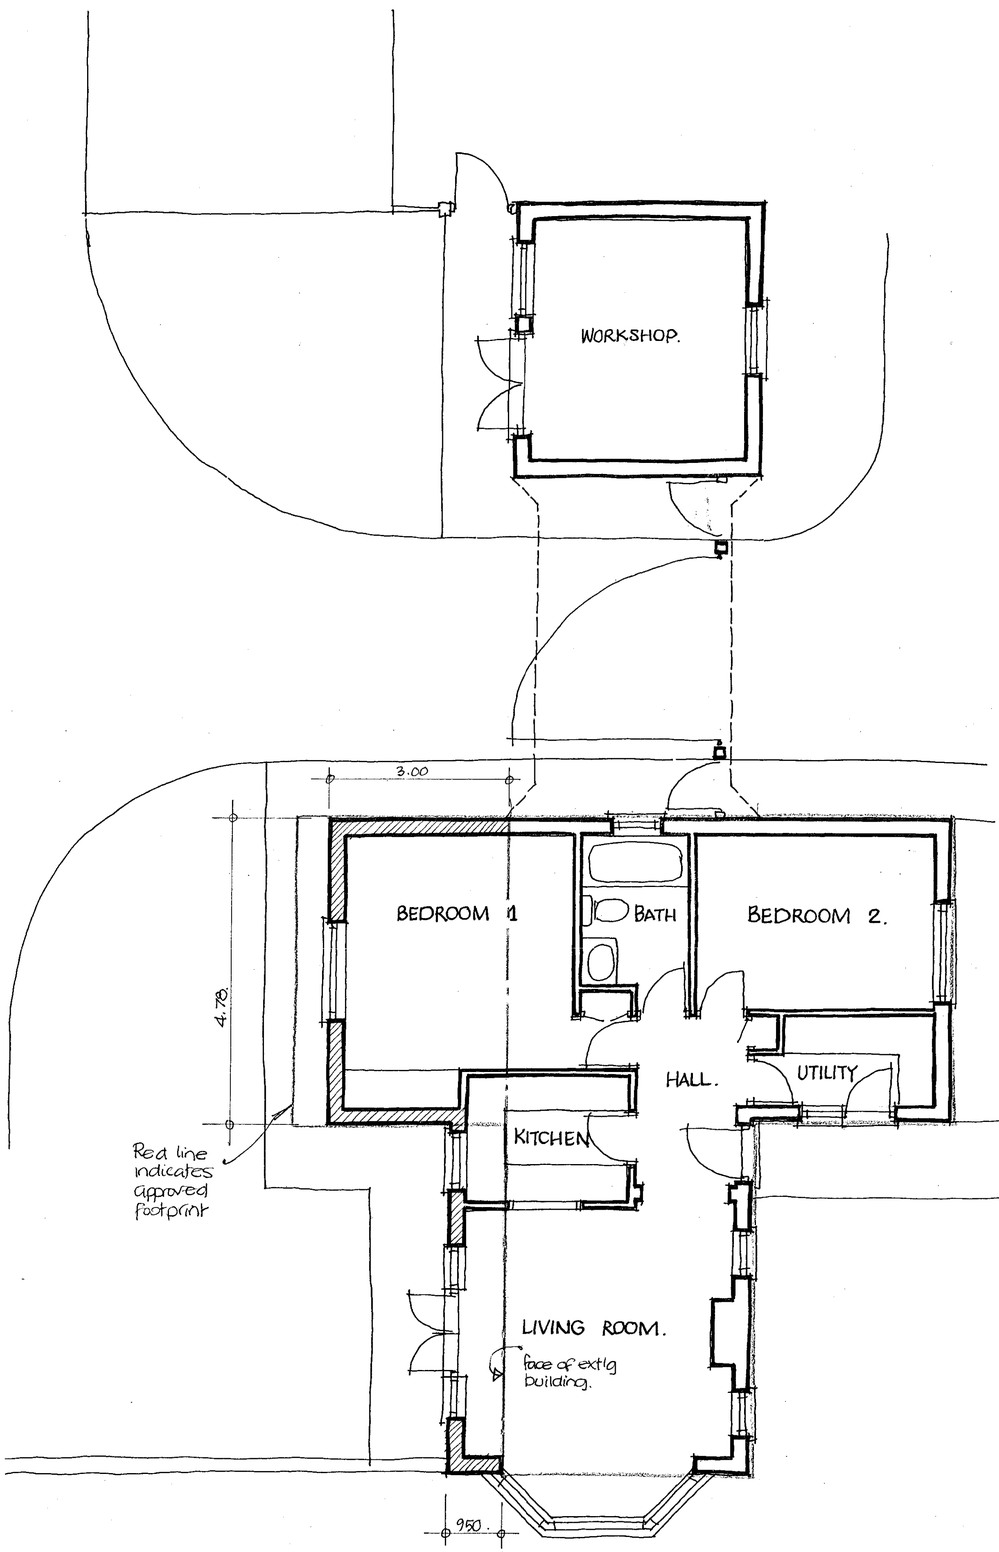


GROUND FLOOR PLAN.

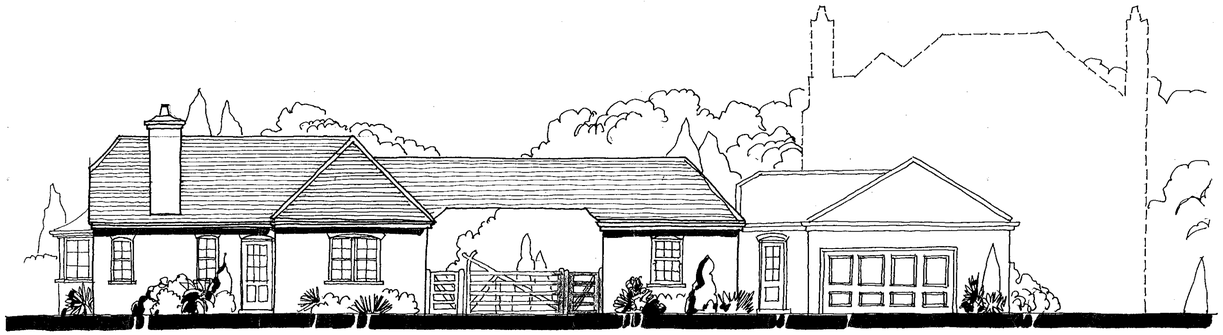

EAST ELEVATION.



WEST ELEVATION.

New materials to match existing.

25.APR.2000* 1341

APPROVED

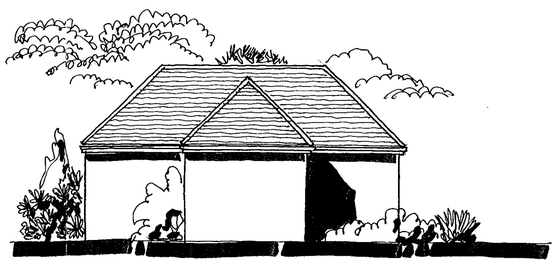

NORTH ELEVATION.

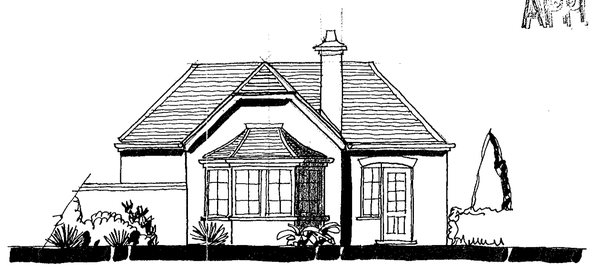

SOUTH ELEVATION.

R. G. BUTLER & ASSOCIATES
11 STRATHMORE DRIVE, CHARVIL. READING
RG10 9QT. Tel/fax 0118 934 3040.

PROPOSED EXTENSION AT
QUEENS ARBOUR HUNGERFORD LANE
HURST.

Scales 1:50 1:100.
date Apr. 2000

dgno 452 / 1

20 7/3/01

N

QUEENS ARBOUR.

rerouted driveway.

existing access.

PADDOCKS.

HUNGERFORD LANE

B 3018

APPROVED

R. G. BUTLER & ASSOCIATES.
11 STRATHMORE DRIVE. CHARVIL. READING RG10 9ST. Tel/fax. 0118 934 3040.

client.
25. [illegible] 1341

location.
QUEENS ARBOUR HAINES HILL ESTATE

job.
EXTENSIONS & ALTERATIONS.

drawing
SITE PLAN

| | |
|---|---|
| scale 1:500 | drawing no 452/2 |
| date Feb 99 | |
| drawn RB. | |
| ref: | |