



FRONT ELEVATION scale : 1- 100


FORM NEW PITCHED ROOF WITH HALF HIPPED END TO FRONT SECTION OF EXISTING GARAGE.

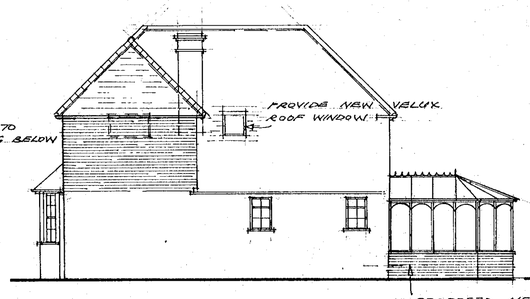


SIDE ELEVATION

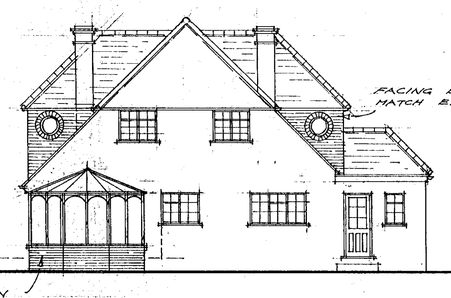


REAR ELEVATION

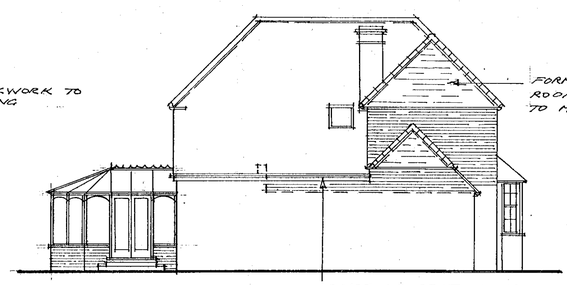


SIDE ELEVATION

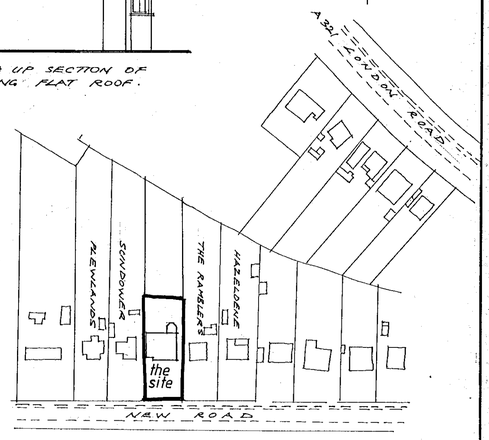


LOCATION PLAN scale : 1-1250

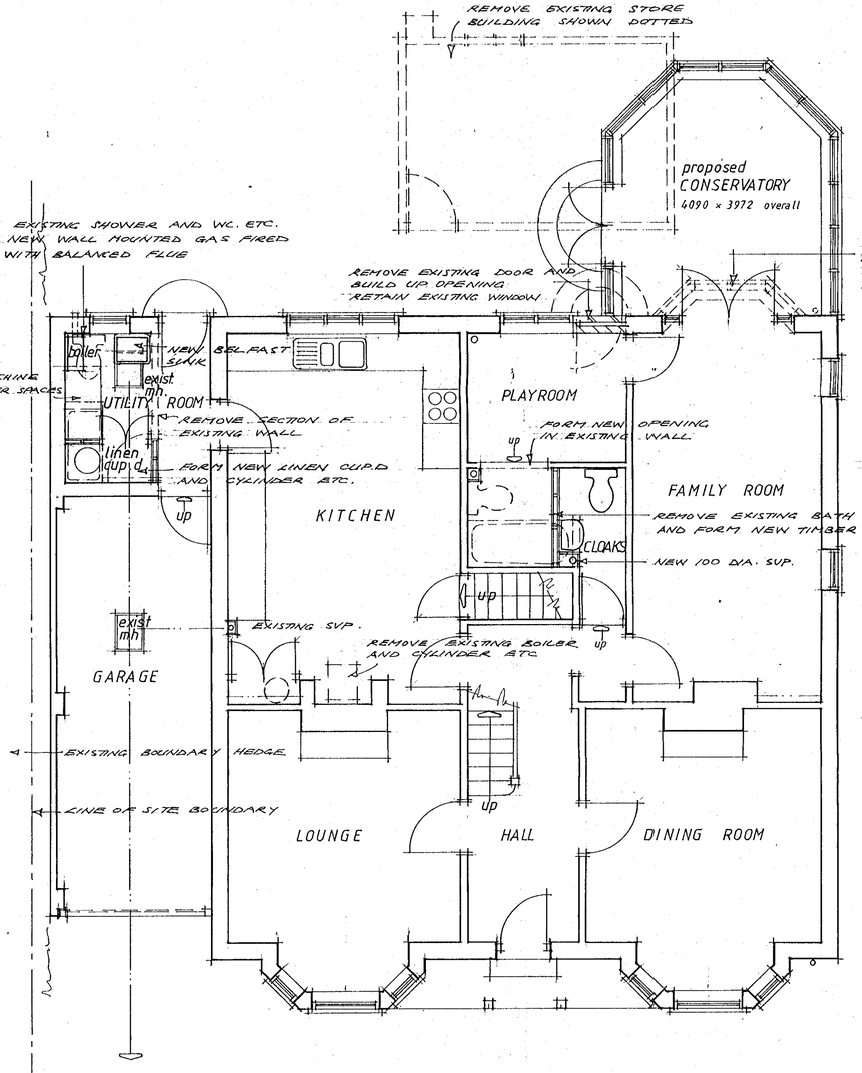

GROUND FLOOR PLAN scale : 1- 50

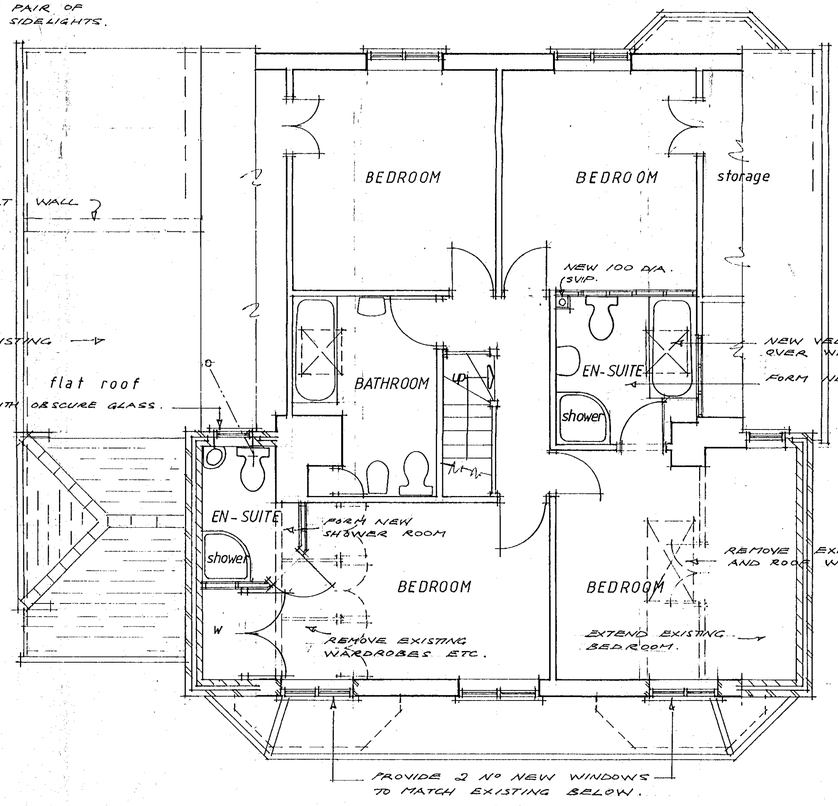

FIRST FLOOR PLAN

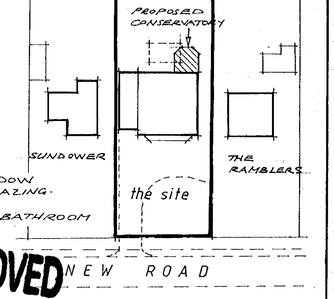

APPROVED

BLOCK PLAN scale : 1-500

14.APR.2000* 1239

Revision A 12 April 2000.
Location and block plans added.

CHARTA DESIGNS
planning and design consultants
21 York Road Maidenhead SL6 1SQ
tel. 01628 634665 fax. 01628 770748

client Mr. & Mrs. C. Burge


job 63, NEW ROAD RUSCOMBE

title proposed extension & alterations


scale : as shown date : March 2000

job number 1335 drawing number 2 revision A


ED 14/4/00.

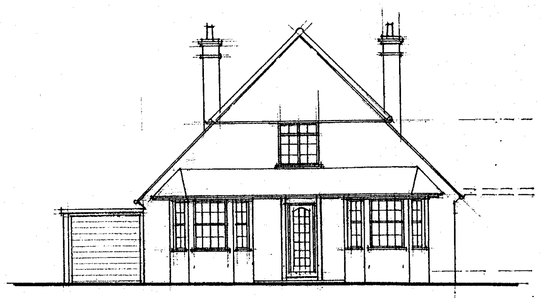


FRONT ELEVATION scale : 1- 100

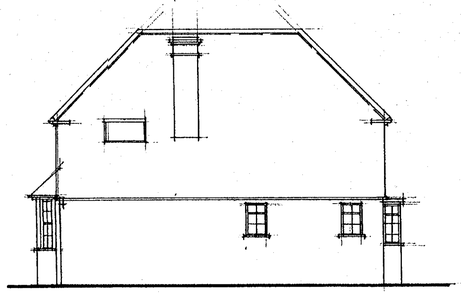


SIDE ELEVATION

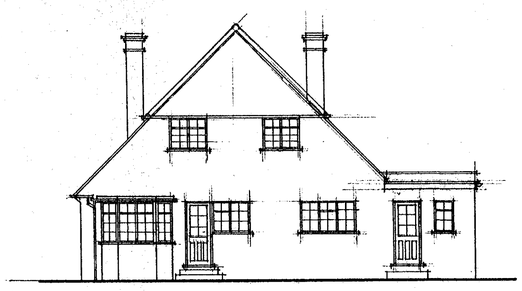


REAR ELEVATION

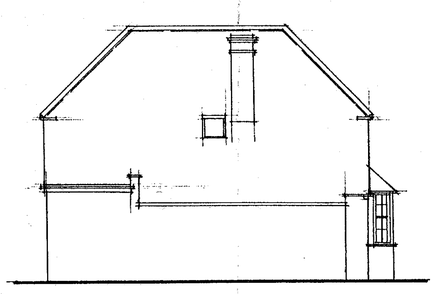


SIDE ELEVATION

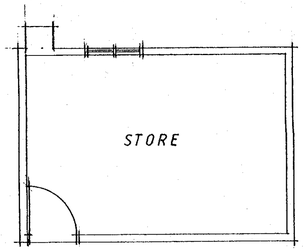

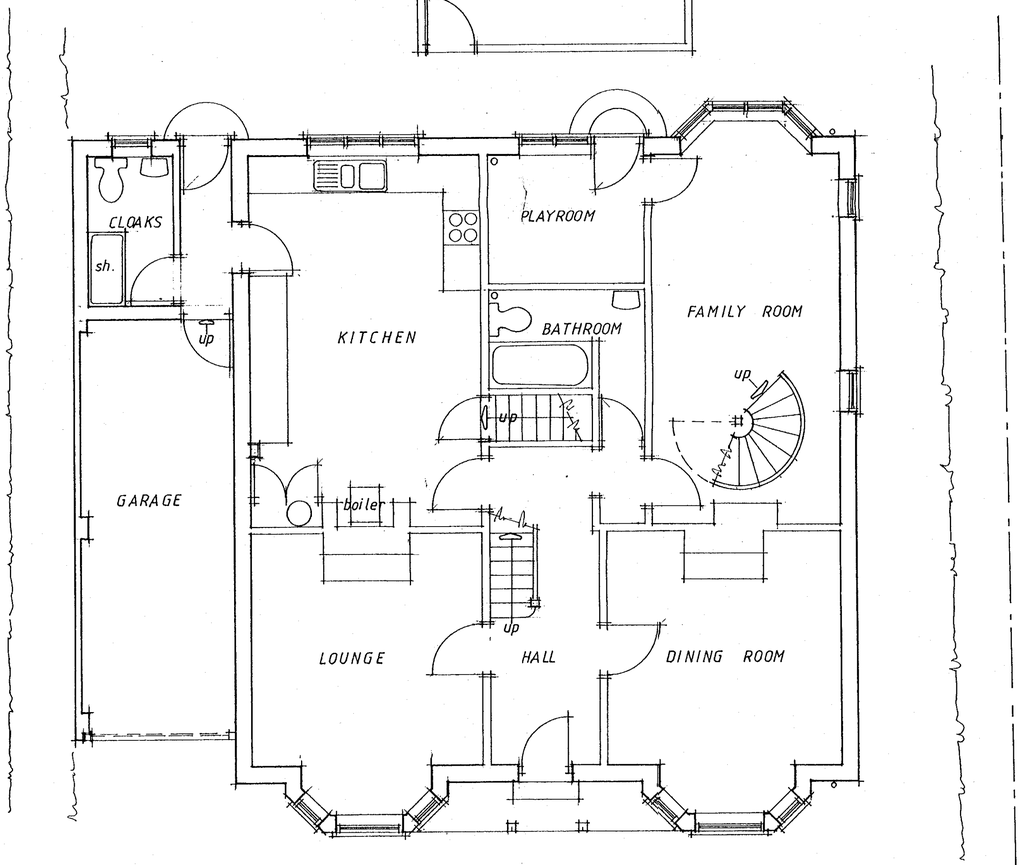

GROUND FLOOR PLAN scale : 1- 50

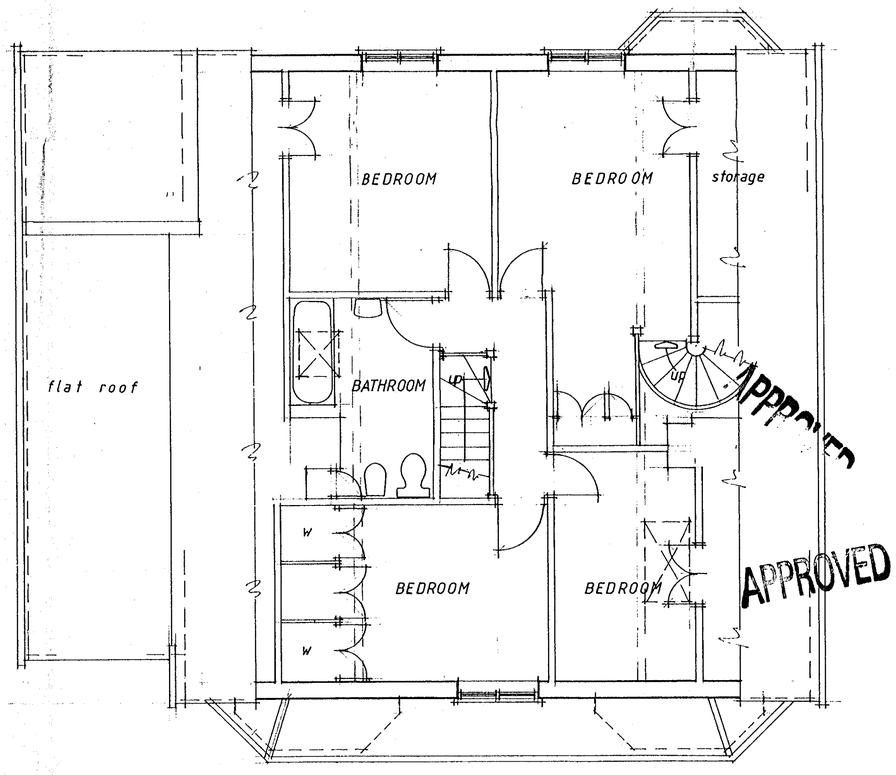

APPROVED

APPROVED

14.APR.2000* 1239

FIRST FLOOR PLAN

CHARTA DESIGNS
planning and design consultants
21 York Road Maidenhead SL6 1SQ
tel. 01628 634665 fax. 01628 770748

client Mr. & Mrs. C. Burge

job 63, NEW ROAD
RUSCOMBE

title premises as existing

scale : as shown date : March 2000

job number 1335 drawing number 1 revision