

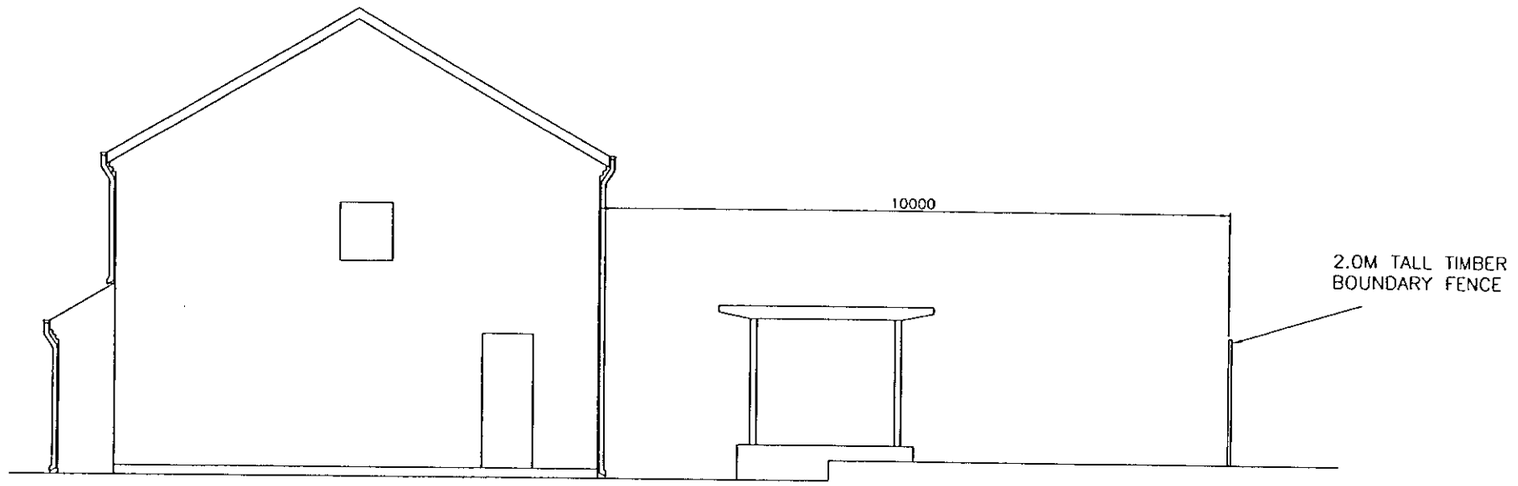


EXISTING NORTH ELEVATION

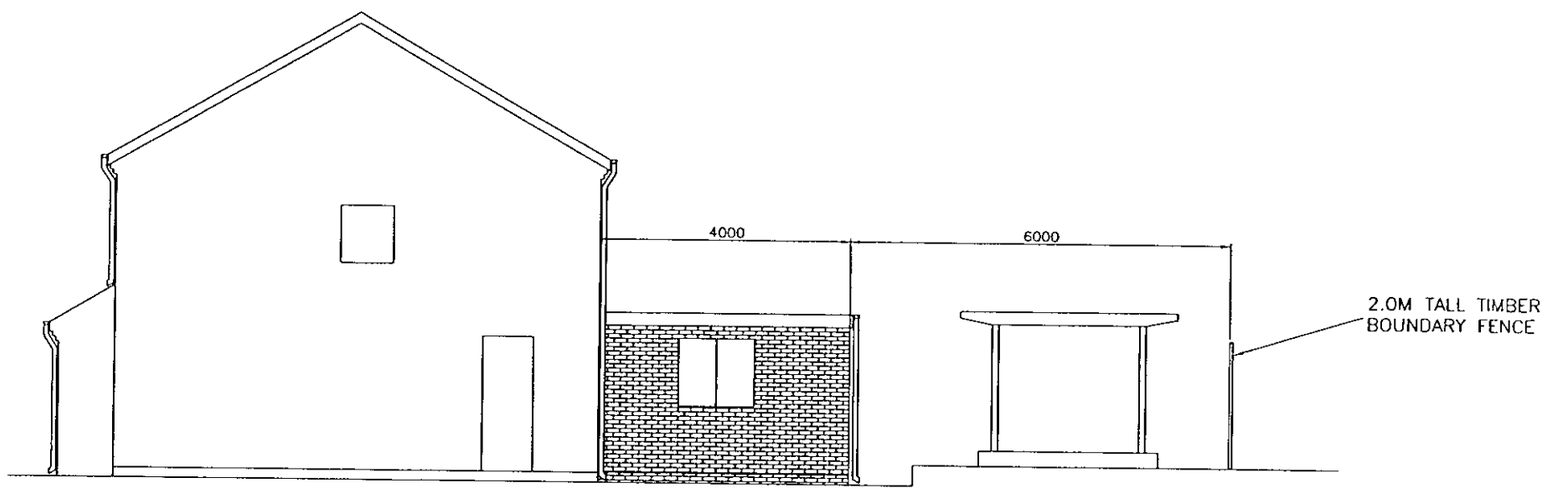

PROPOSED NORTH ELEVATION

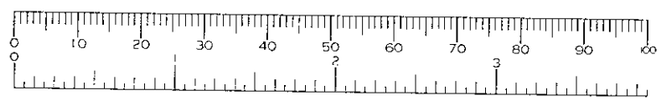

© Copyright SIMBA CONSULTANTS LIMITED 2000

REVISIONS

No.	Description	Date	By

NOTES

1. THIS DRAWING TO BE READ IN CONJUNCTION WITH ALL RELEVENT DRAWINGS AND DOCUMENTATION.
2. ALL WORKS TO BE CARRIED OUT IN ACCORDANCE WITH THE LATEST BUILDING REGULATIONS.
3. ALL DIMENSIONS IN MILLIMETRES.

14 APR 2000 * 1241

SIMBA © CONSULTANTS LIMITED


CONSULTING CIVIL AND STRUCTURAL ENGINEERS

PROPOSED NEW EXTENSION TO
7 BASIL CLOSE
EARLEY, READING
NORTH ELEVATION


SCALES	DATE FEB.2000
1:100	DRAWN BY PSS
	CHECKED BY

SIMBA CONSULTANTS Ltd.
17 St. Martins Avenue
Leeds
LS7 3LQ
West Yorkshire
Tel: 0113 262 3546
Fax: 0113 293 0793
e-mail: pssyan@AOL.com


DRAWING No.	REVISION
BSS/05	D 21/04.

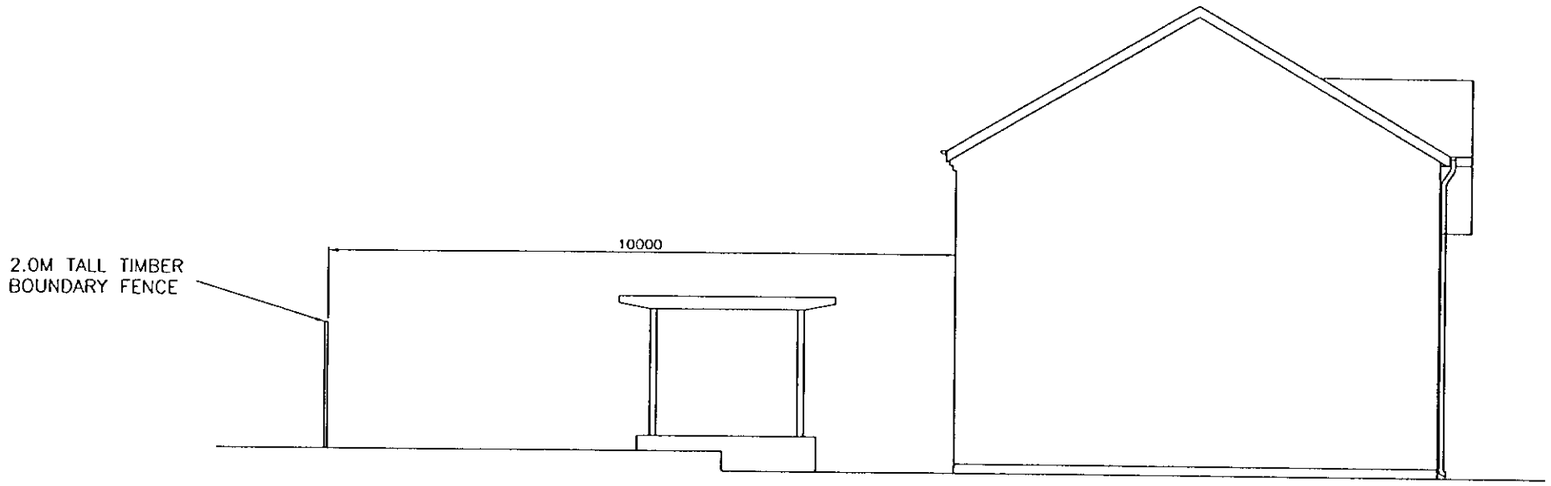

EXISTING SOUTH ELEVATION

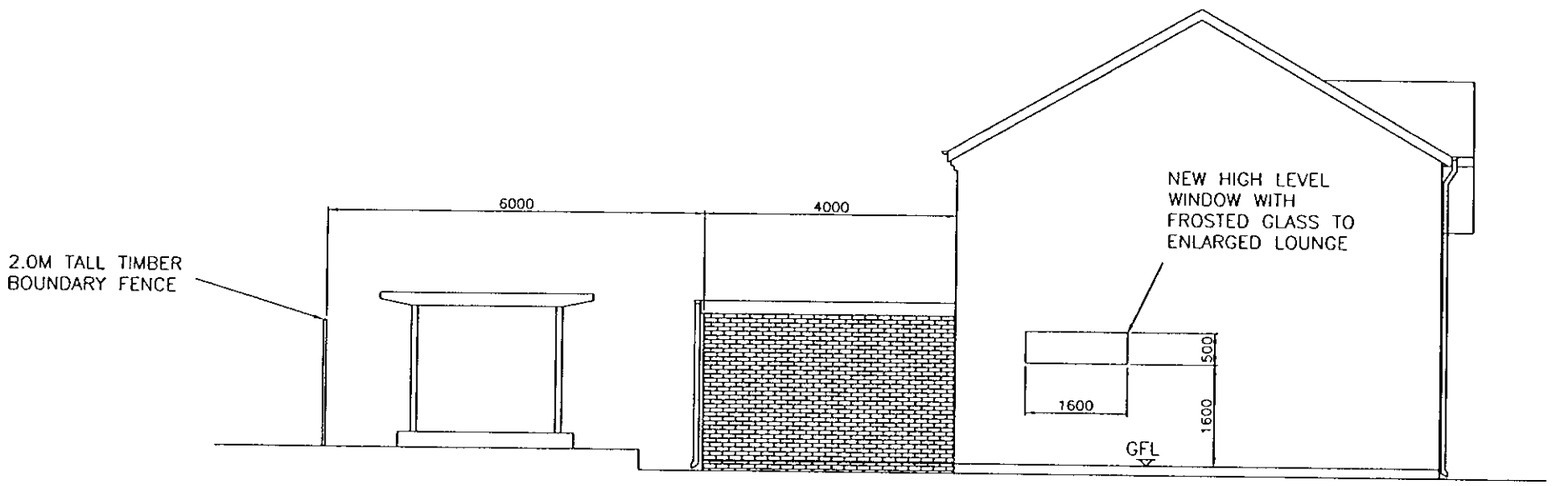

PROPOSED SOUTH ELEVATION

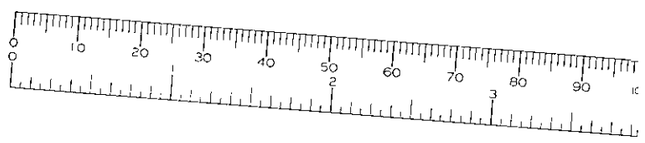

© Copyright SIMBA CONSULTANTS LIMITED 2000

REVISIONS

No.	Description	Date	By

NOTES

1. THIS DRAWING TO BE READ IN CONJUNCTION WITH ALL RELEVENT DRAWINGS AND DOCUMENTATION.
2. ALL WORKS TO BE CARRIED OUT IN ACCORDANCE WITH THE LATEST BUILDING REGULATIONS.
3. ALL DIMENSIONS IN MILLIMETRES.

14 APR 2000* 1241

SIMBA CONSULTANTS LIMITED

CONSULTING CIVIL AND STRUCTURAL ENGINEERS


PROPOSED NEW EXTENSION TO
7 BASIL CLOSE
EARLEY, READING
SOUTH ELEVATION

SCALES	DATE FEB.2000
1:100	DRAWN BY PSS
	CHECKED BY


SIMBA CONSULTANTS Ltd.
17 St. Martins Avenue
Leeds
LS7 3LQ
West Yorkshire
Tel: 0113 262 3546
Fax: 0113 293 0793
e-mail: pssyan@AOL.com

DRAWING No.	REVISION
BSS/04	


CD 2/8/00

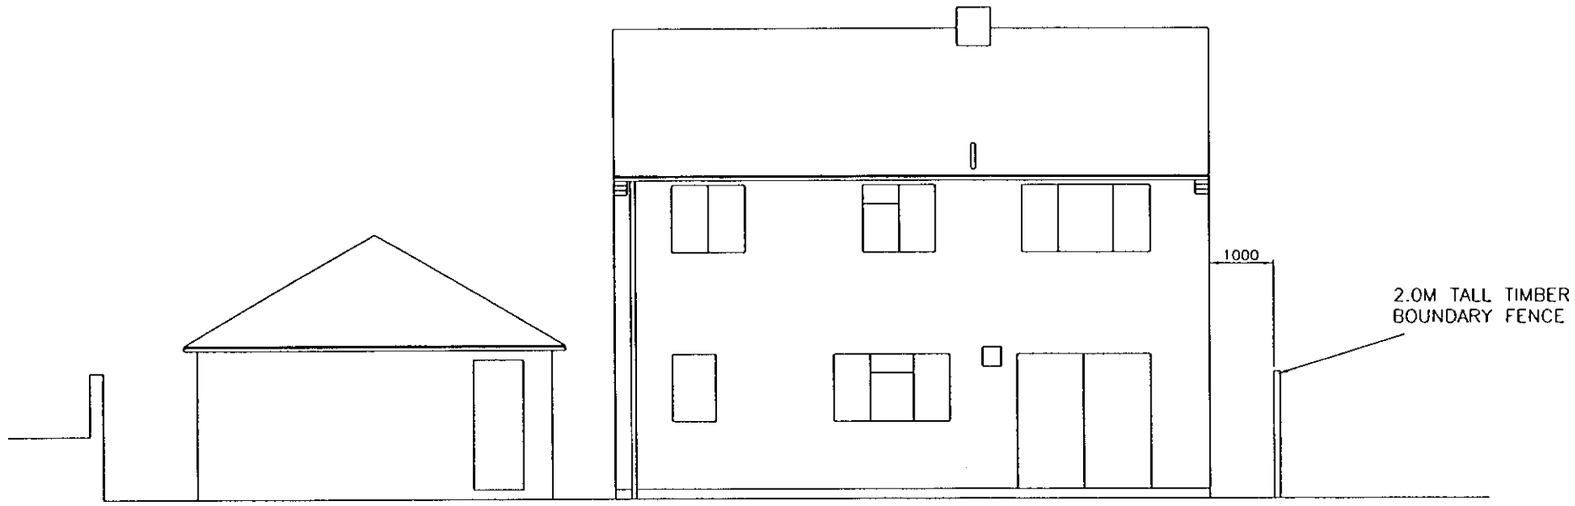

EXISTING WEST (REAR) ELEVATION

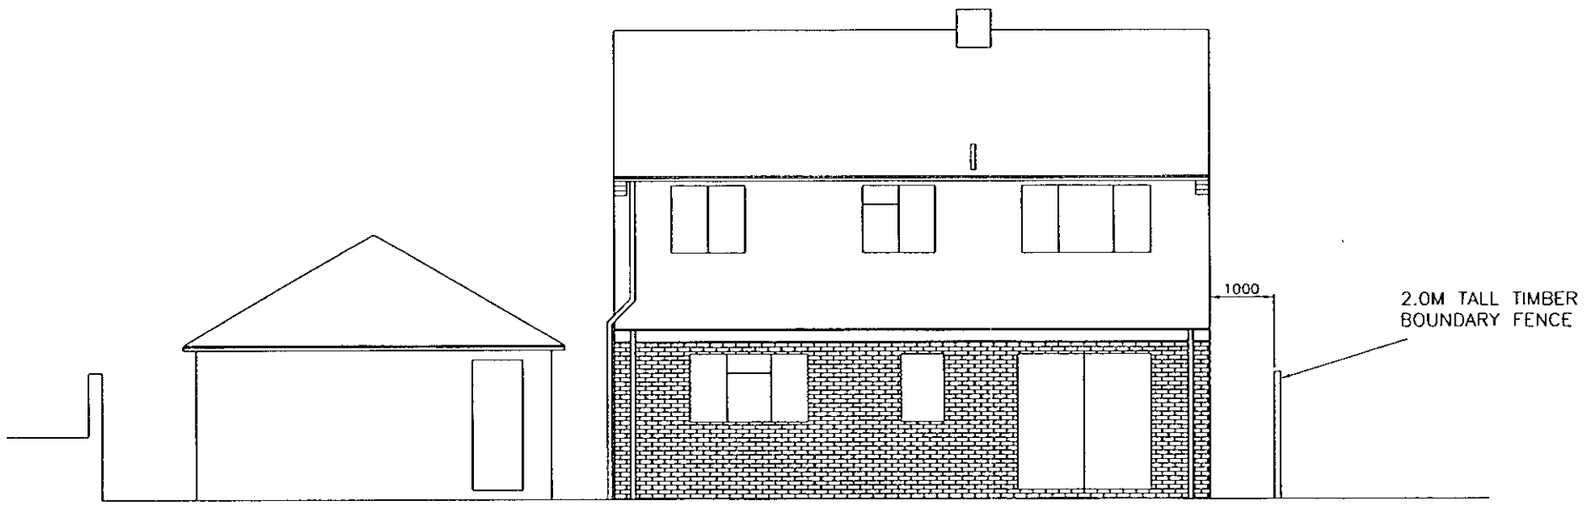

PROPOSED WEST (REAR) ELEVATION

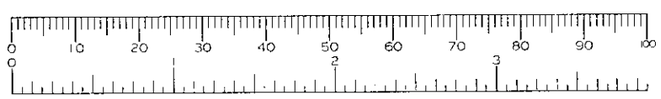

© Copyright SIMBA CONSULTANTS LIMITED 2000

REVISIONS

No.	Description	Date	By

NOTES

1. THIS DRAWING TO BE READ IN CONJUNCTION WITH ALL RELEVENT DRAWINGS AND DOCUMENTATION.
2. ALL WORKS TO BE CARRIED OUT IN ACCORDANCE WITH THE LATEST BUILDING REGULATIONS.
3. ALL DIMENSIONS IN MILLIMETRES.

14 APR 2000 * 1241
RECEIVED

SIMBA CONSULTANTS LIMITED

CONSULTING CIVIL AND STRUCTURAL ENGINEERS


PROPOSED NEW EXTENSION TO
7 BASIL CLOSE
EARLEY, READING
REAR ELEVATION

SCALES	DATE FEB.2000
1:100	DRAWN BY PSS
	CHECKED BY


SIMBA CONSULTANTS Ltd.
17 St. Martins Avenue
Leeds
LS7 3LQ
West Yorkshire
Tel: 0113 262 3546
Fax: 0113 293 0793
e-mail: pssyon@AOL.com

DRAWING No.	REVISION
BSS/03	

cd 21/4/00

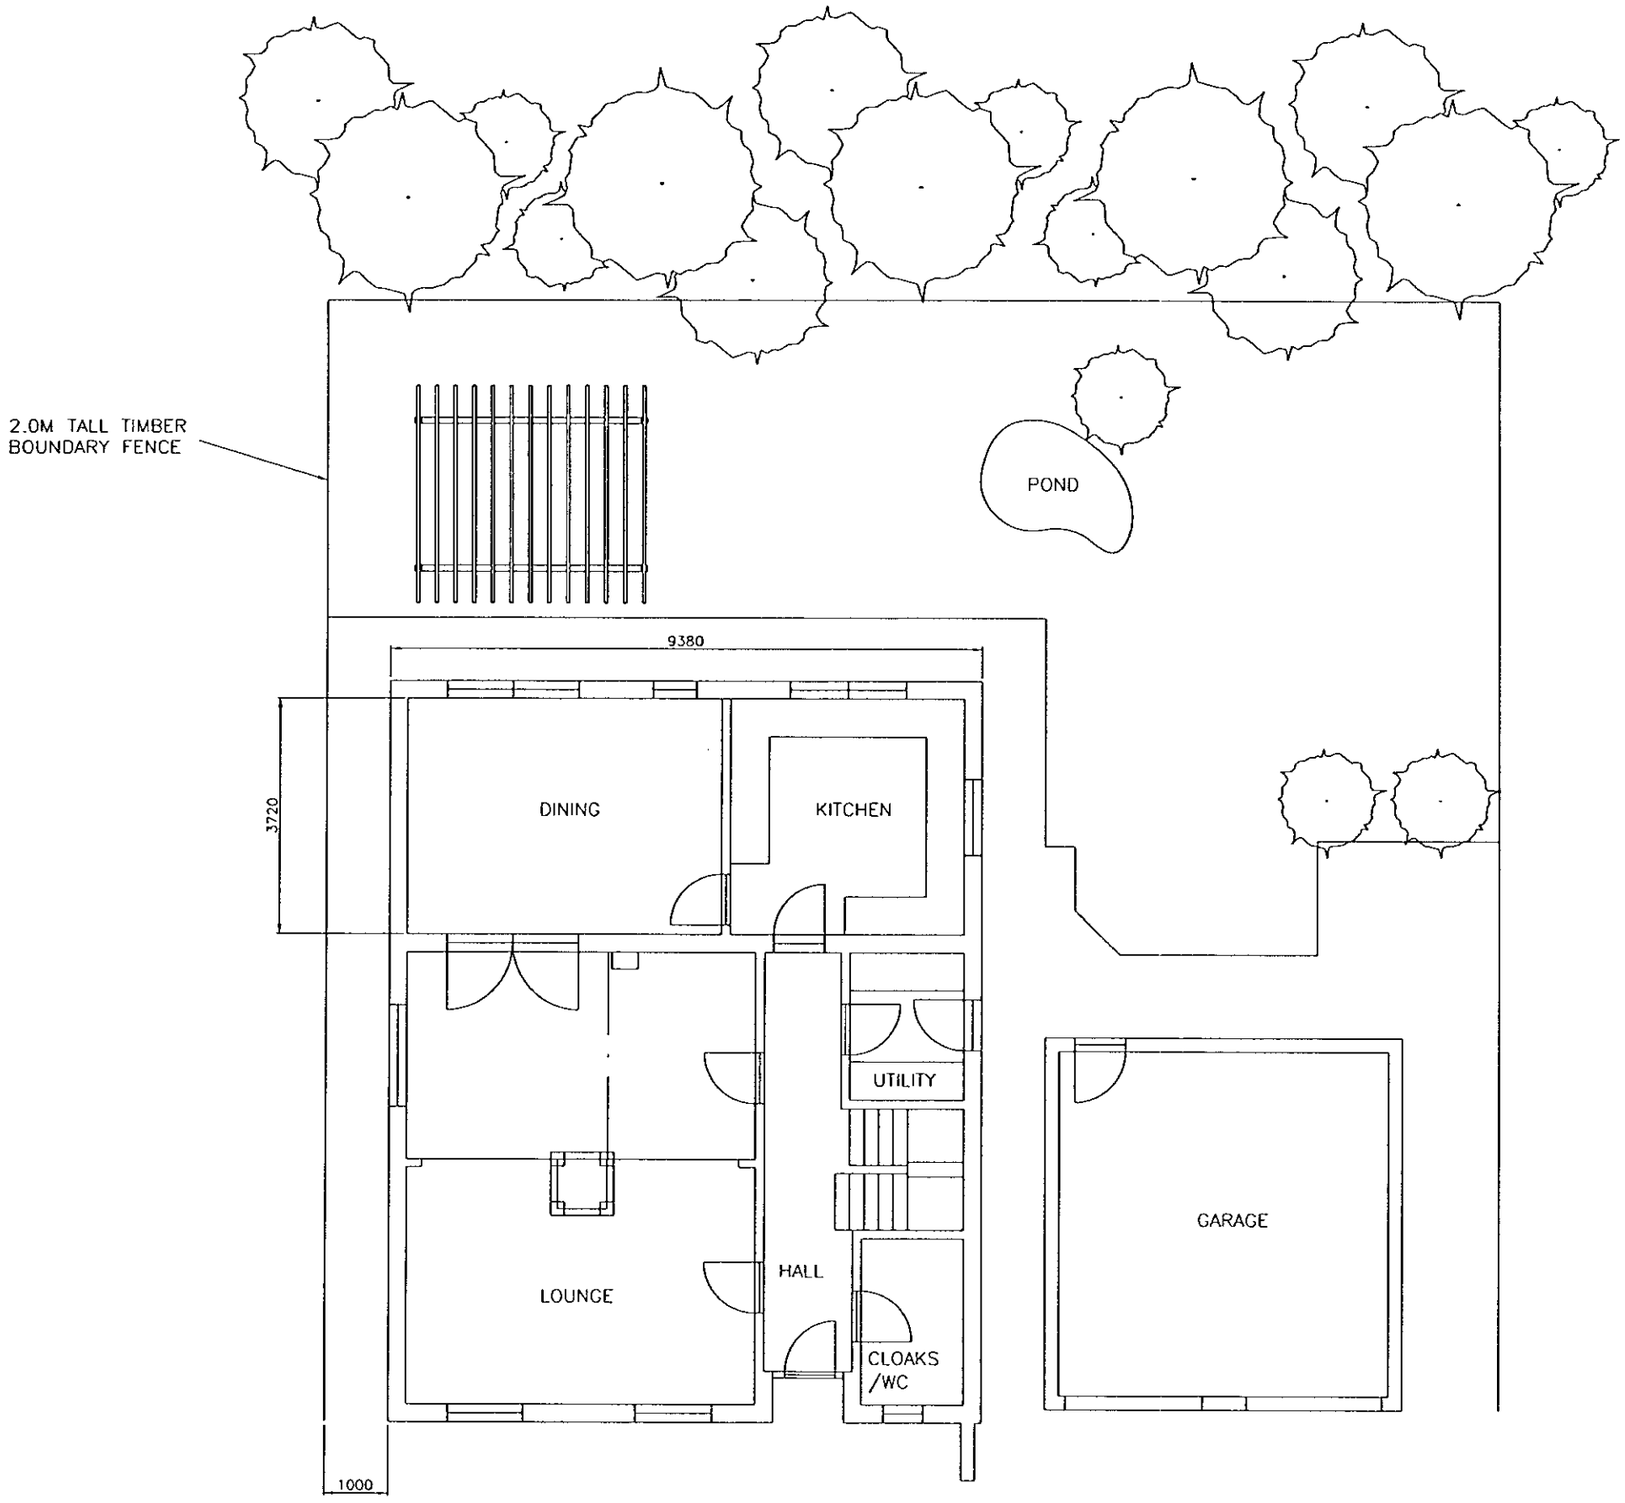

PROPOSED GROUND FLOOR

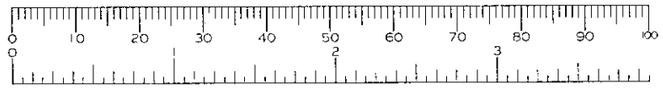

© Copyright SIMBA CONSULTANTS LIMITED 2000

REVISIONS

No.	Description	Date	By

NOTES

1. THIS DRAWING TO BE READ IN CONJUNCTION WITH ALL RELEVENT DRAWINGS AND DOCUMENTATION.
2. ALL WORKS TO BE CARRIED OUT IN ACCORDANCE WITH THE LATEST BUILDING REGULATIONS.
3. ALL DIMENSIONS IN MILLIMETRES.

14 APR 2000 1241

SIMBA CONSULTANTS LIMITED

CONSULTING CIVIL AND STRUCTURAL ENGINEERS


PROPOSED NEW EXTENSION TO
7 BASIL CLOSE
EARLEY, READING
PROPOSED GROUND FLOOR PLAN

SCALES	DATE FEB.2000
1:100	DRAWN BY PSS
	CHECKED BY


SIMBA CONSULTANTS Ltd.
17 St. Martins Avenue
Leeds
LS7 3LQ
West Yorkshire
Tel: 0113 262 3546
Fax: 0113 293 0793
e-mail: pssyan@AOL.com

DRAWING No.	REVISION
BSS/02	

9 2/8/00

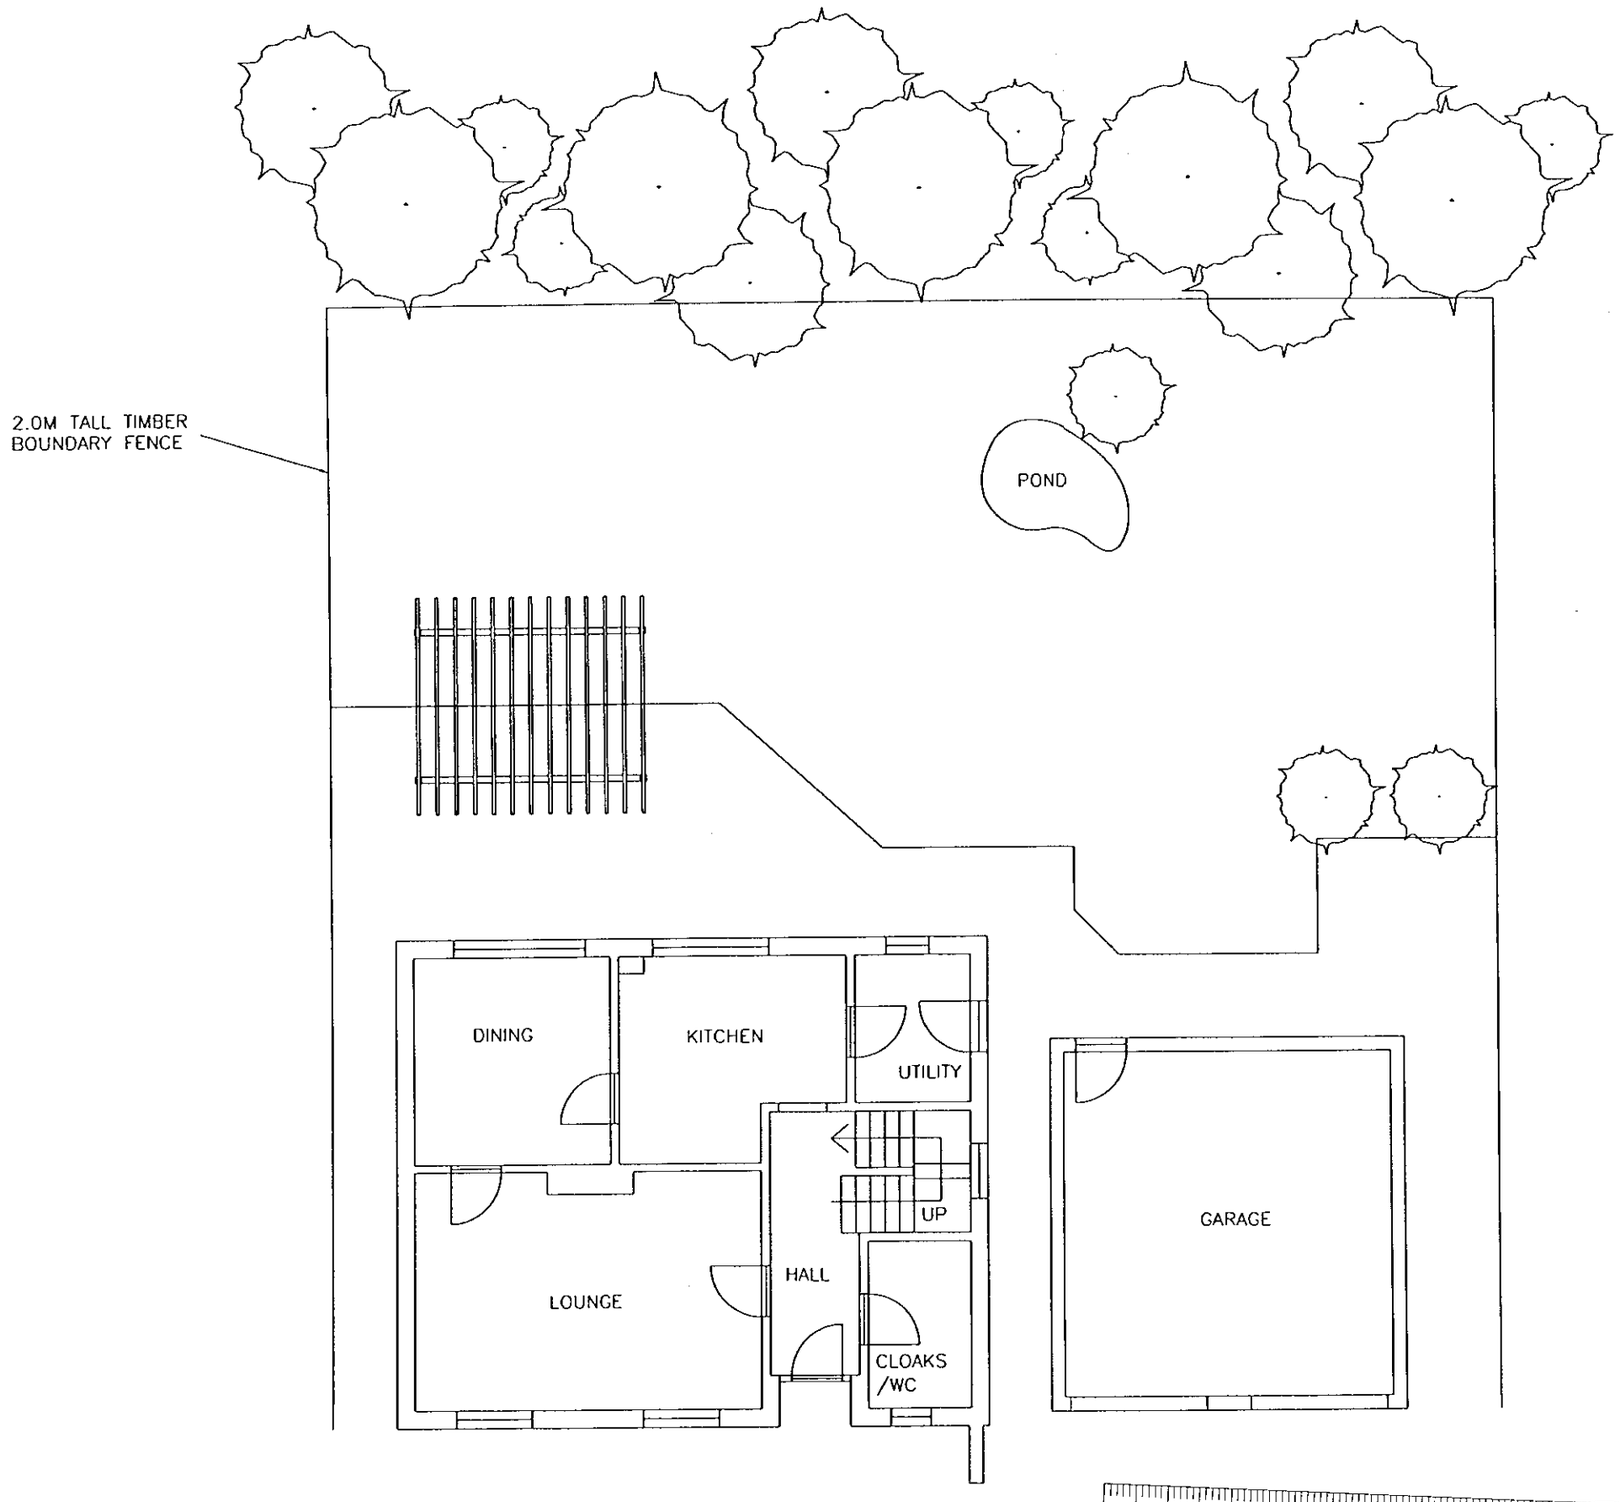

EXISTING GROUND FLOOR

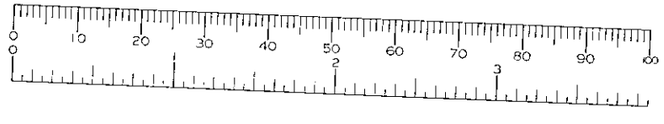

REVISIONS

No.	Description	Date	By

NOTES

1. THIS DRAWING TO BE READ IN CONJUNCTION WITH ALL RELEVENT DRAWINGS AND DOCUMENTATION.
2. ALL WORKS TO BE CARRIED OUT IN ACCORDANCE WITH THE LATEST BUILDING REGULATIONS.
3. ALL DIMENSIONS IN MILLIMETRES.

14 APR 2000 * 1241

SIMBA © CONSULTANTS LIMITED

CONSULTING CIVIL AND STRUCTURAL ENGINEERS

PROPOSED NEW EXTENSION TO
7 BASIL CLOSE
EARLEY, READING
EXISTING GROUND FLOOR PLAN

SCALES	DATE FEB.2000
1:100	DRAWN BY PSS
	CHECKED BY

SIMBA CONSULTANTS Ltd.
17 St. Martins Avenue
Leeds
LS7 3LQ
West Yorkshire
Tel: 0113 262 3546
Fax: 0113 293 0793
e-mail: pssyan@AOL.com

DRAWING No.	REVISION
BSS/01	

© Copyright SIMBA CONSULTANTS LIMITED 2000