


Site: 161 Barkham Road, Wokingham, RG41 2RS

TPO ID: TPO 839/1996

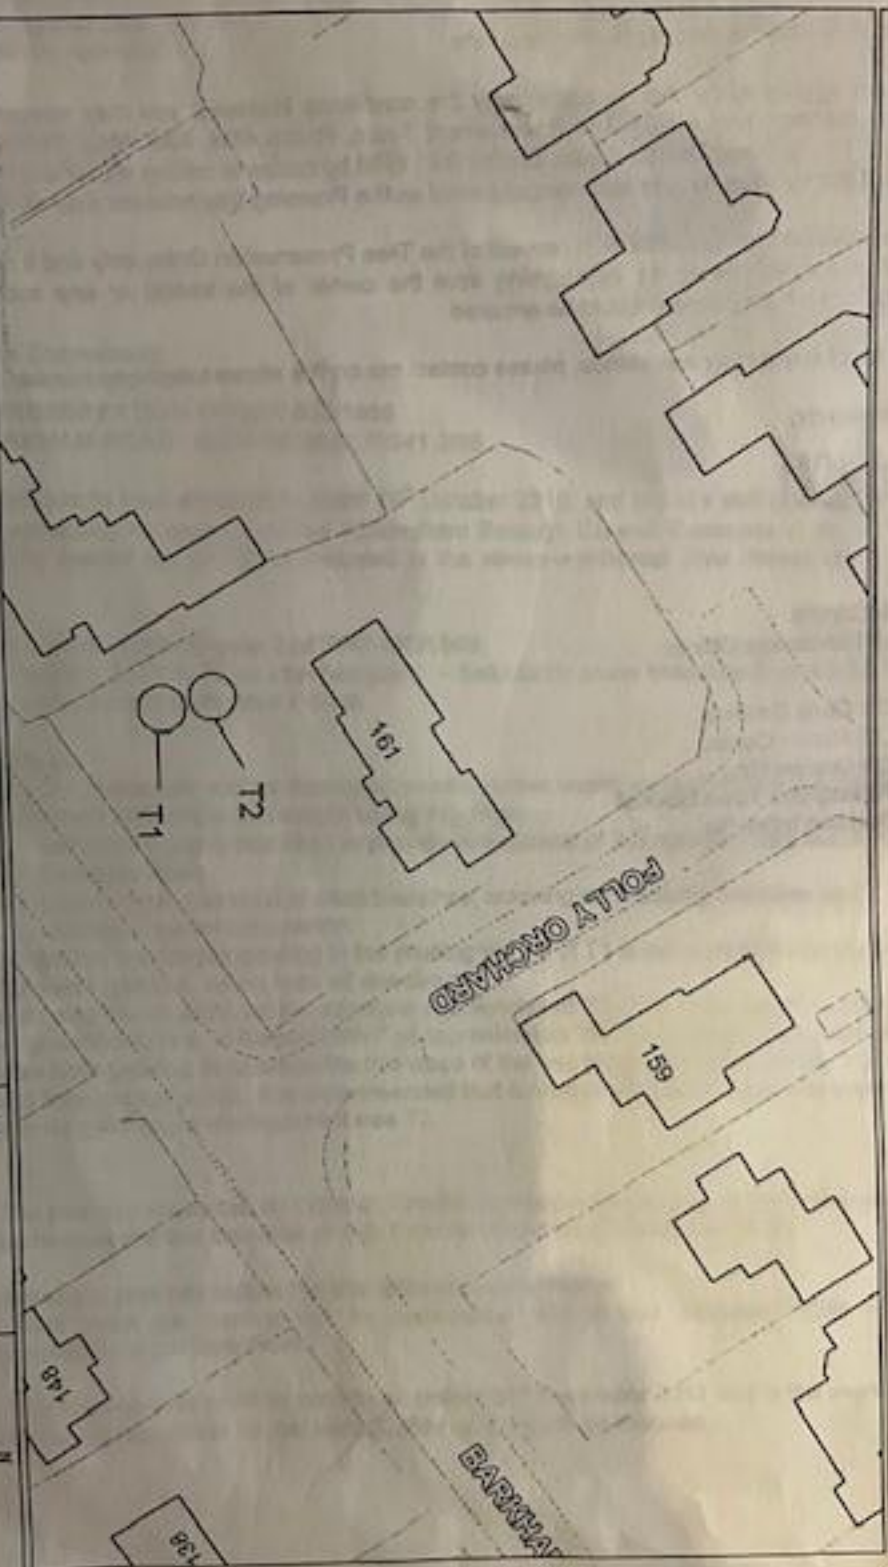

WOKINGHAM
BOROUGH COUNCIL

The map is based upon Ordnance Survey material with the permission of Ordnance Survey on behalf of the Controller of HMSO. (c) Crown Copyright. Unauthorised reproduction infringes Crown Copyright and may lead to prosecution or civil proceedings.
Wokingham Borough Council Licence Number 100015592.

CM

9th December 2010

Scale 1/500

