EXISTING PLANS

0 5

GROSS INTERNAL AREAS

EXISTING

Ground Floor – 82m2
First Floor – 75m2

Total –157m2

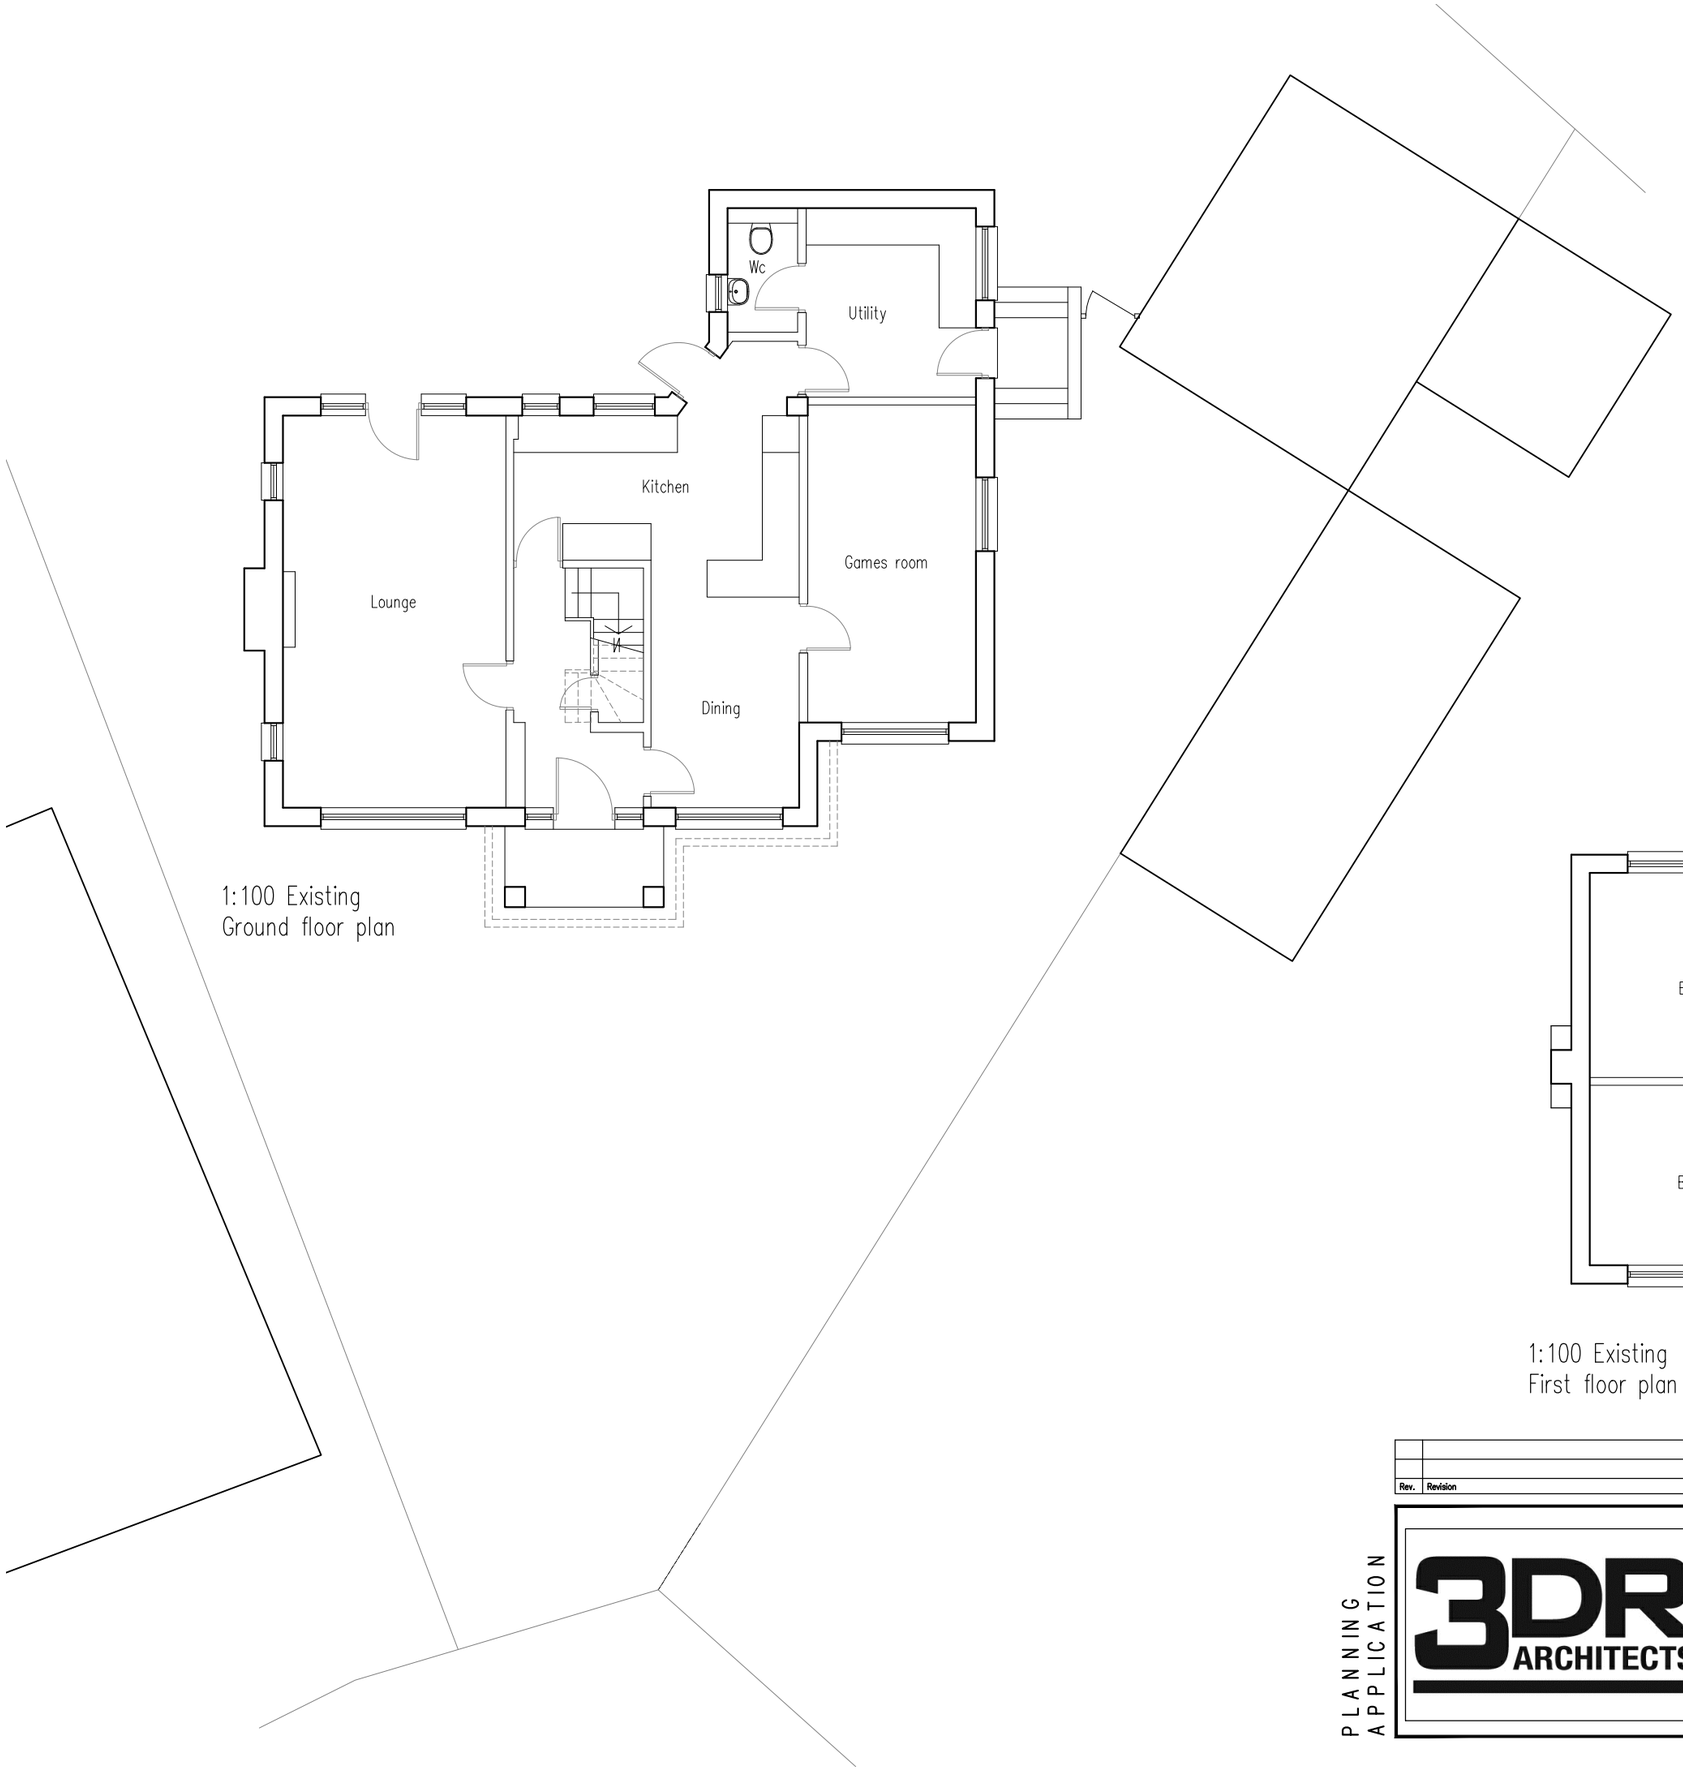

1:100 Existing
Ground floor plan

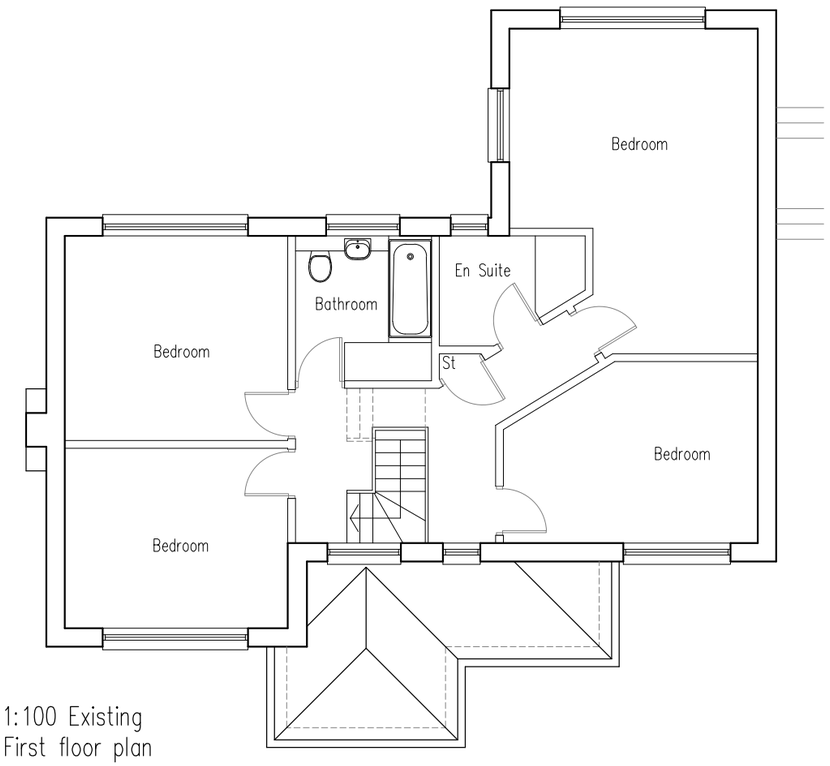

1:100 Existing
First floor plan

Rev.	Revision	Date	Drawn	Checked

PLANNING APPLICATION

3DR ARCHITECTS

15 Emmbrook road
Wokingham
Reading,
Berks
RG41 1HE

Tel 01189 788 531
e-mail
jon.hughes@3drarchitects.co.uk

Client **MR & MRS BOWRING**

Project **EXTENSION**

Location **11 OAKLANDS DRIVE**

Title **EXISTING PLANS**

Scale 1:100 at A3	Date 05/26	Drawn JH	Checked JH

Client no.	Job no.	Drawing no.	Revision
	DPA 279	04	P1