


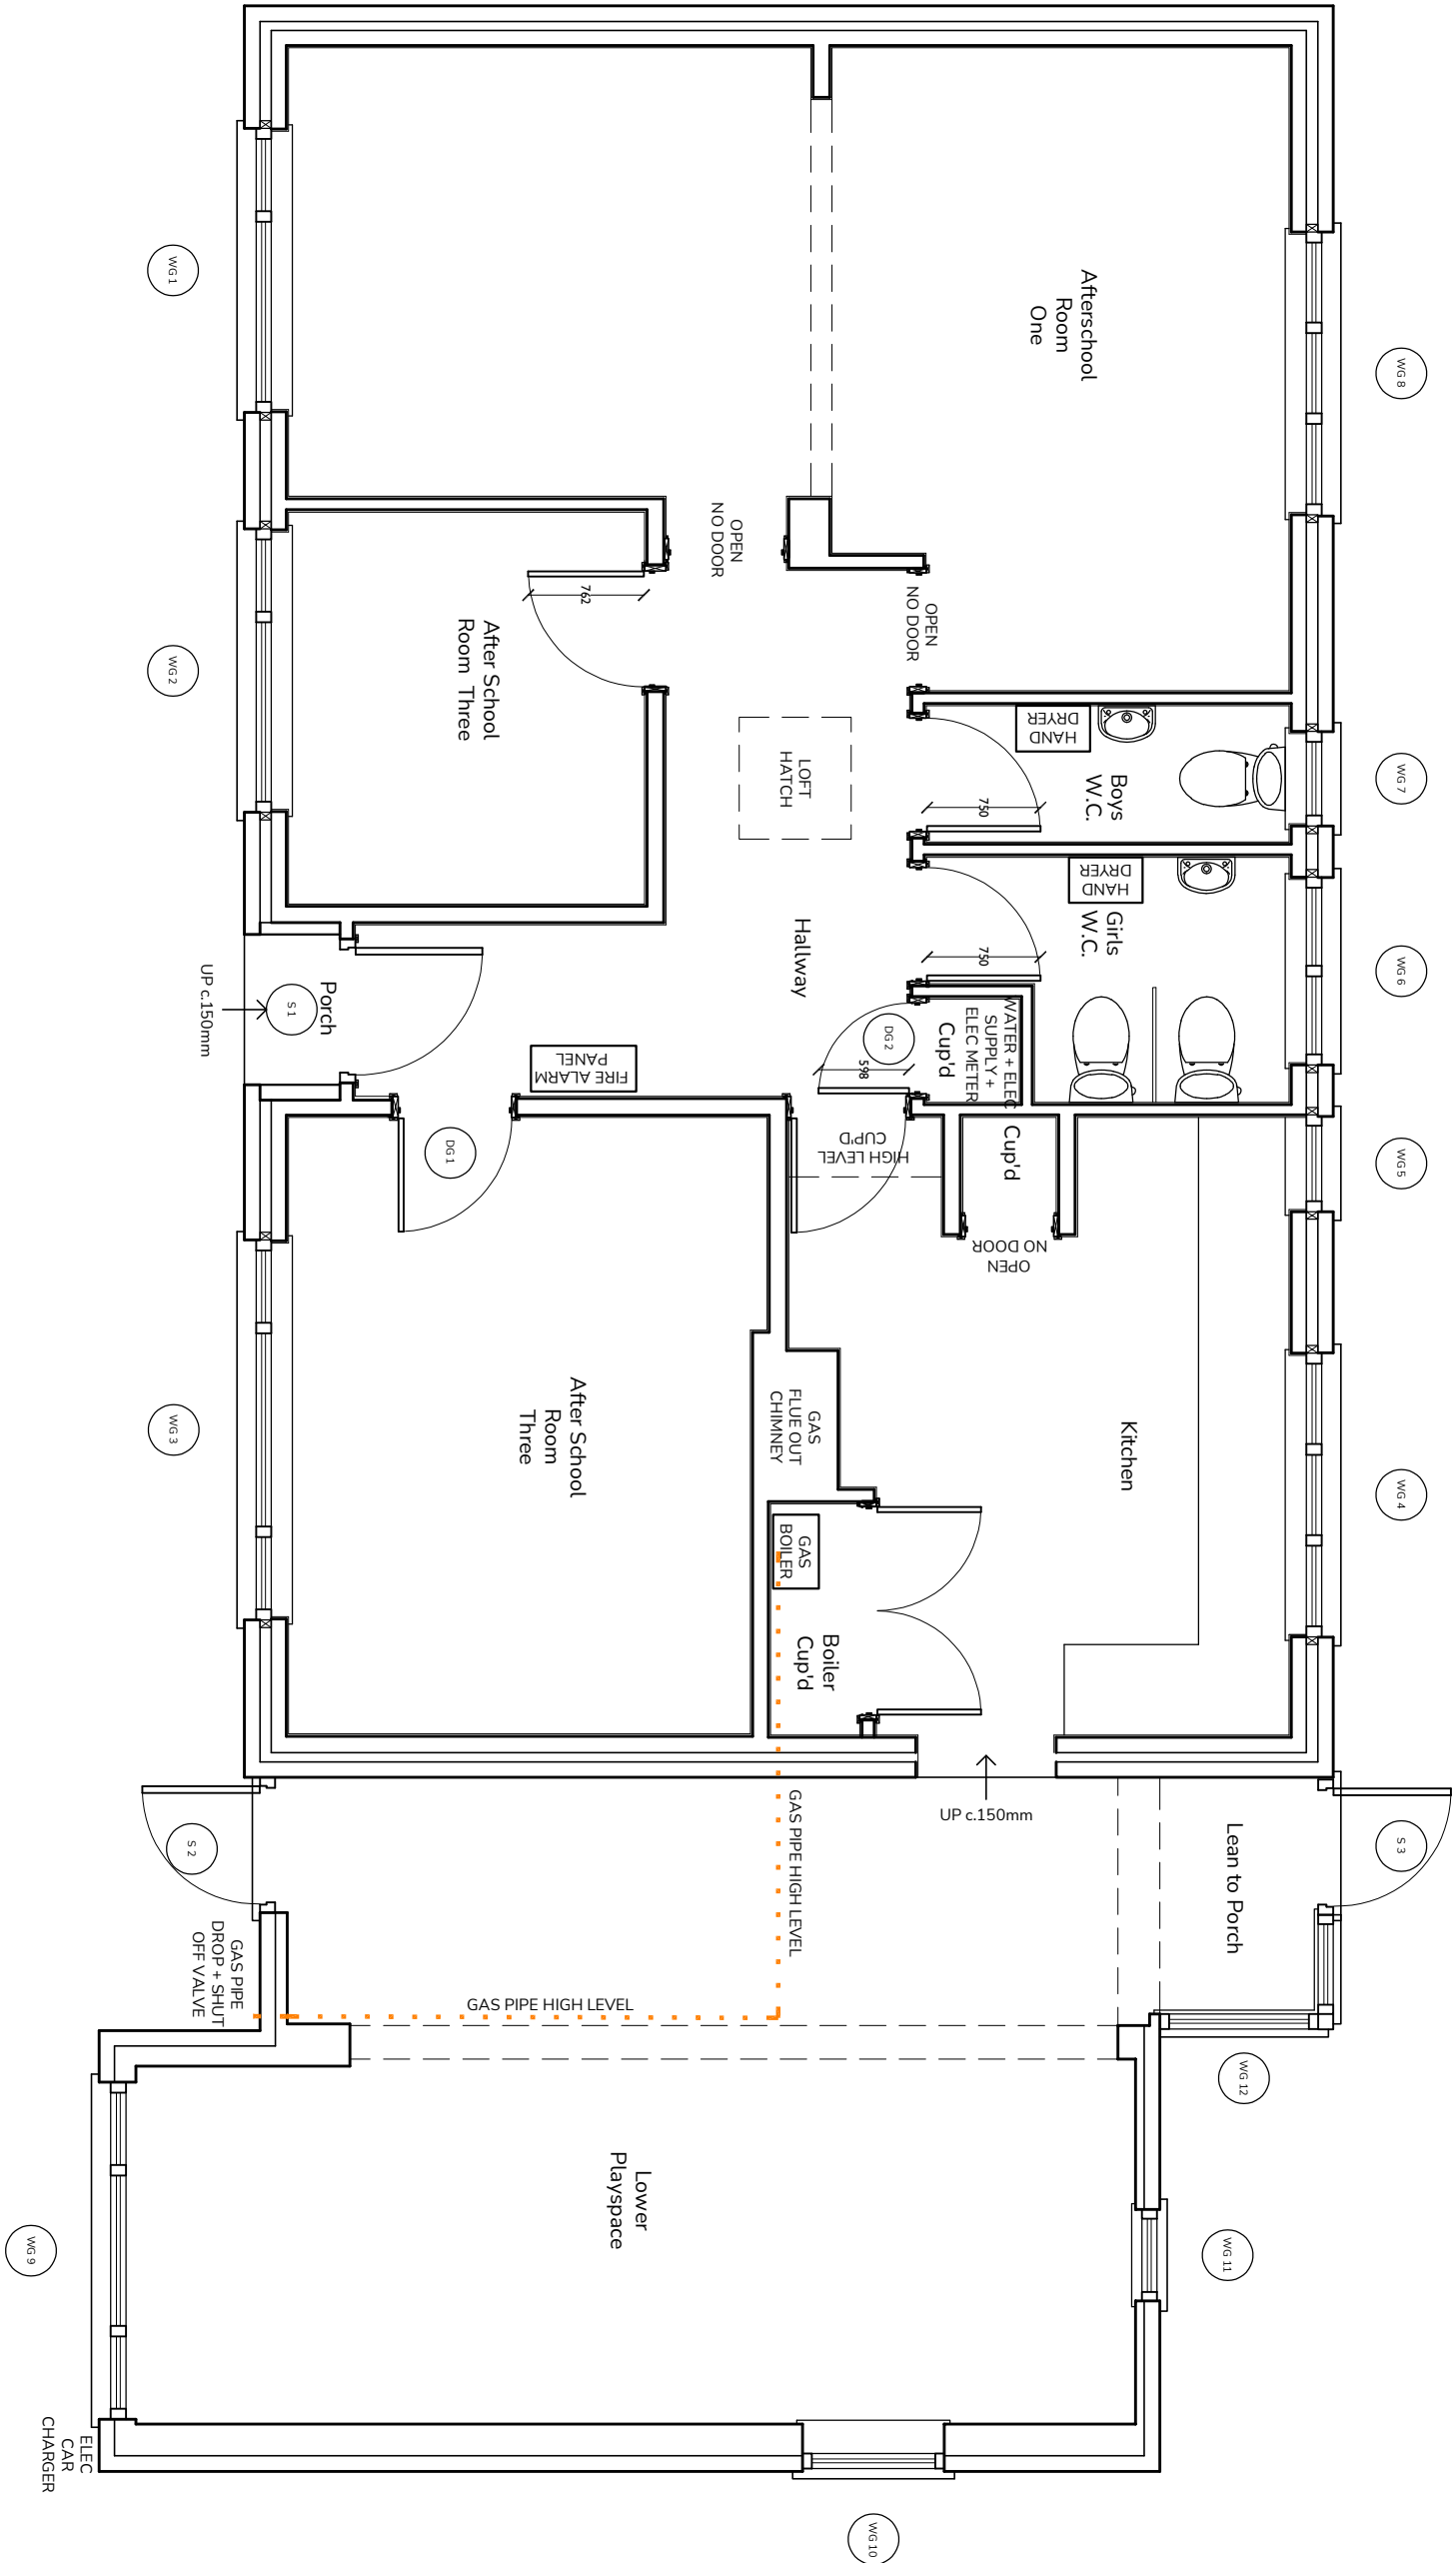

MORRIS + BLUNT

CLIENT
Emmbrook Junior School
The Bungalow

JOB TITLE
Extensions and Alterations to
The Bungalow
Emmbrook Rd, Wokingham
Berks. RG41 1JR

Existing Plan

DWG DATE SCALE DWN BY CHK BY
25.06.25 1:50@A3 DW MM

JOB No DWG No REV
5619 EX-01 A