



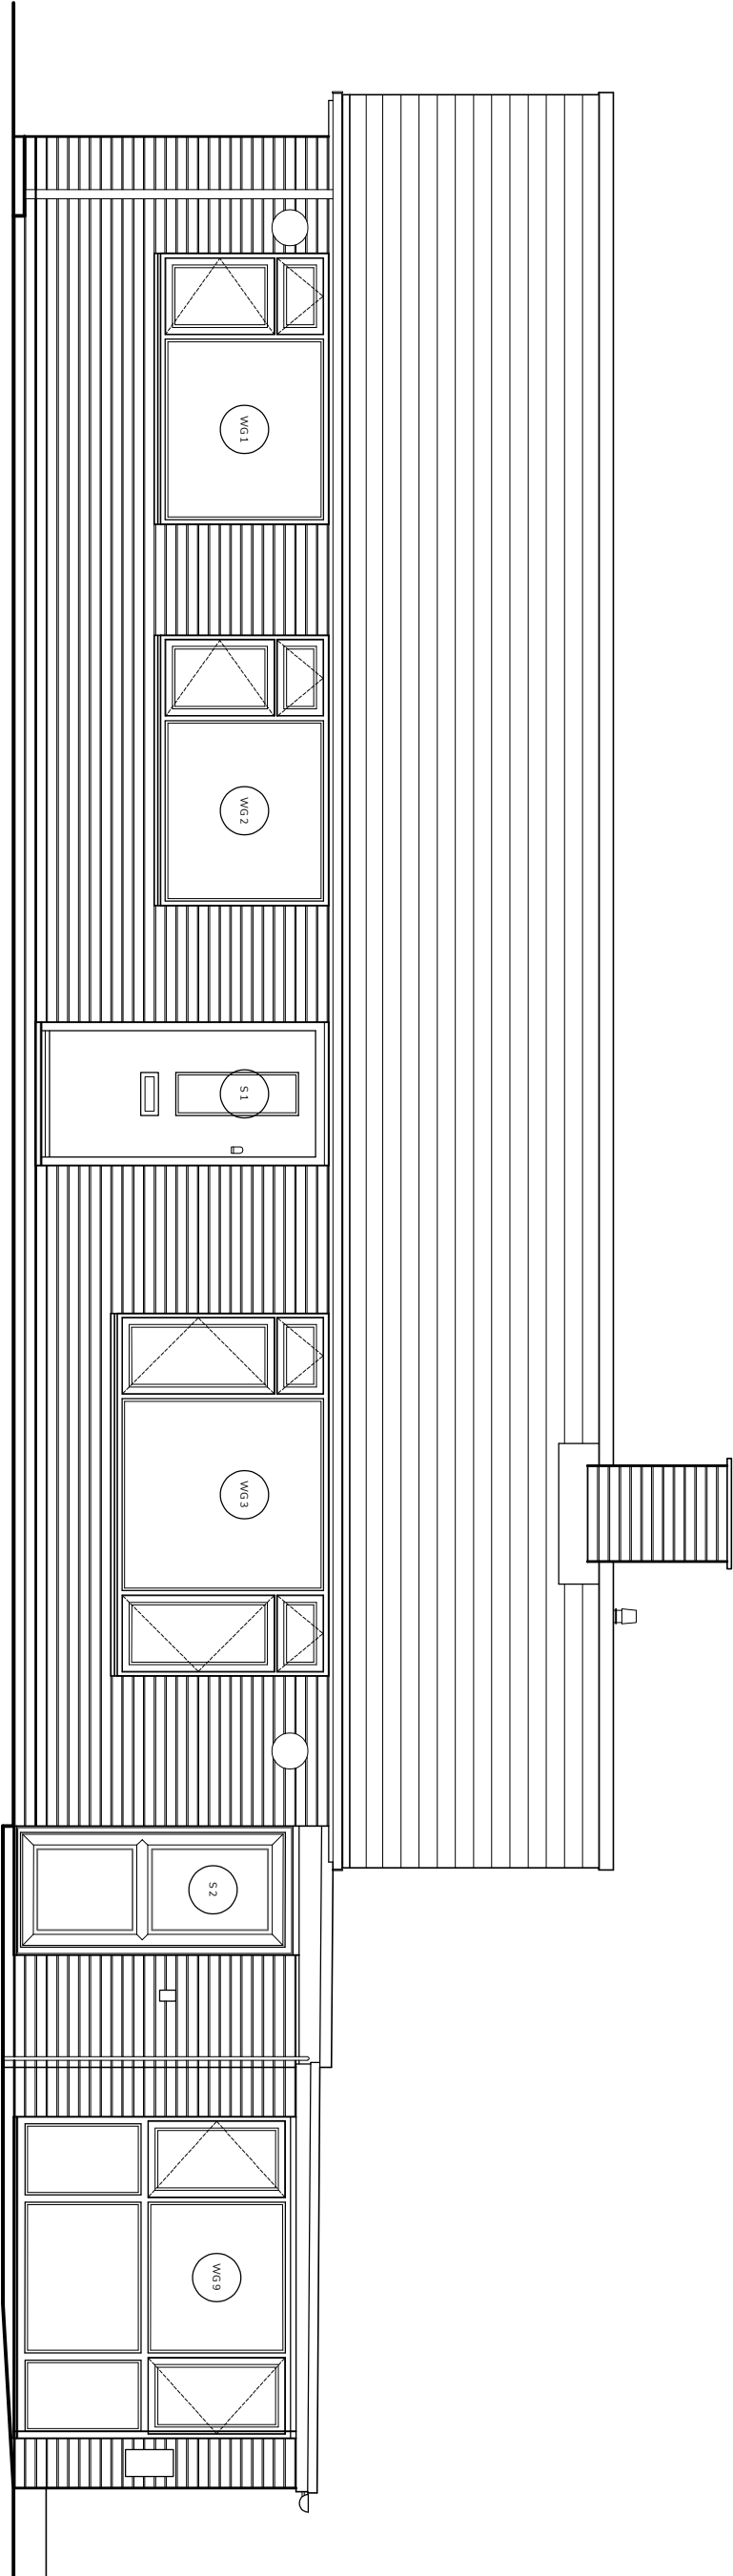

South-West (Front) Elevation

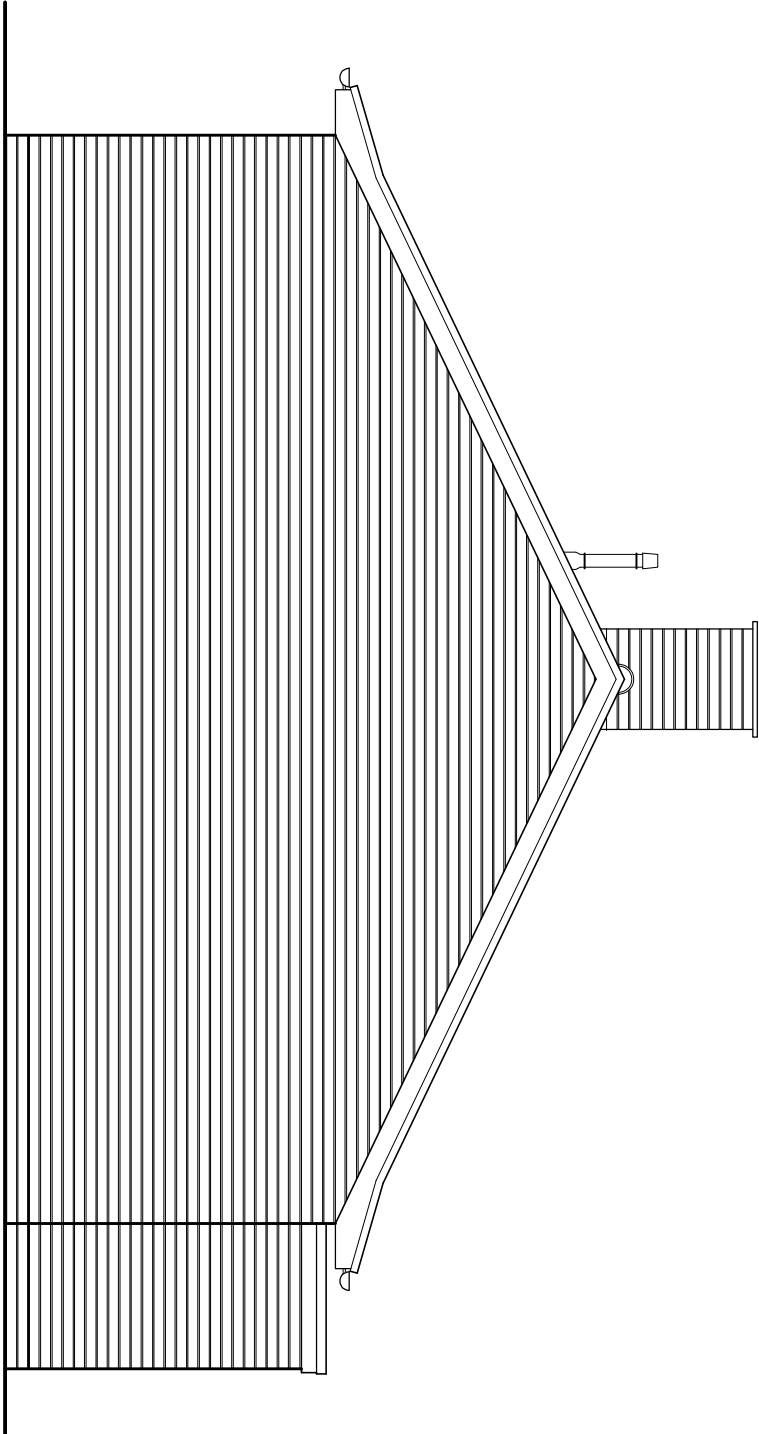

North-West (Side) Elevation



MORRIS + BLUNT

CLIENT
Emmbrook Junior School
The Bungalow

JOB TITLE
Extensions and Alterations to
The Bungalow
Emmbrook Rd, Wokingham
Berks. RG41 1JR

Existing Elevations

DATE	SCALE	DRAWN BY	CHECKED BY
15.10.25	1:50@A3	DW	MM
JOB No.	DATE No.	REV	
5619	EX-02		