


TOILET USAGE FACTORS AS BS 103
1 W.C. FOR EVERY 10 No 2-4 YR OLDS
1 W.C. FOR EVERY 20 No 5-11 YR OLDS
SO ALLOWANCE 50 PUPILS

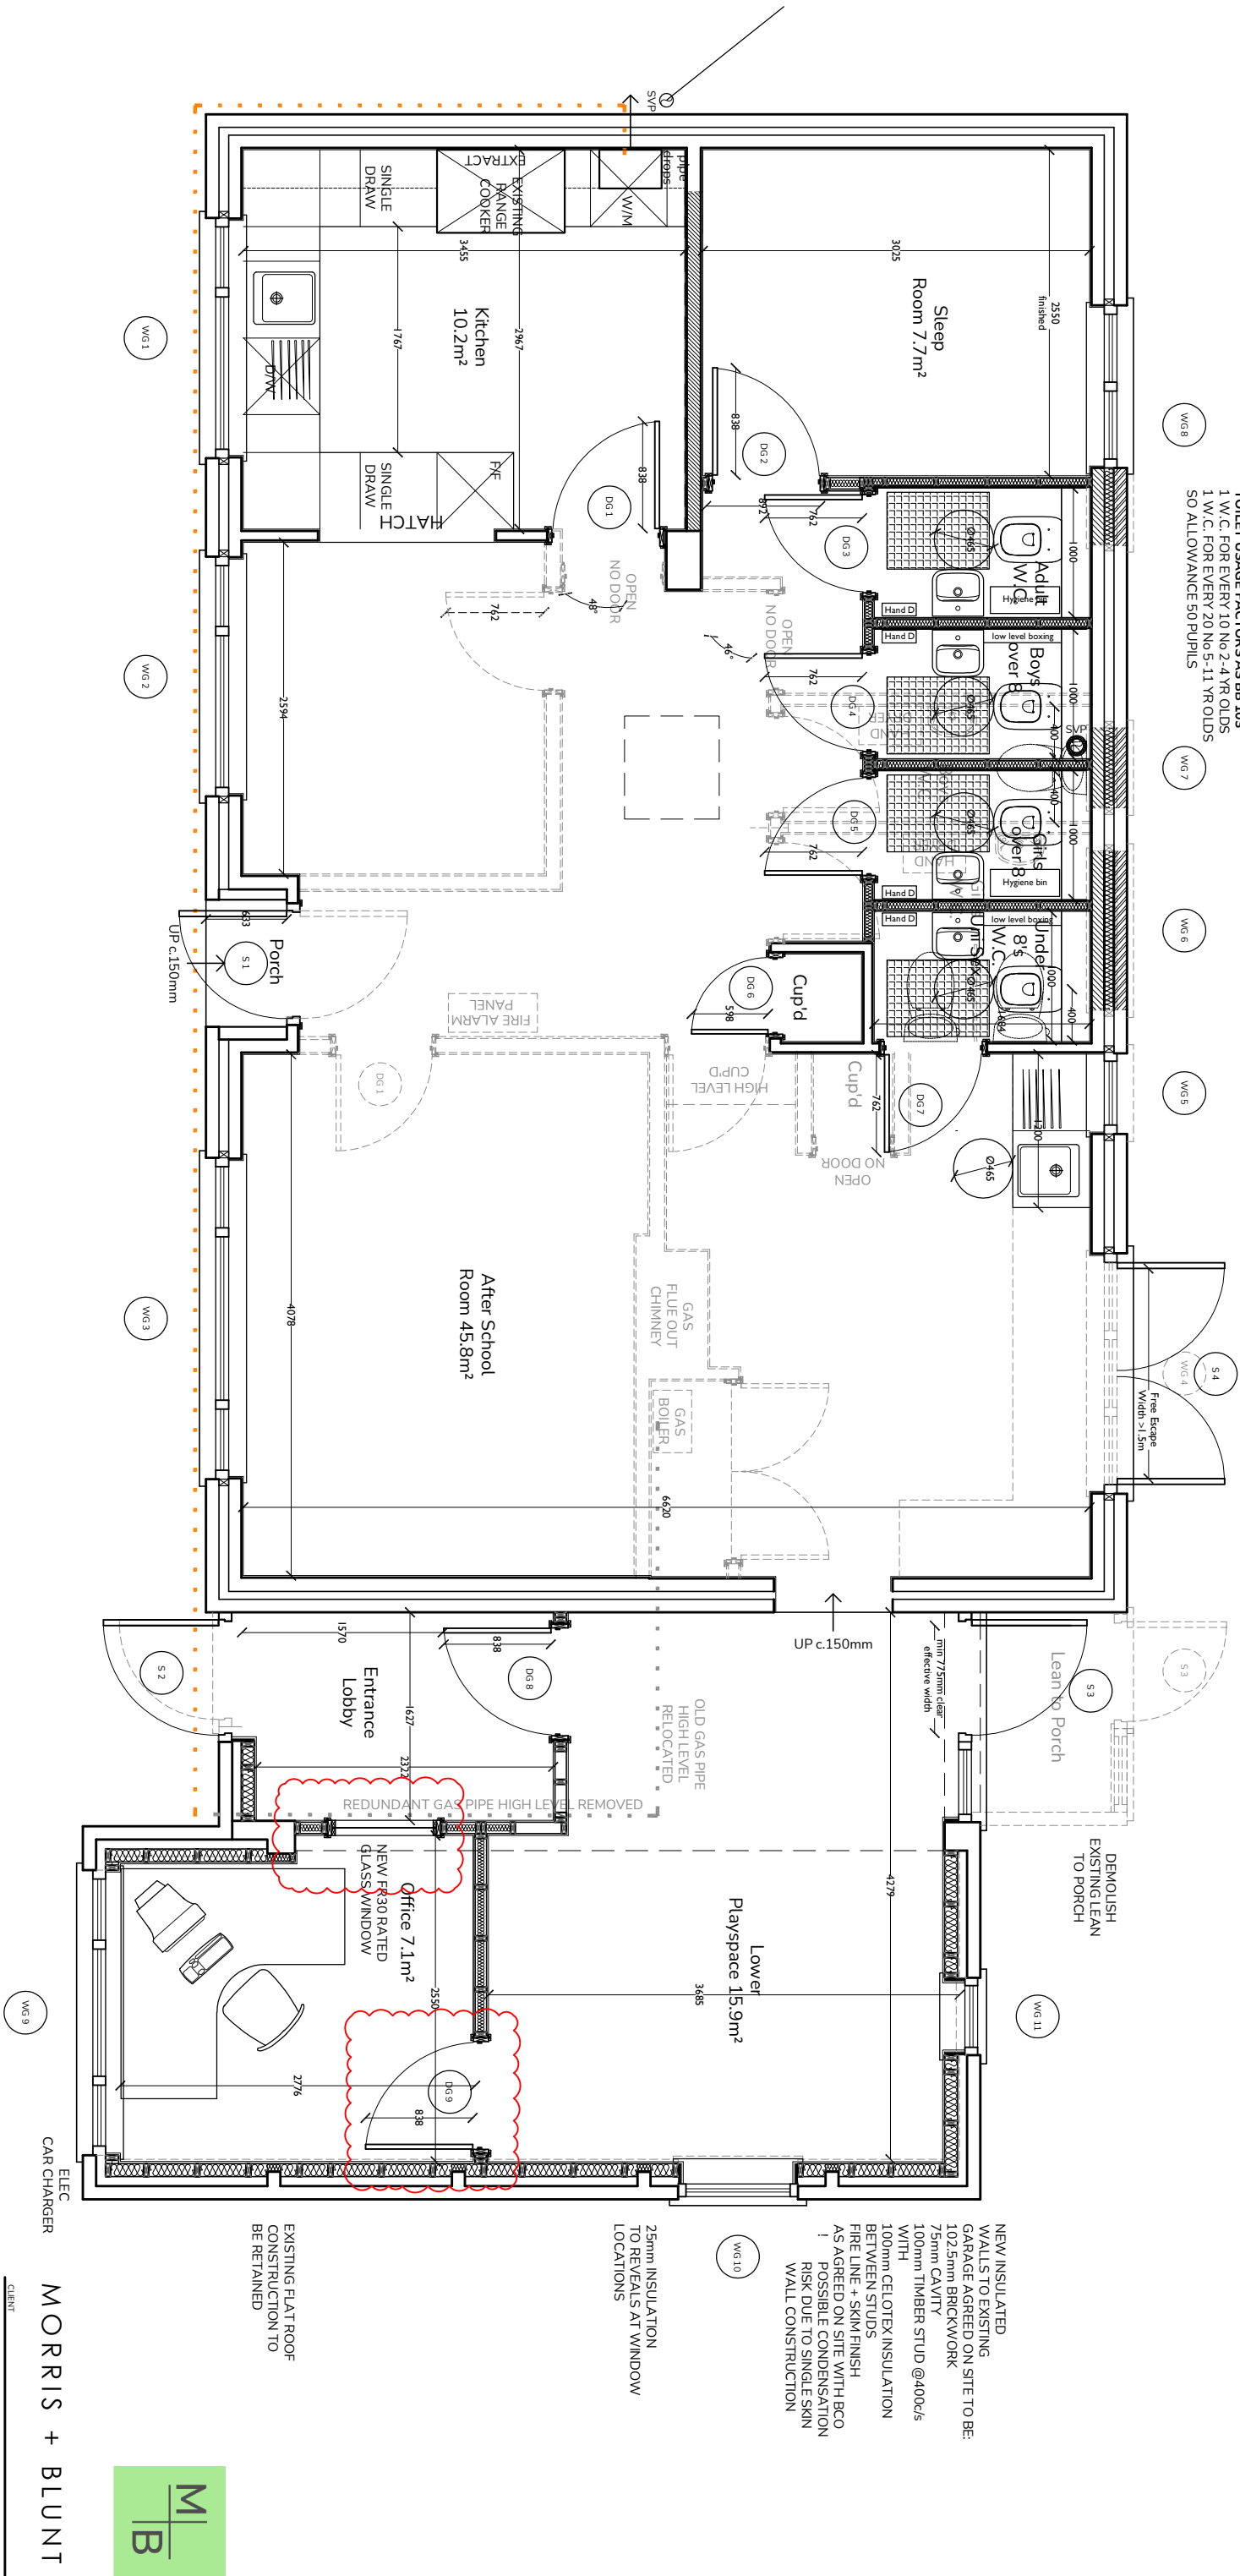

MORRIS + BLUNT

CLIENT
Emmbrook Junior School
The Bungalow

JOB TITLE
Extensions and Alterations to
The Bungalow
Emmbrook Rd, Wokingham
Berks. RG41 1JR

DATE TITLE
Preliminary Layout over
Existing layout

DATE DATE SCALE DRAWN BY CHECKED BY
25.06.25 1:50@A3 DW MM
JCS Nb DRS Nb REV
5619 P-01 B