



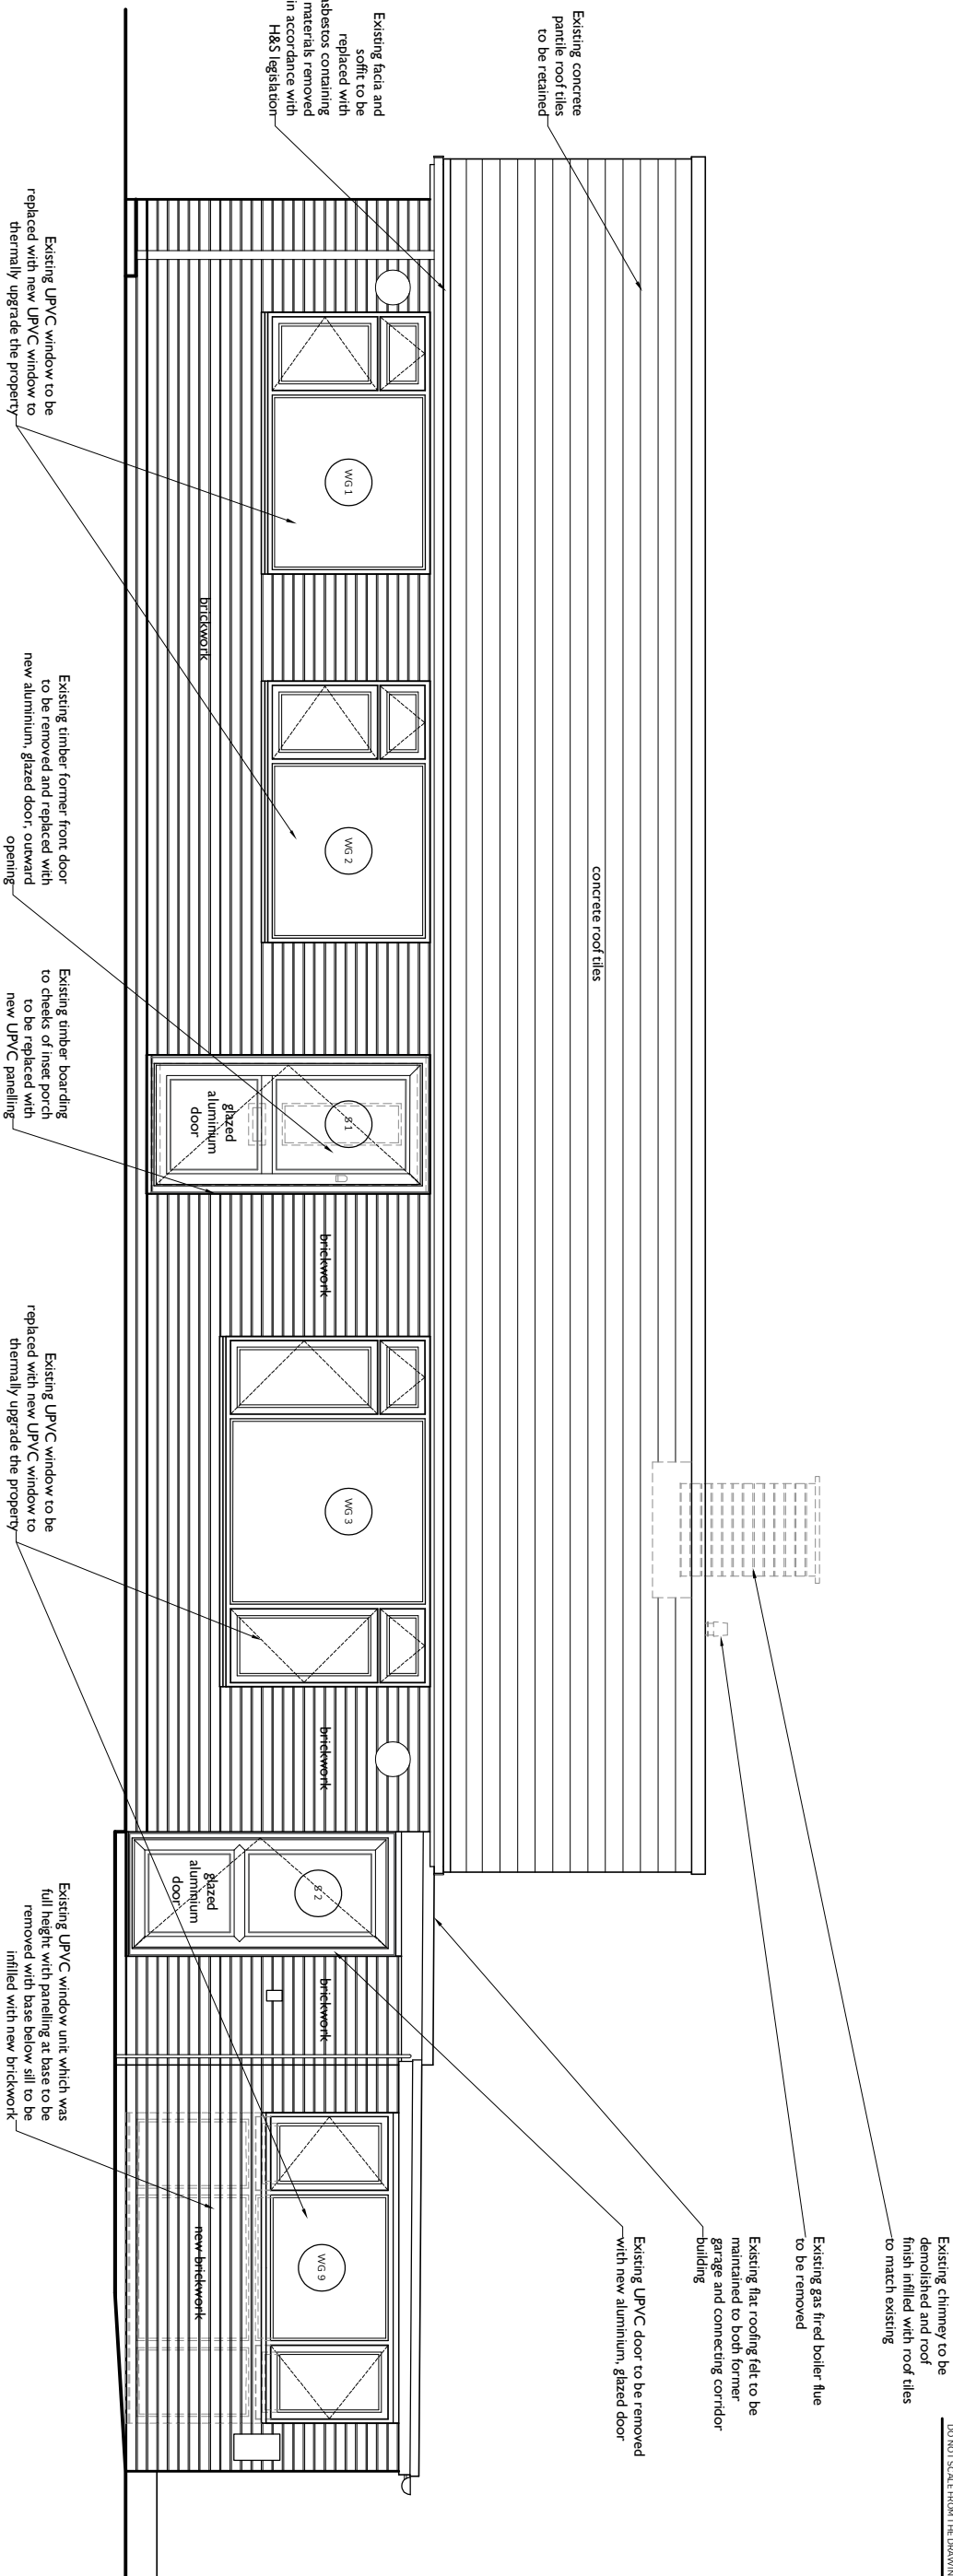

South-West (Front) Elevation

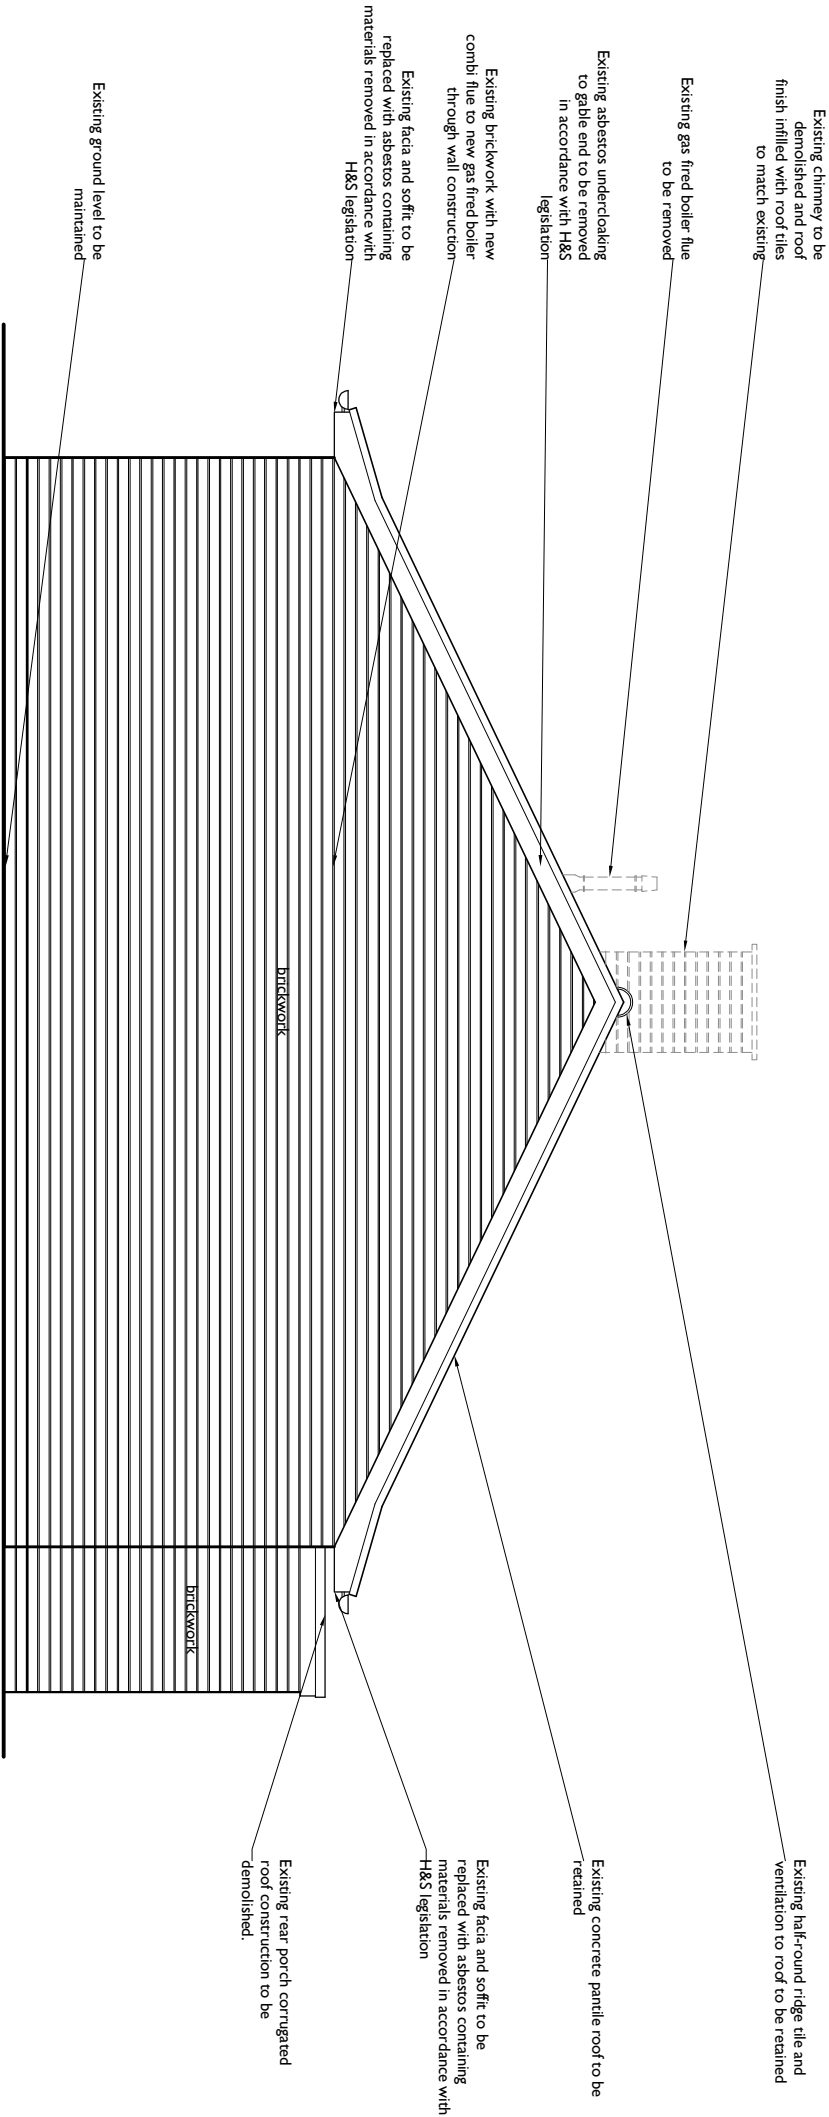

North-West (Side) Elevation



MORRIS + BLUNT

CLIENT  
Emmbrook Junior School  
The Bungalow

JOB TITLE  
Extensions and Alterations to  
The Bungalow  
Emmbrook Rd, Wokingham  
Berks. RG41 1JR

PROPOSED ELEVATIONS

DWG. DATE: 15.10.25  
SCALE: 1:50@A3  
JOB No: 5619  
DWG. No: P-03  
DWN. BY: DW  
CHK. BY: MM  
REV: