



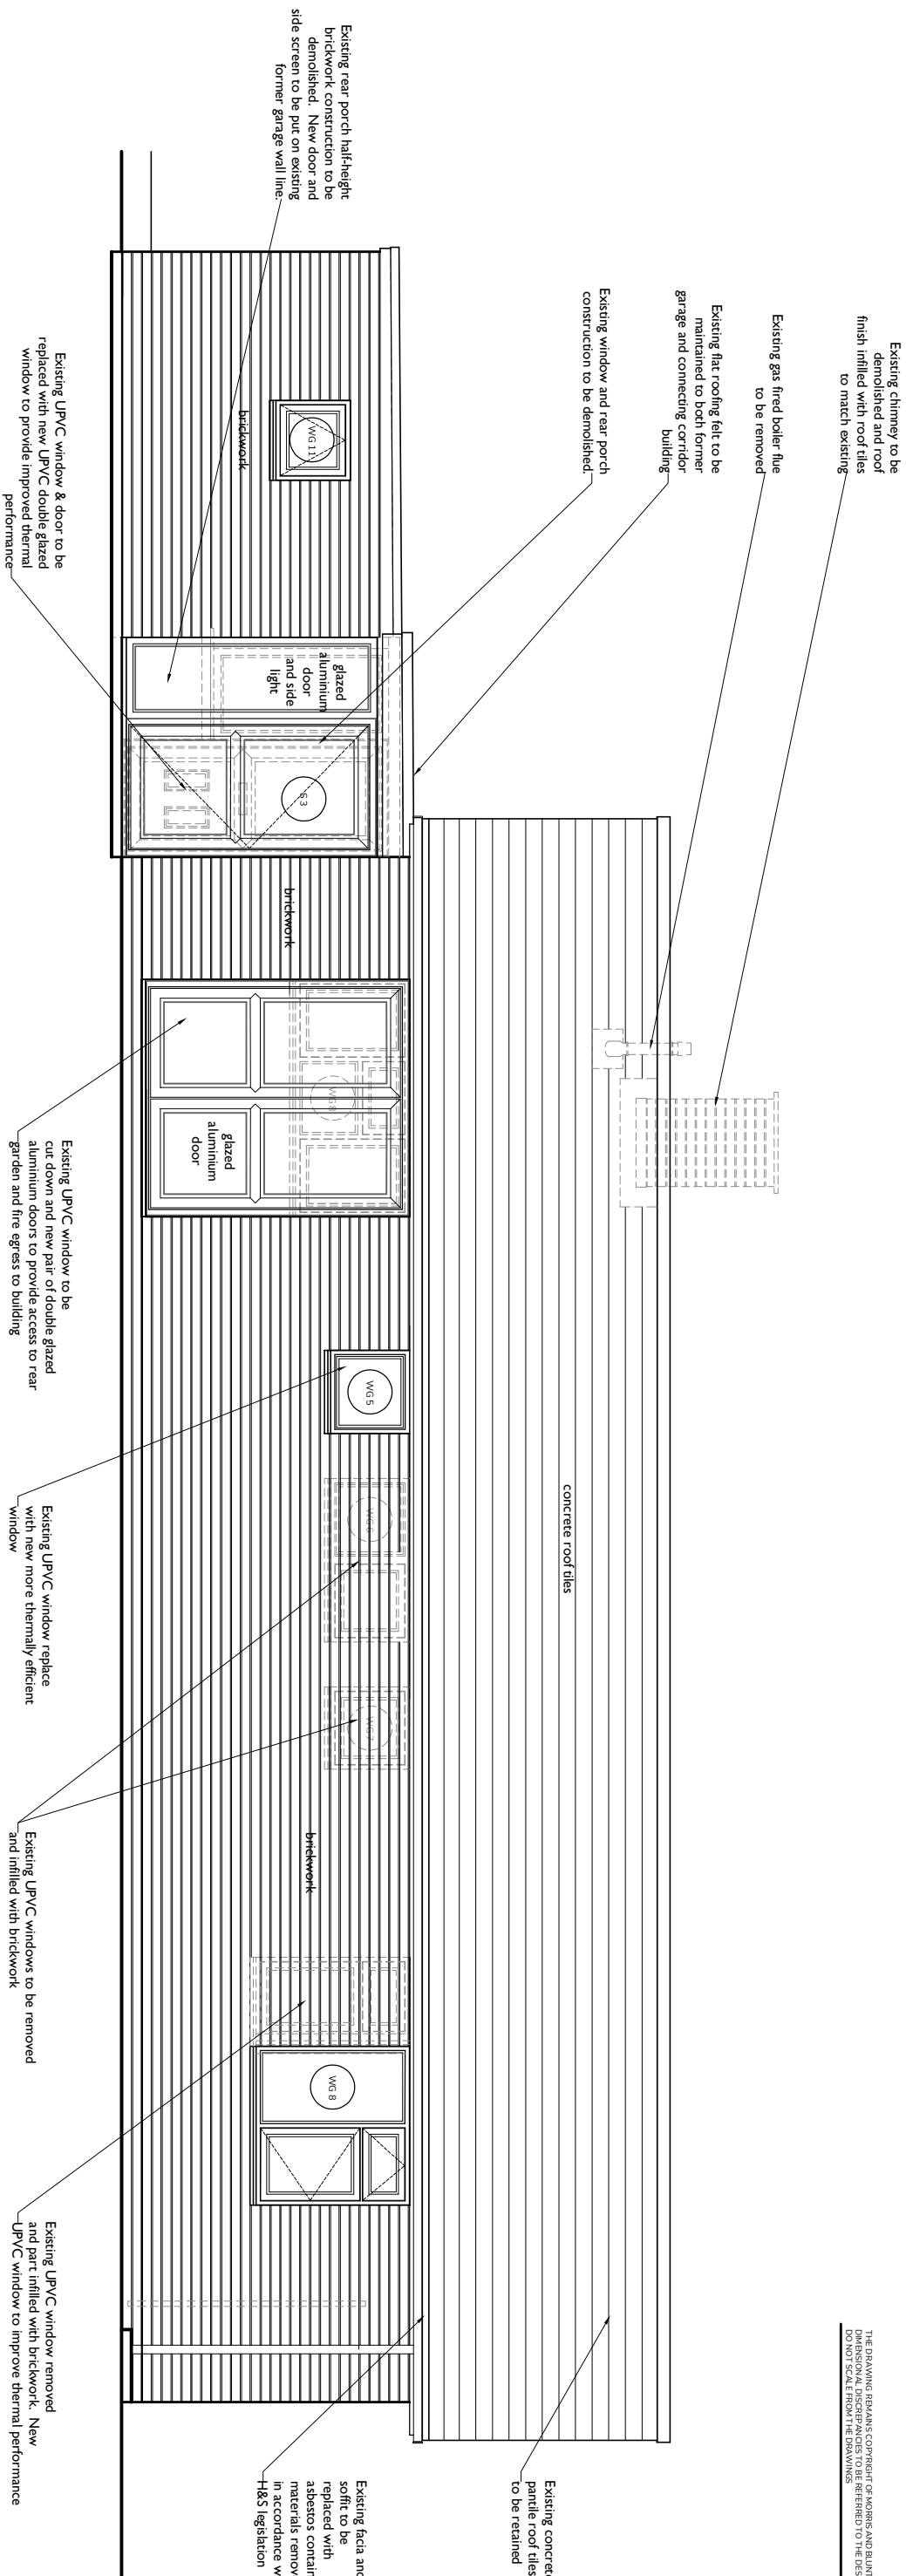

North-East (Rear) Elevation

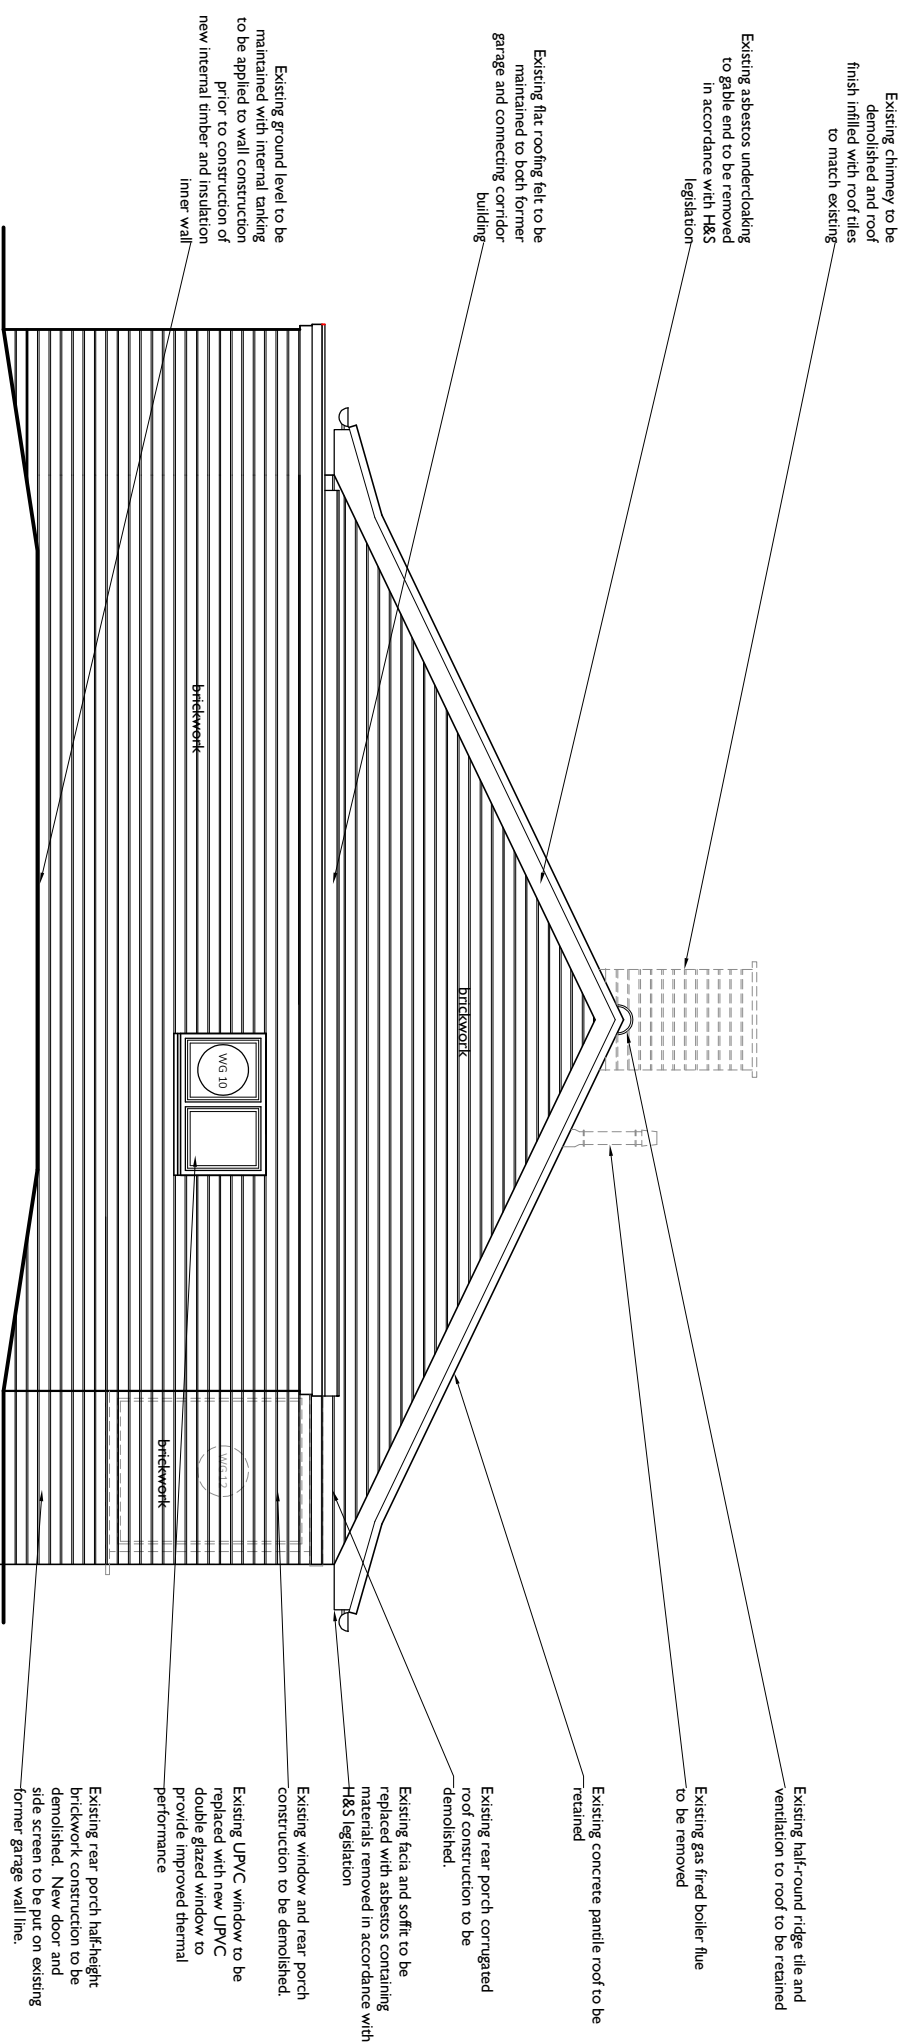

MORRIS + BLUNT

CLIENT
Emmbrook Junior School
The Bungalow

JO8 TITLE
Extensions and Alterations to
The Bungalow
Emmbrook Rd, Wokingham
Berks. RG41 1JR

Proposed Elevations

DRG. DATE	SCALE	DRN. BY	CHK. BY
15.10.25	1:50@A3	DW	MM
JOB No.	DRG. No.	REV.	
5619	P-04		