


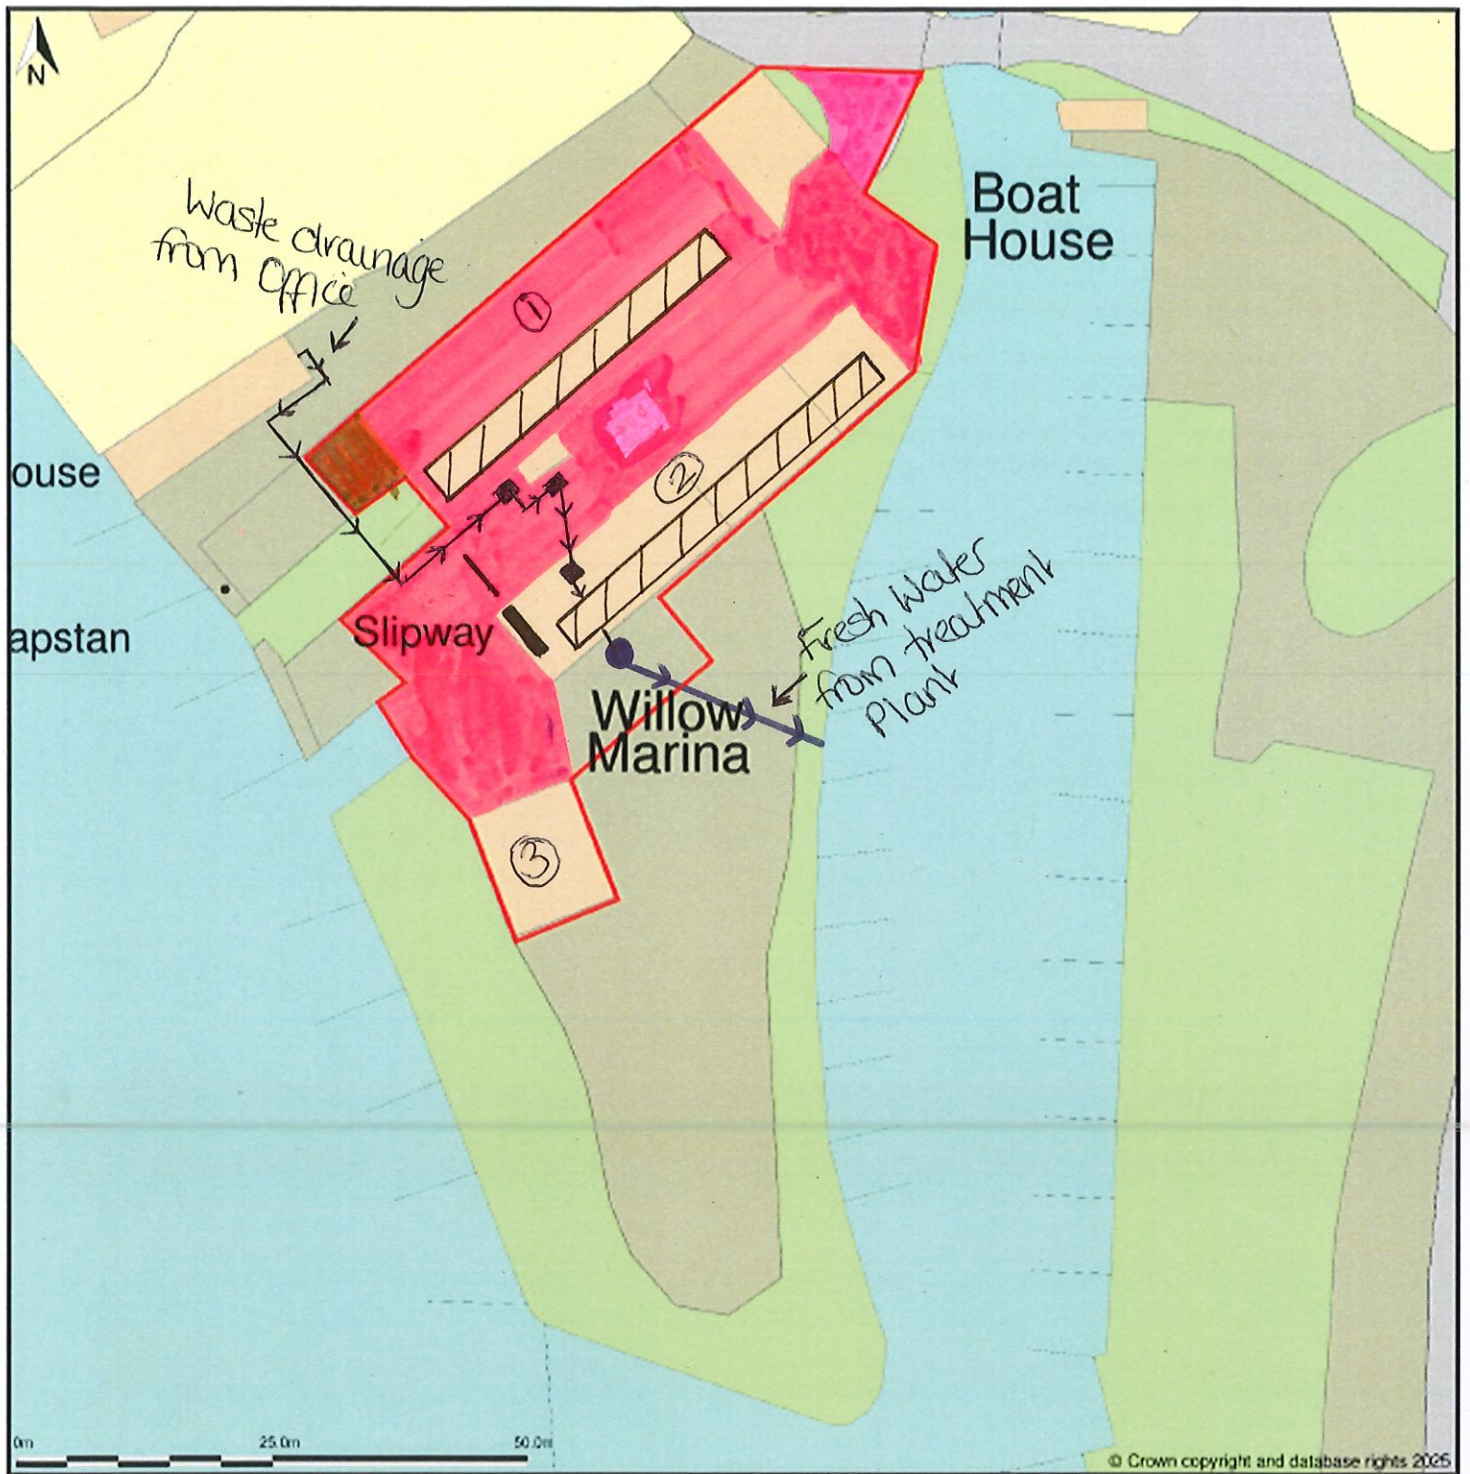

KEY:

- Resurfacing
- Solar Panels
- Filtration System and Aco Drain
- Sewage Treatment Plant
- Drainage

Location Plan shows area bounded by: 478445.6, 179222.2 478587.02, 179363.62 (at a scale of 1:1250), OSGridRef: SU78517929. The representation of a road, track or path is no evidence of a right

of way. The representation of features as lines is no evidence of a property boundary.

Produced on 18th Mar 2025 from the Ordnance Survey National Geographic Database and incorporating surveyed revision available at this date. Reproduction in whole or part is prohibited without the

prior permission of Ordnance Survey. © Crown copyright 2025. Supplied by www.buyaplan.co.uk a licensed Ordnance Survey partner (100053143). Unique plan reference: #00966174-CF4293.

Ordnance Survey and the OS Symbol are registered trademarks of Ordnance Survey, the national mapping agency of Great Britain. Buy A Plan® logo, pdf design and the www.buyaplan.co.uk website

are Copyright © Passinc Ltd 2025.