


PROPOSED SECTION

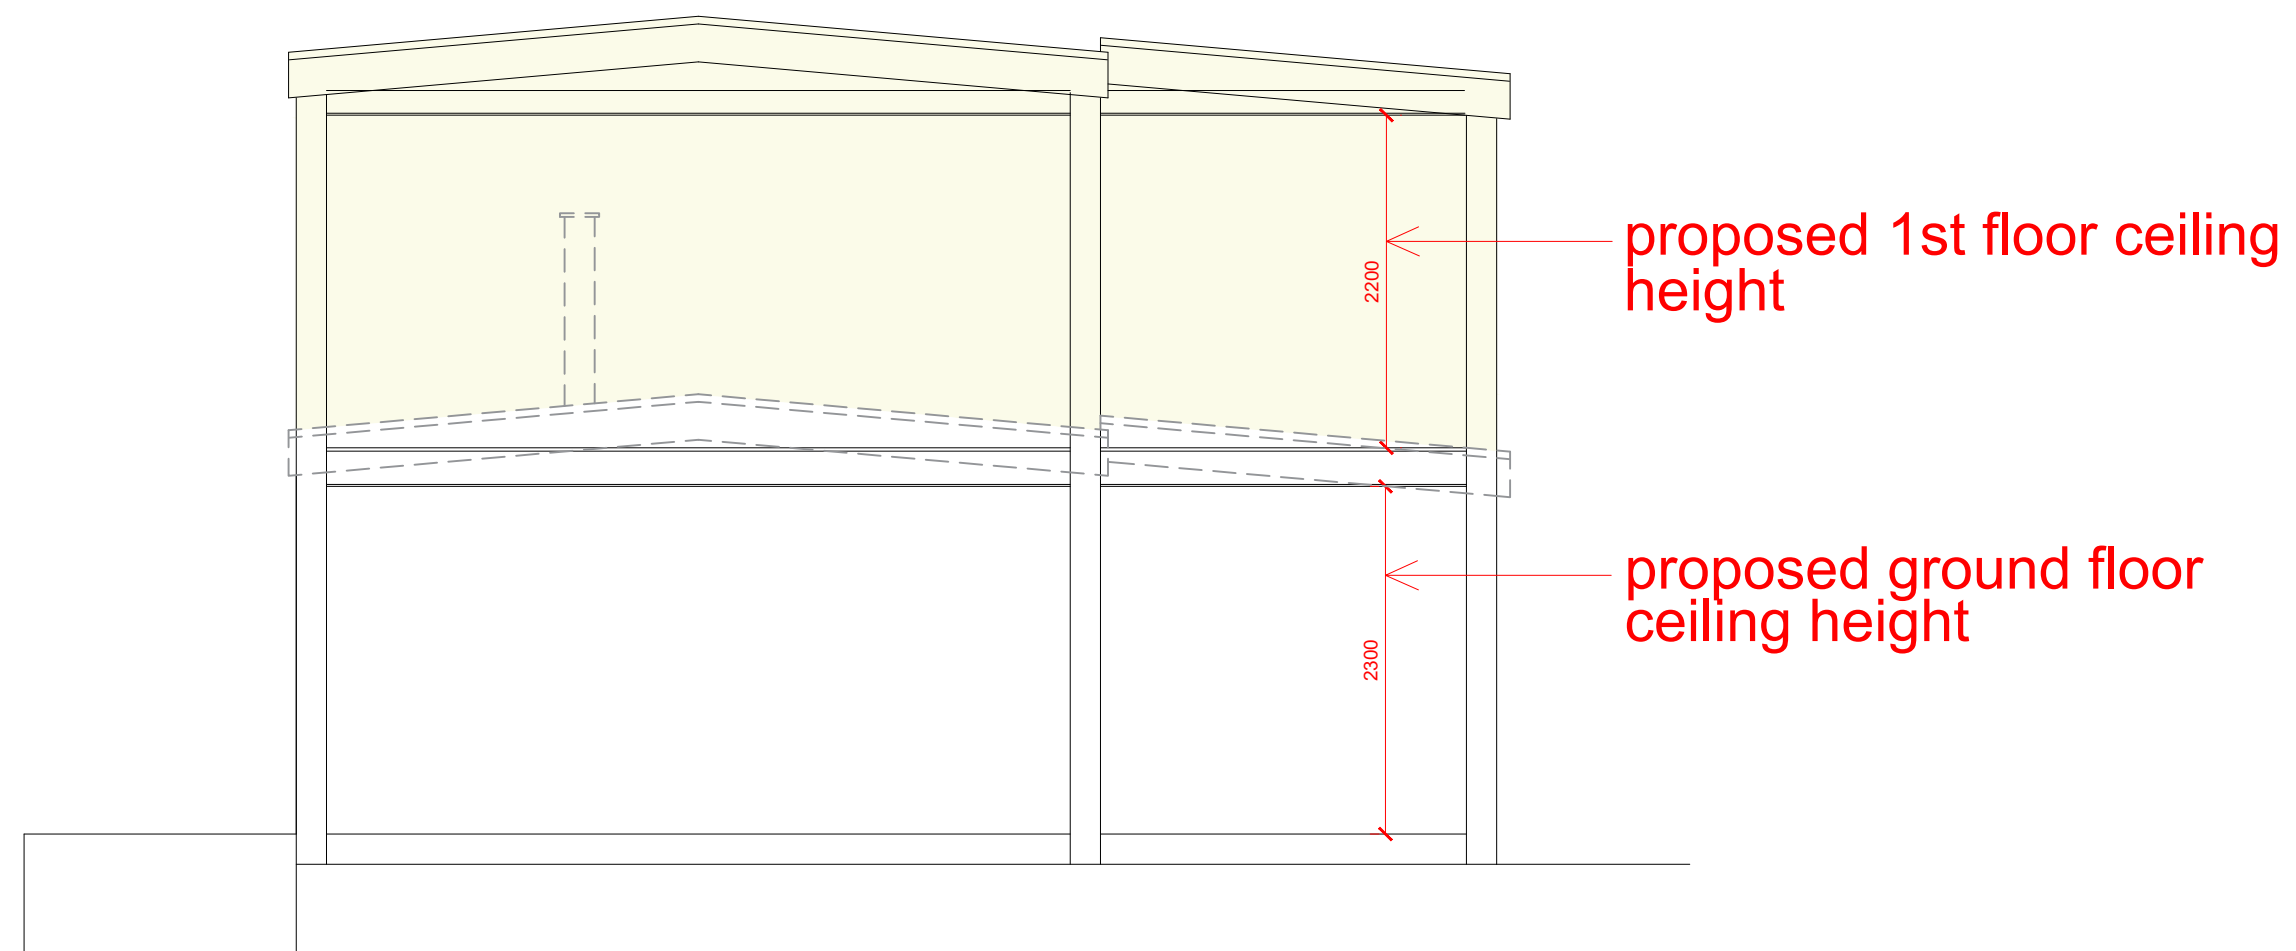

Scale 1:50

drawing number GP/12/26/ rev

