


PROPOSED ELEVATION

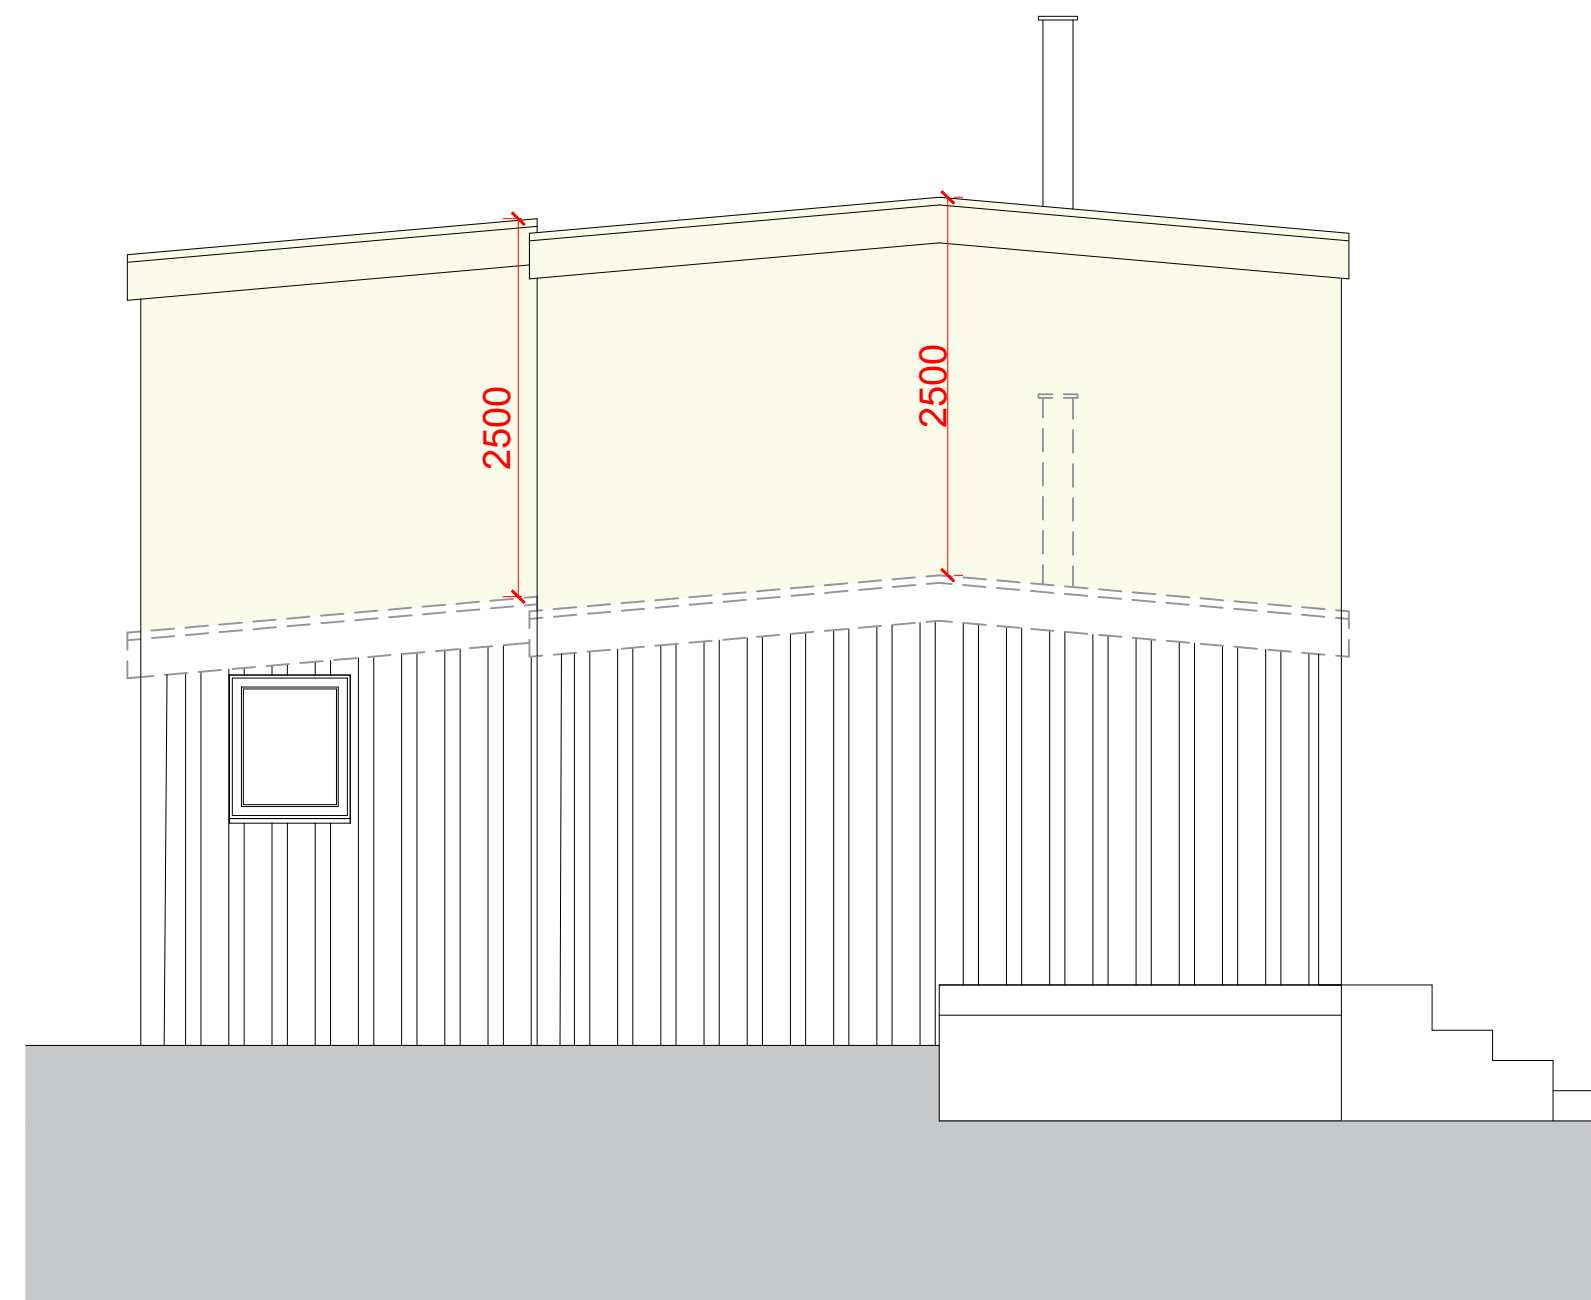

Side Elevation

Scale 1:50

drawing number GP/09/26/ rev

