


PROPOSED ELEVATION

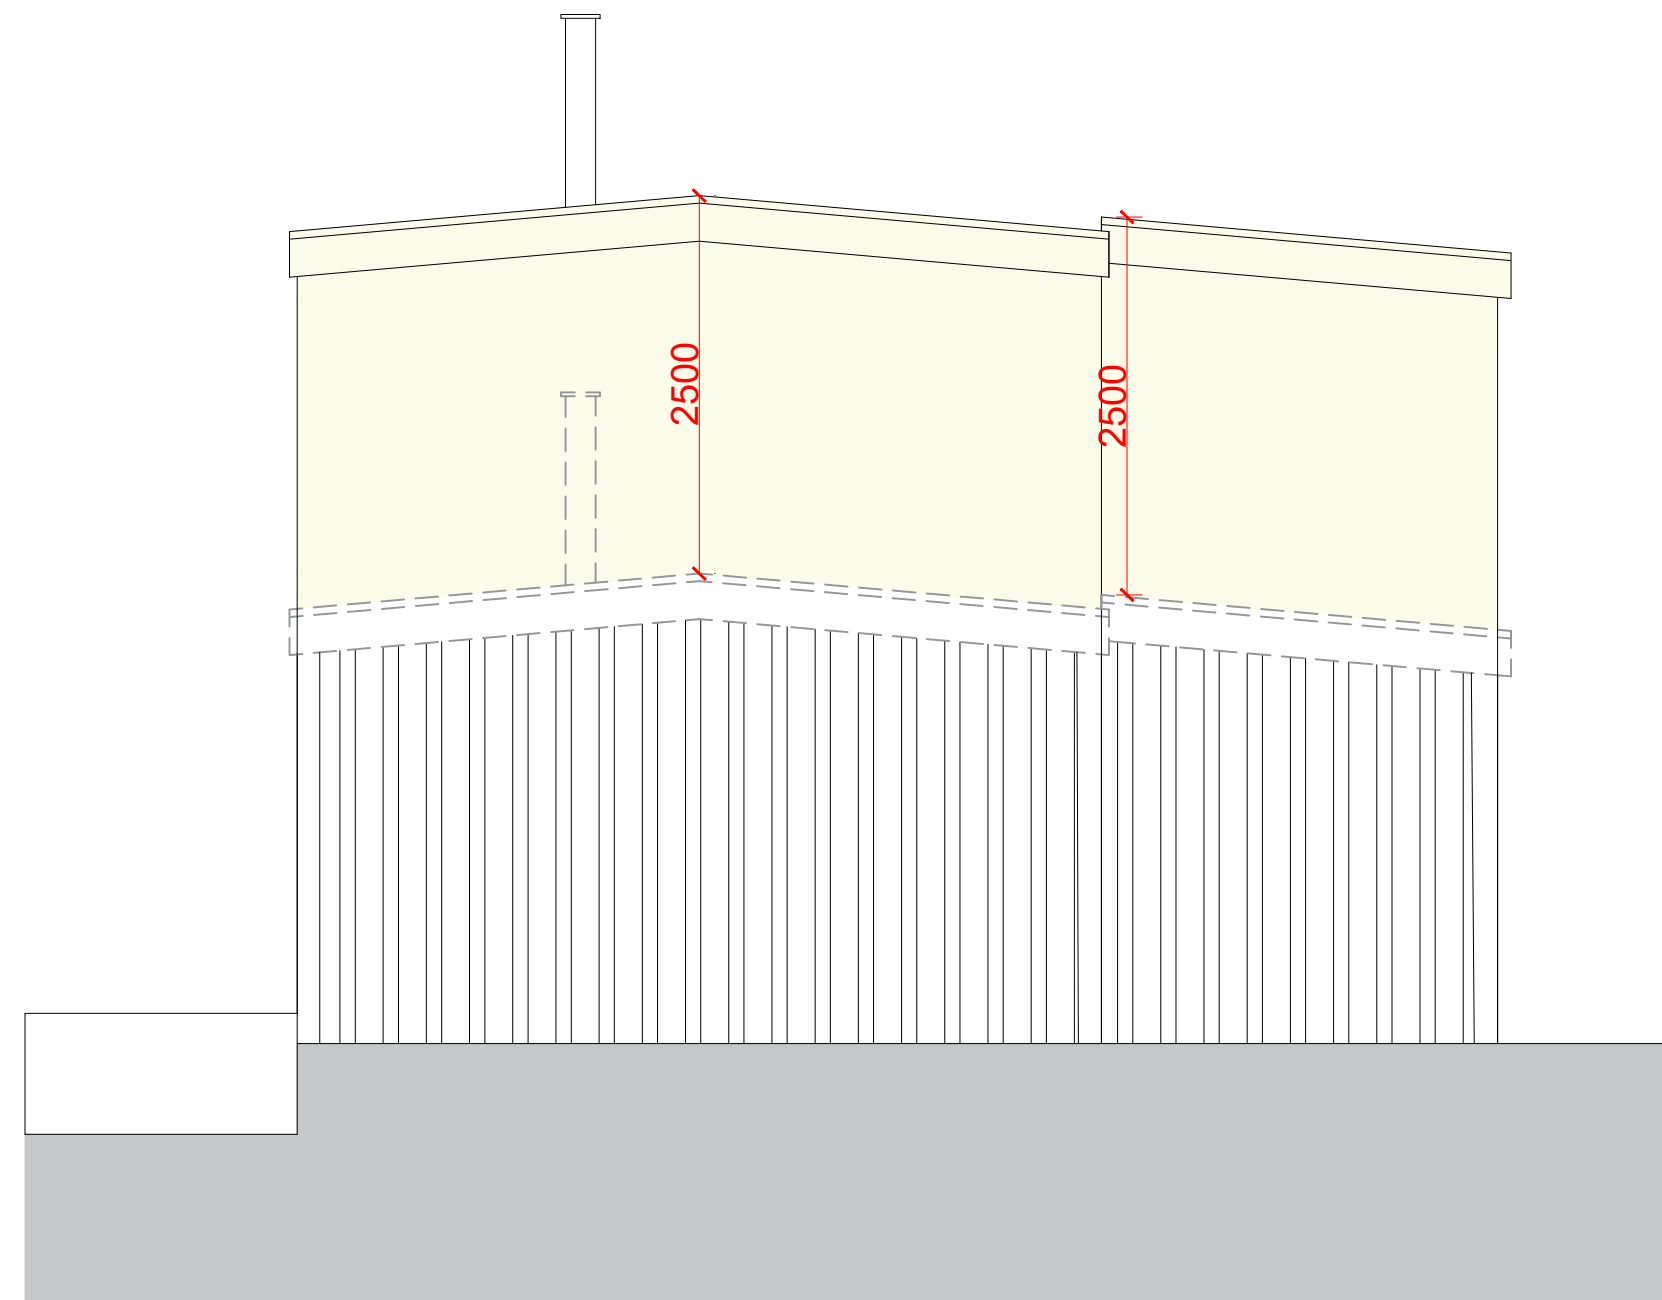

Side Elevation

Scale 1:50

drawing number GP/11/26/ rev

