


EXISTING ELEVATION

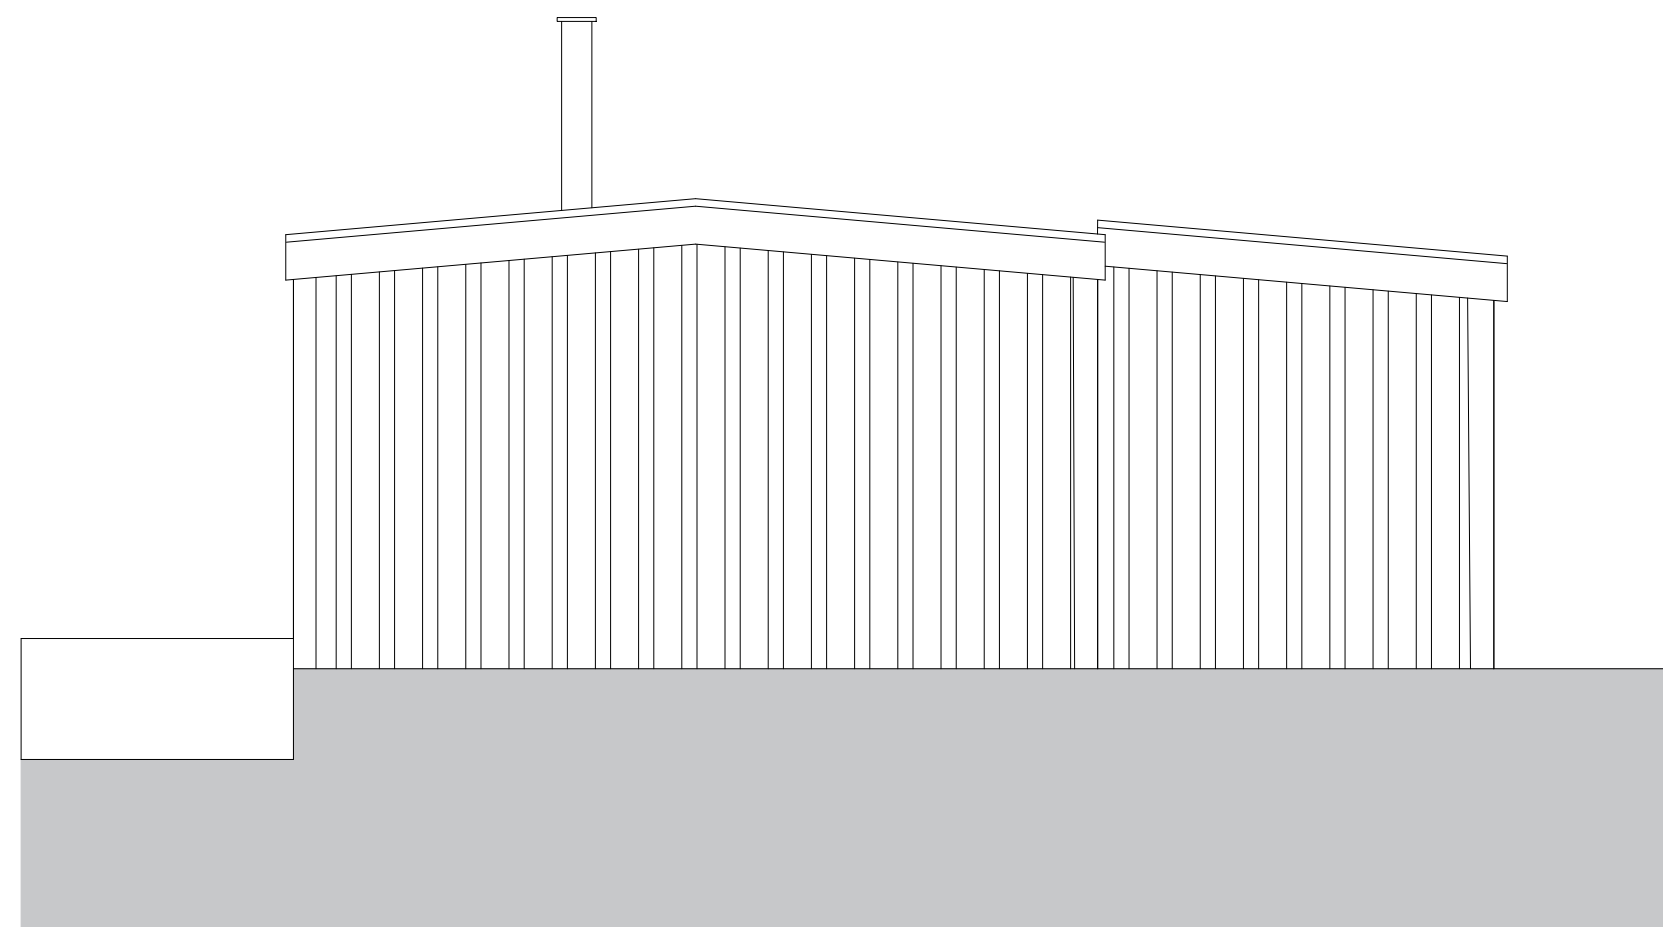

Side Elevation

Scale 1:50

drawing number GP/07/26/ rev

