


EXISTING ELEVATION

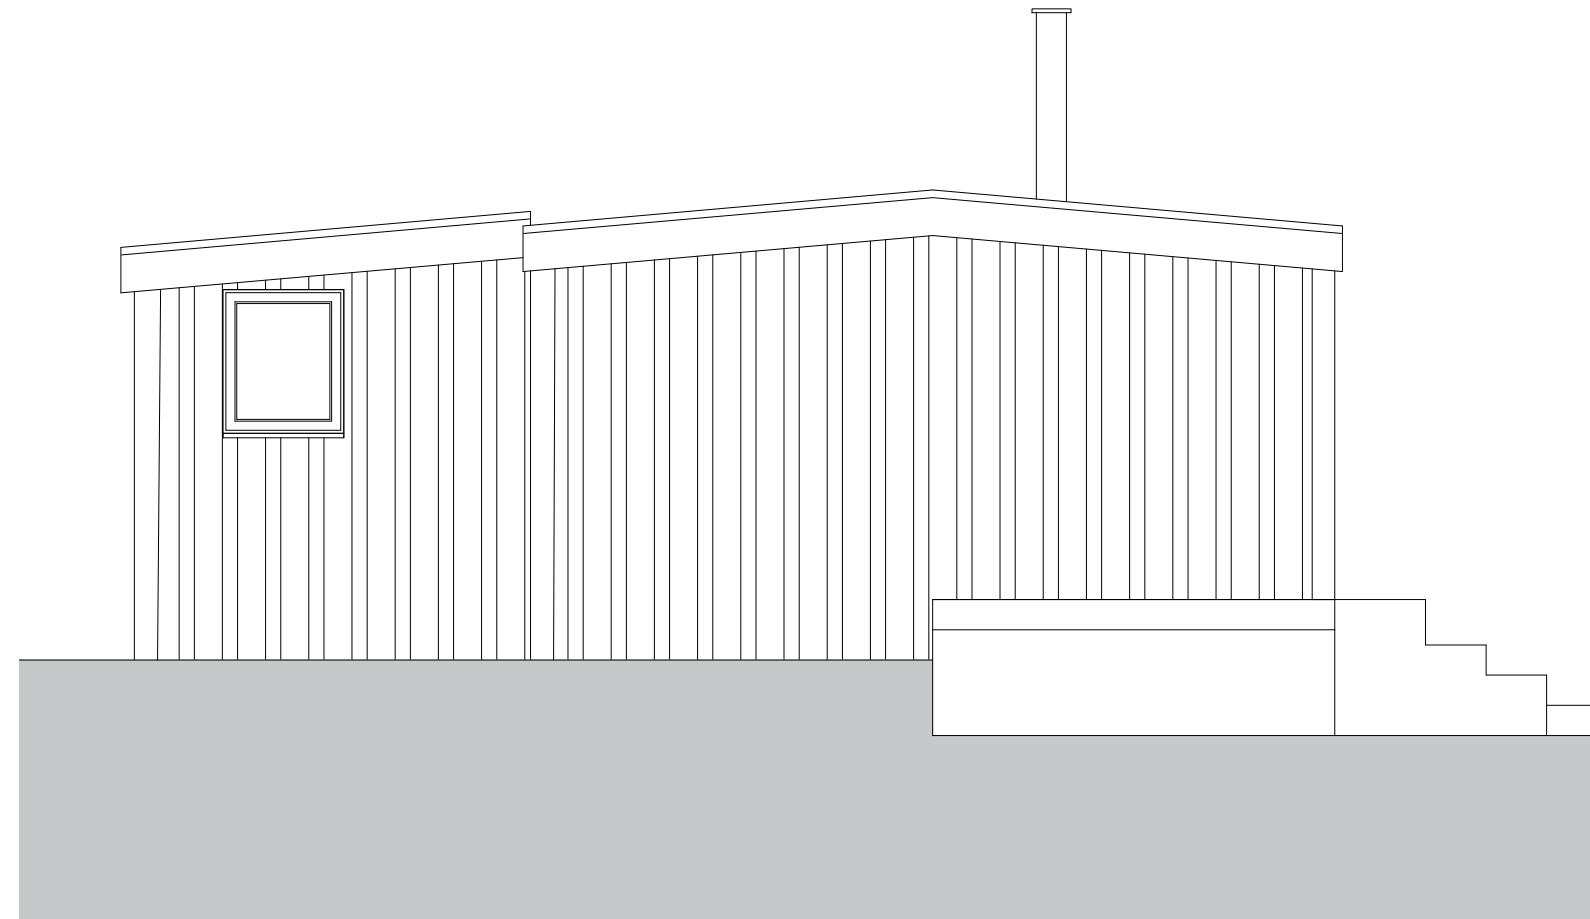

Side Elevation

Scale 1:50

drawing number GP/05/26/ rev

